


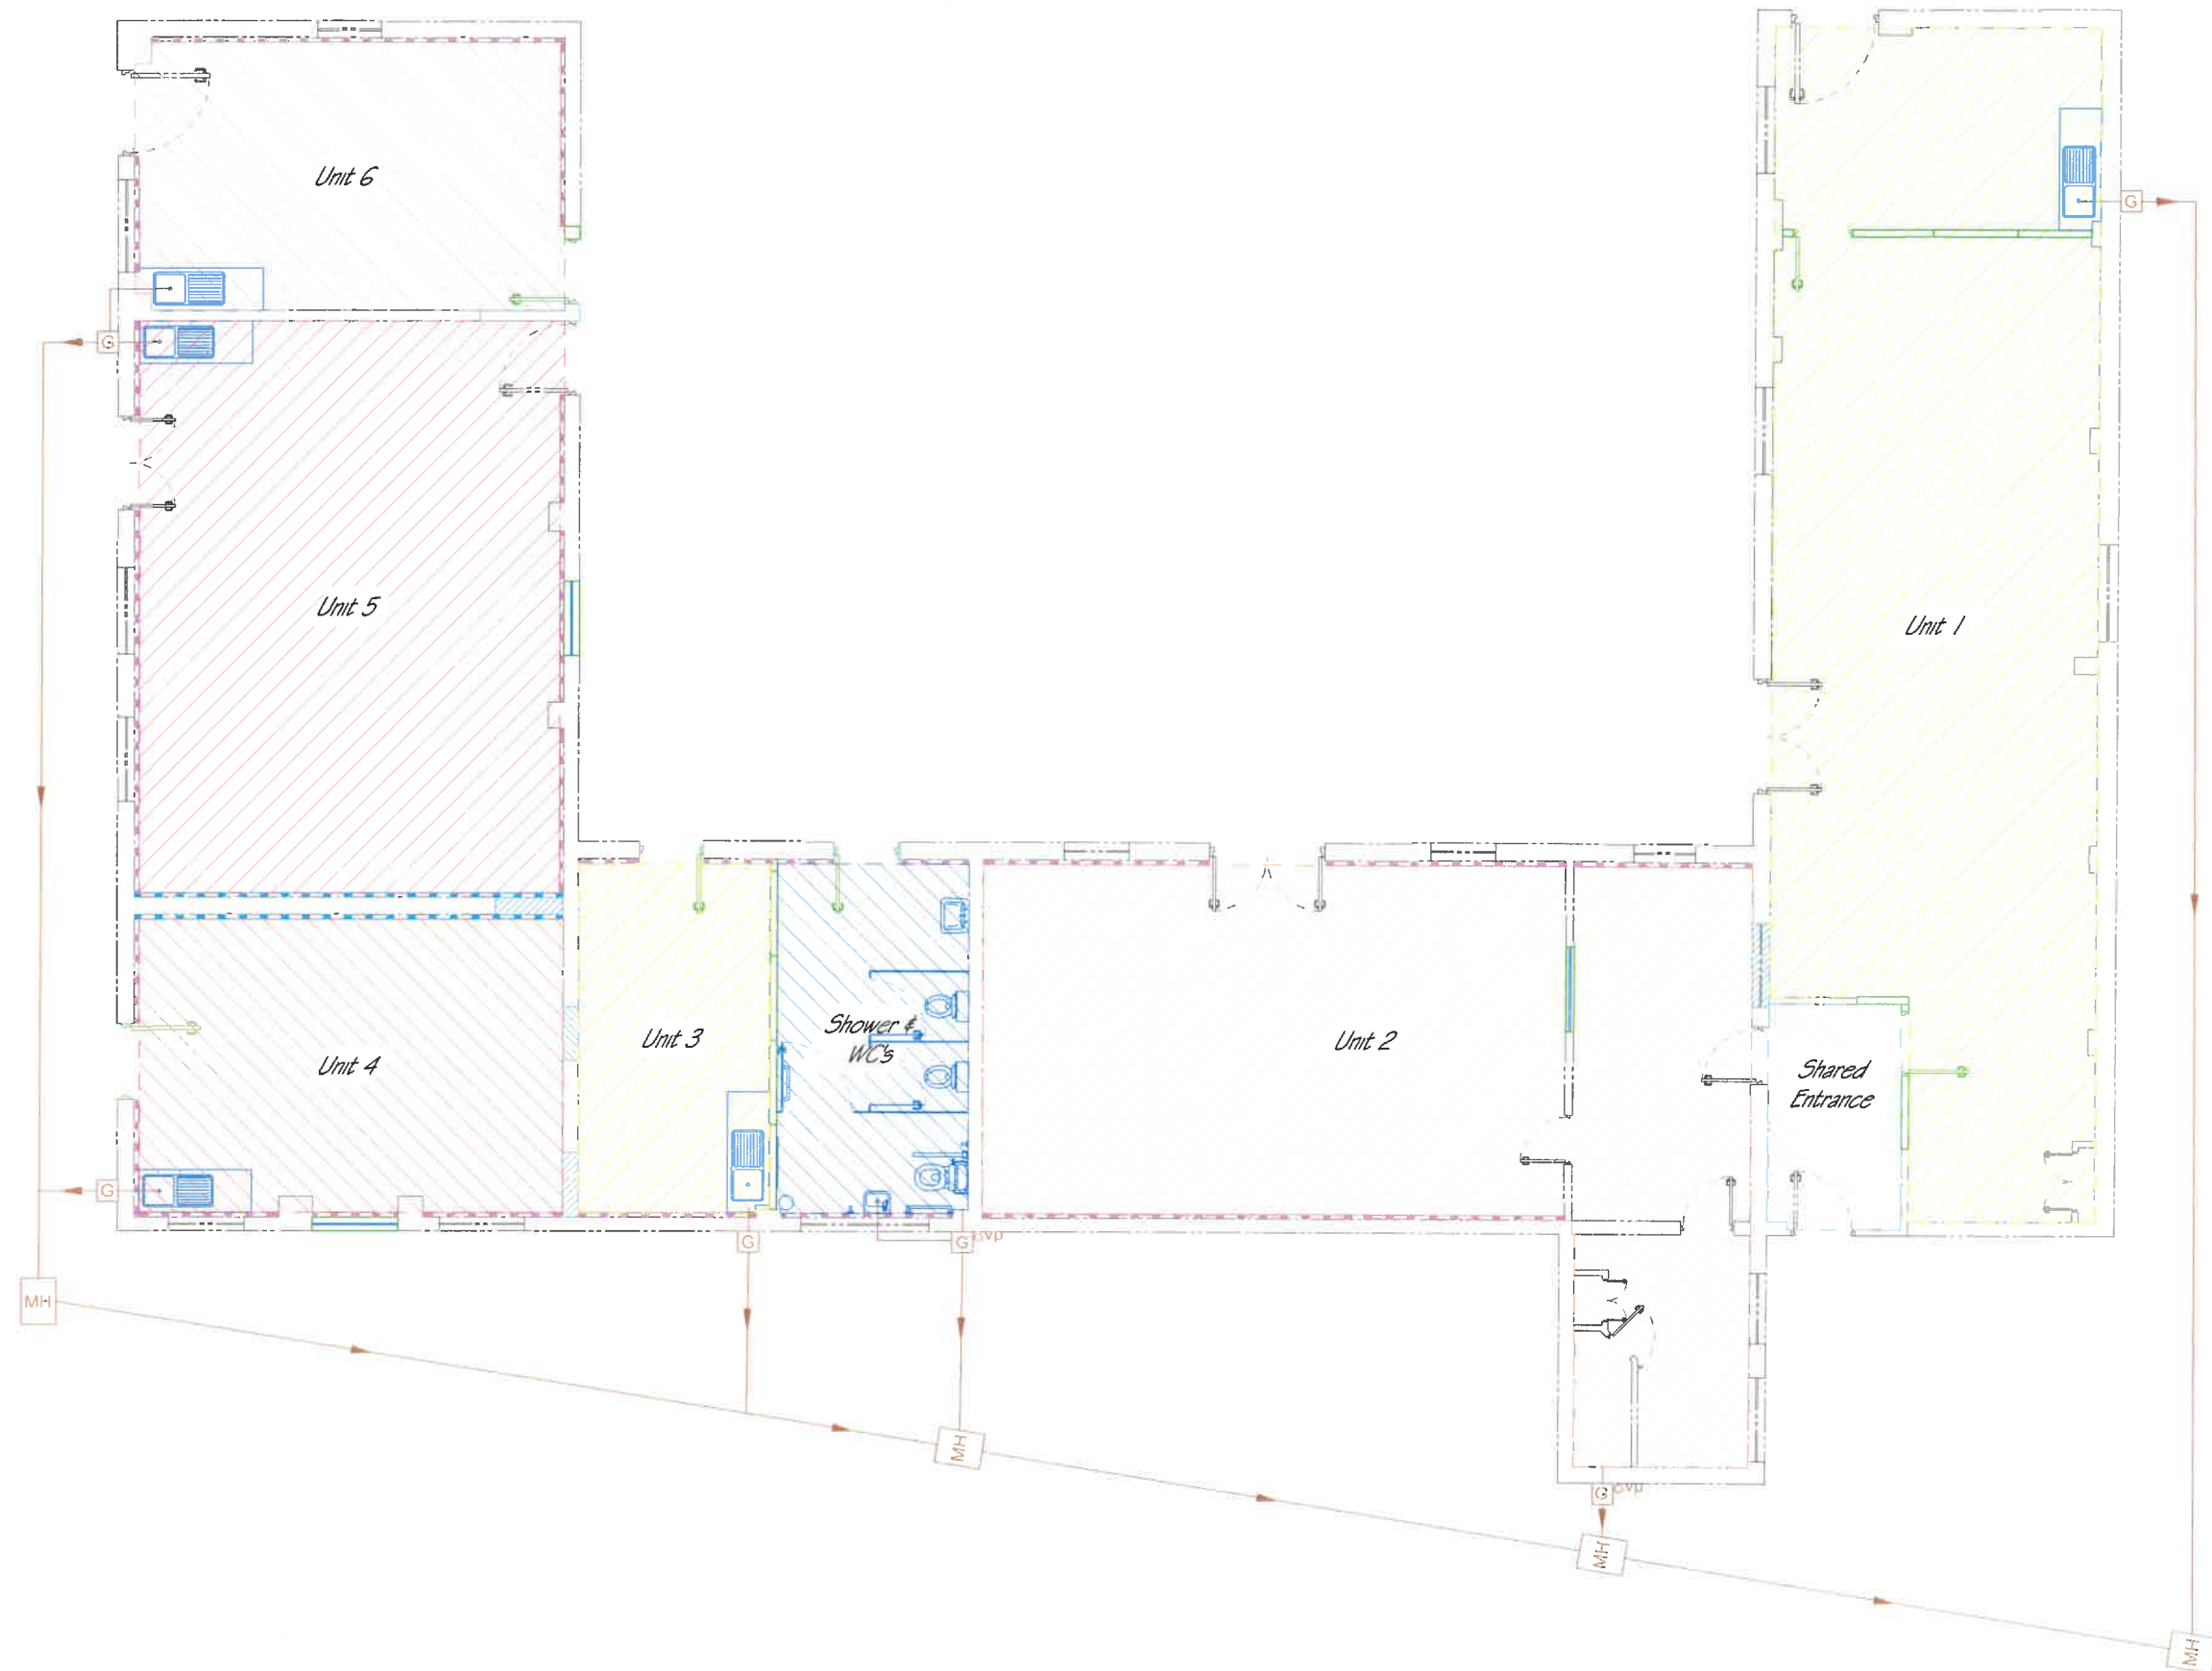

- Walls to be replaced
- Walls to be replaced
- Unit 1
- Unit 2
- Unit 3
- Unit 4
- Unit 5
- Unit 6
- Shower & WC's
- Shared Entrance

© Spacelink Commercial Interiors
No part of this drawing may be reproduced
without prior written permission.
All dimensions must be checked on site.
Do not scale from this drawing.

Client
Bakombe Estate

Site Address
Bowdler's Calf Units
Haywards Heath Road
Bakombe
West Sussex
RH17 6QH

Contact
Samantha Collins

Project
Proposed
Units Conversion.

Amendments	
A) Existing layout.	27-09
B) Updates as requested.	16-10
C) Updated with position.	18-10
D) Drying & insulated walk added.	22-10
E) Soil pipe added.	07-11
F) Proposed usage of building added.	18-12

SPACELINK
COMMERCIAL INTERIORS LIMITED
The Old Dairy
Pillstye Farm
Rowhill
Bakombe
WEST SUSSEX
RH17 6JN

Tel: 01293 730127
email: info@spacelink.co.uk

Scale 1:50 @ A1	Date 25-09-2024
Drawing Ref. 2458SL_Shl.2	Revision F
	Drawn CH