


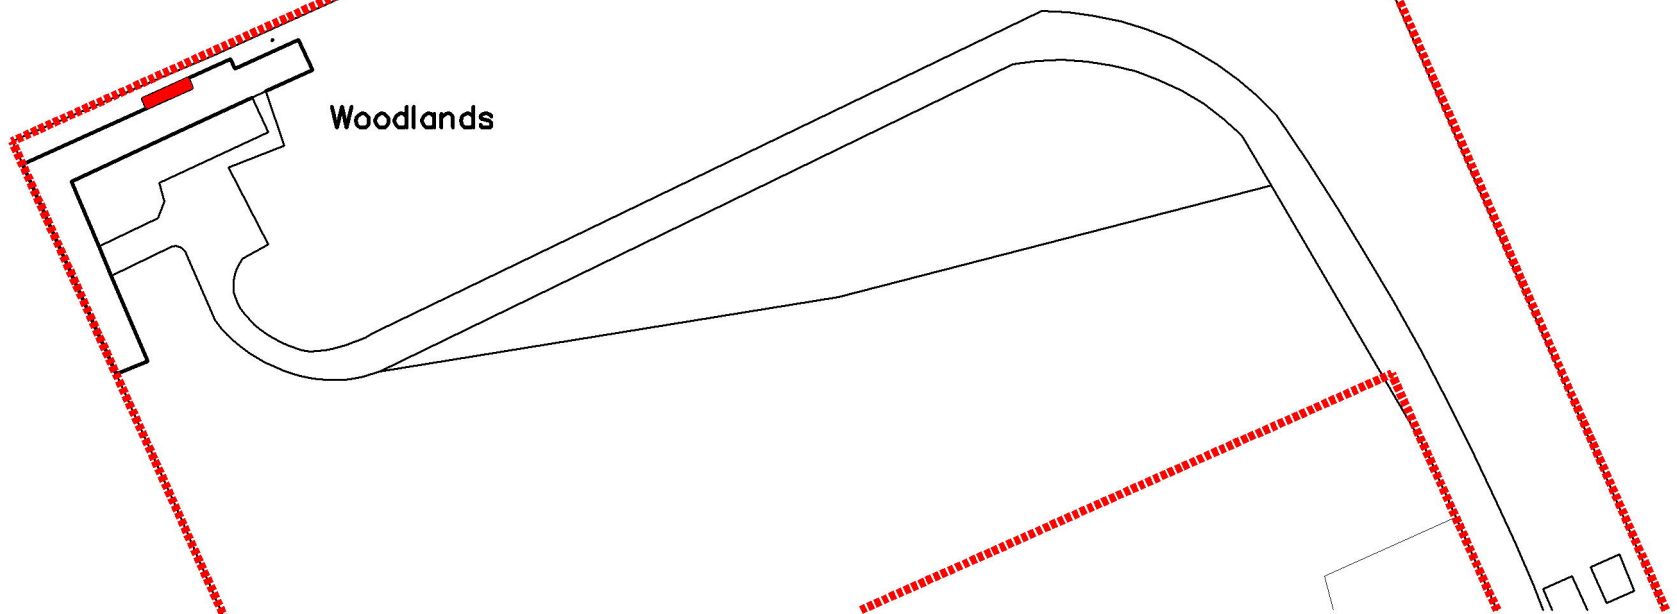

Bulls Copse

Woodlands

Project
Proposed Residential Development
Woodlands
Paddockhurst Road, Turners Hill,
West Sussex, RH10 4SE



Architects & Planning Consultants
Clock Tower House, Lewes Road
Lindfield, West Sussex. RH16 2LH
Telephone 01444 - 484711

Client

Mr & Mrs Bennett

Drawing
Site Layout Plan



Drawing no.	date	scale	drawn
1125.SPO2	06.17	1:500	ARM
revisions			

Site Layout Plan 1:500