


Location Plan

Site Address: Amberley Farm, Bishopstone Lane, Ansty, RH17 5AR

Date Produced: 13-Oct-2025

Scale: 1:1250 @A4

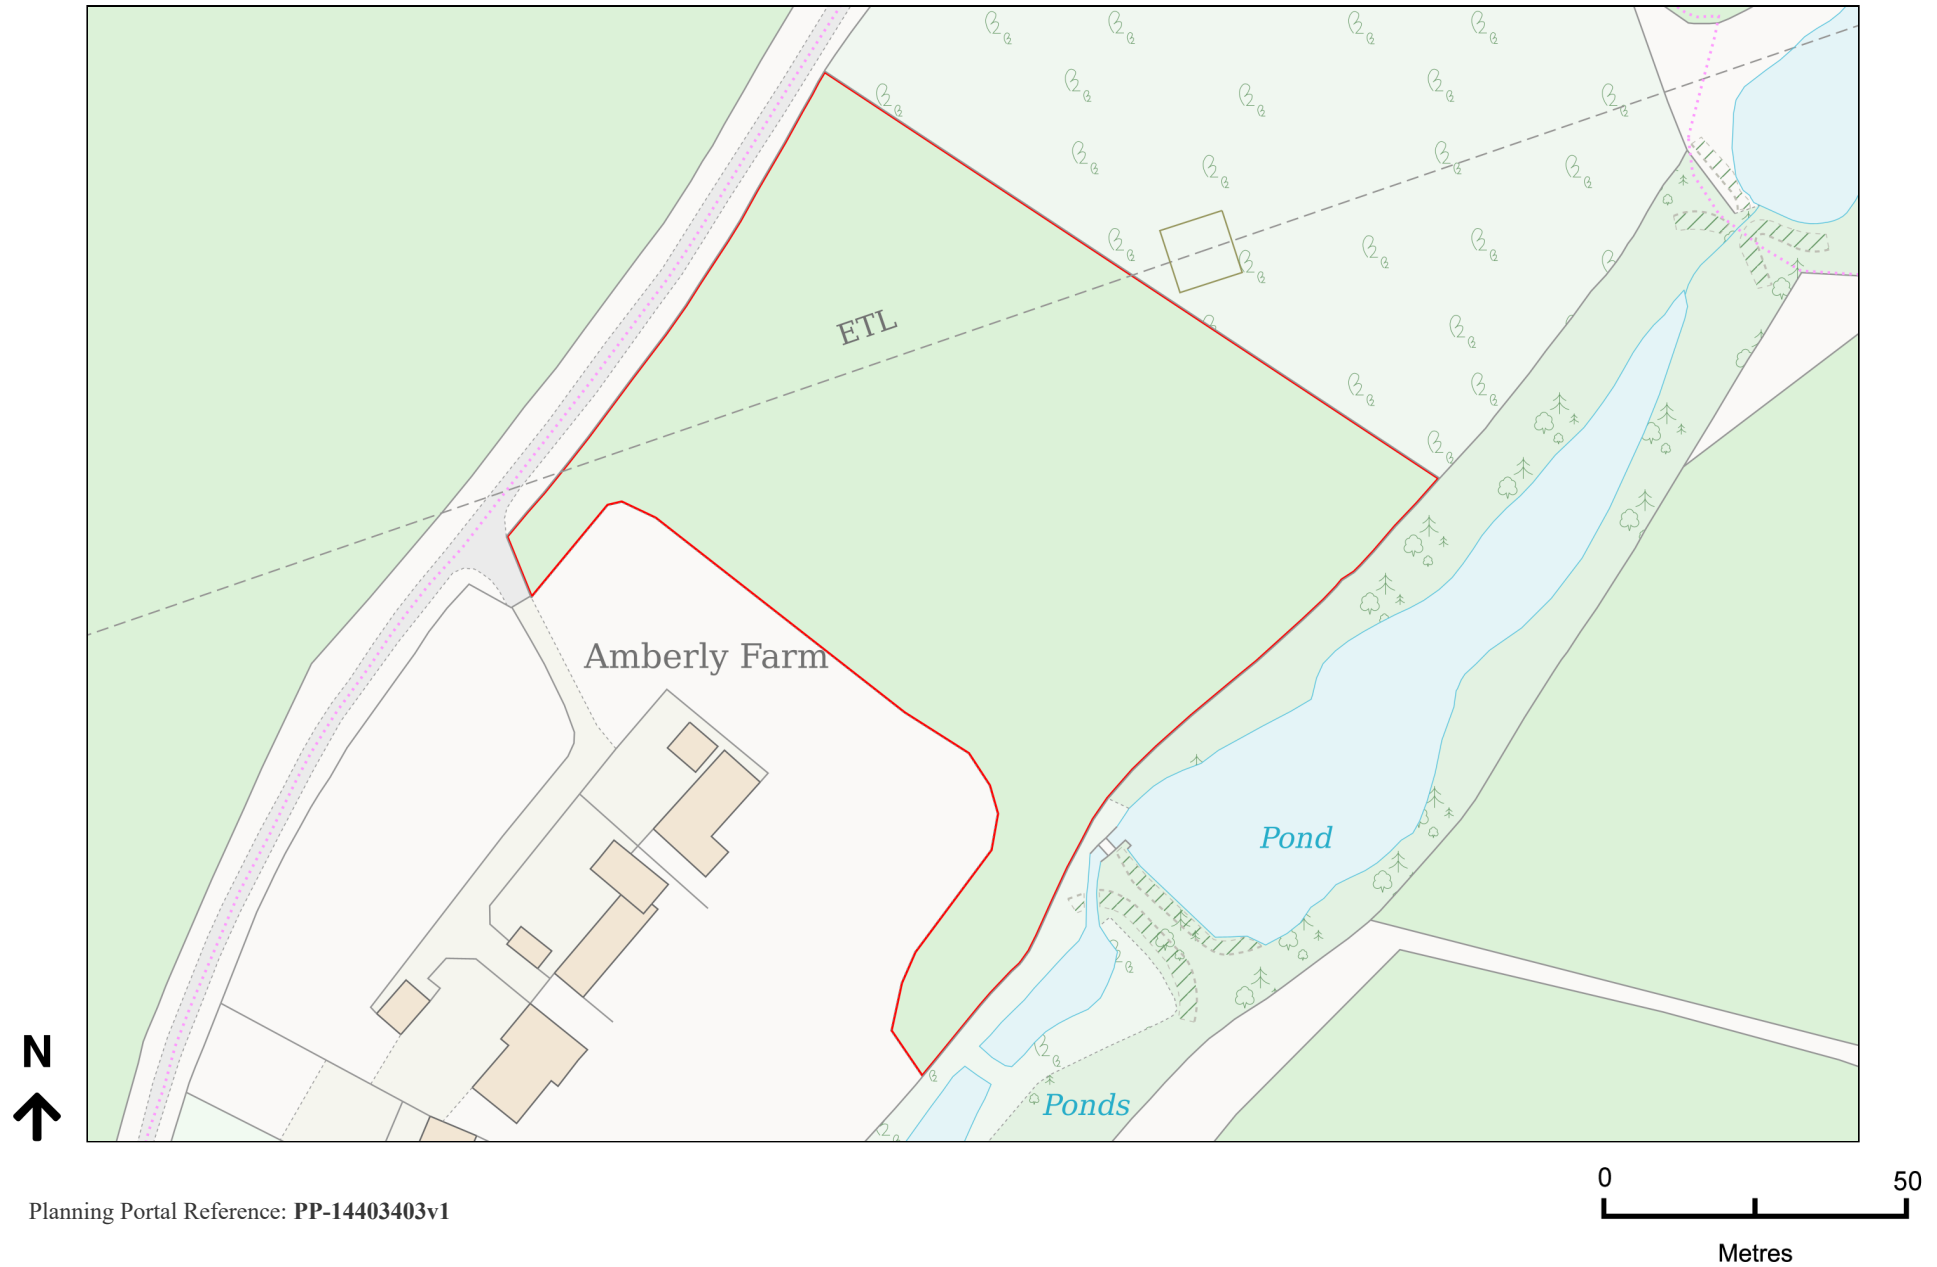

Planning Portal Reference: PP-14403403v1