
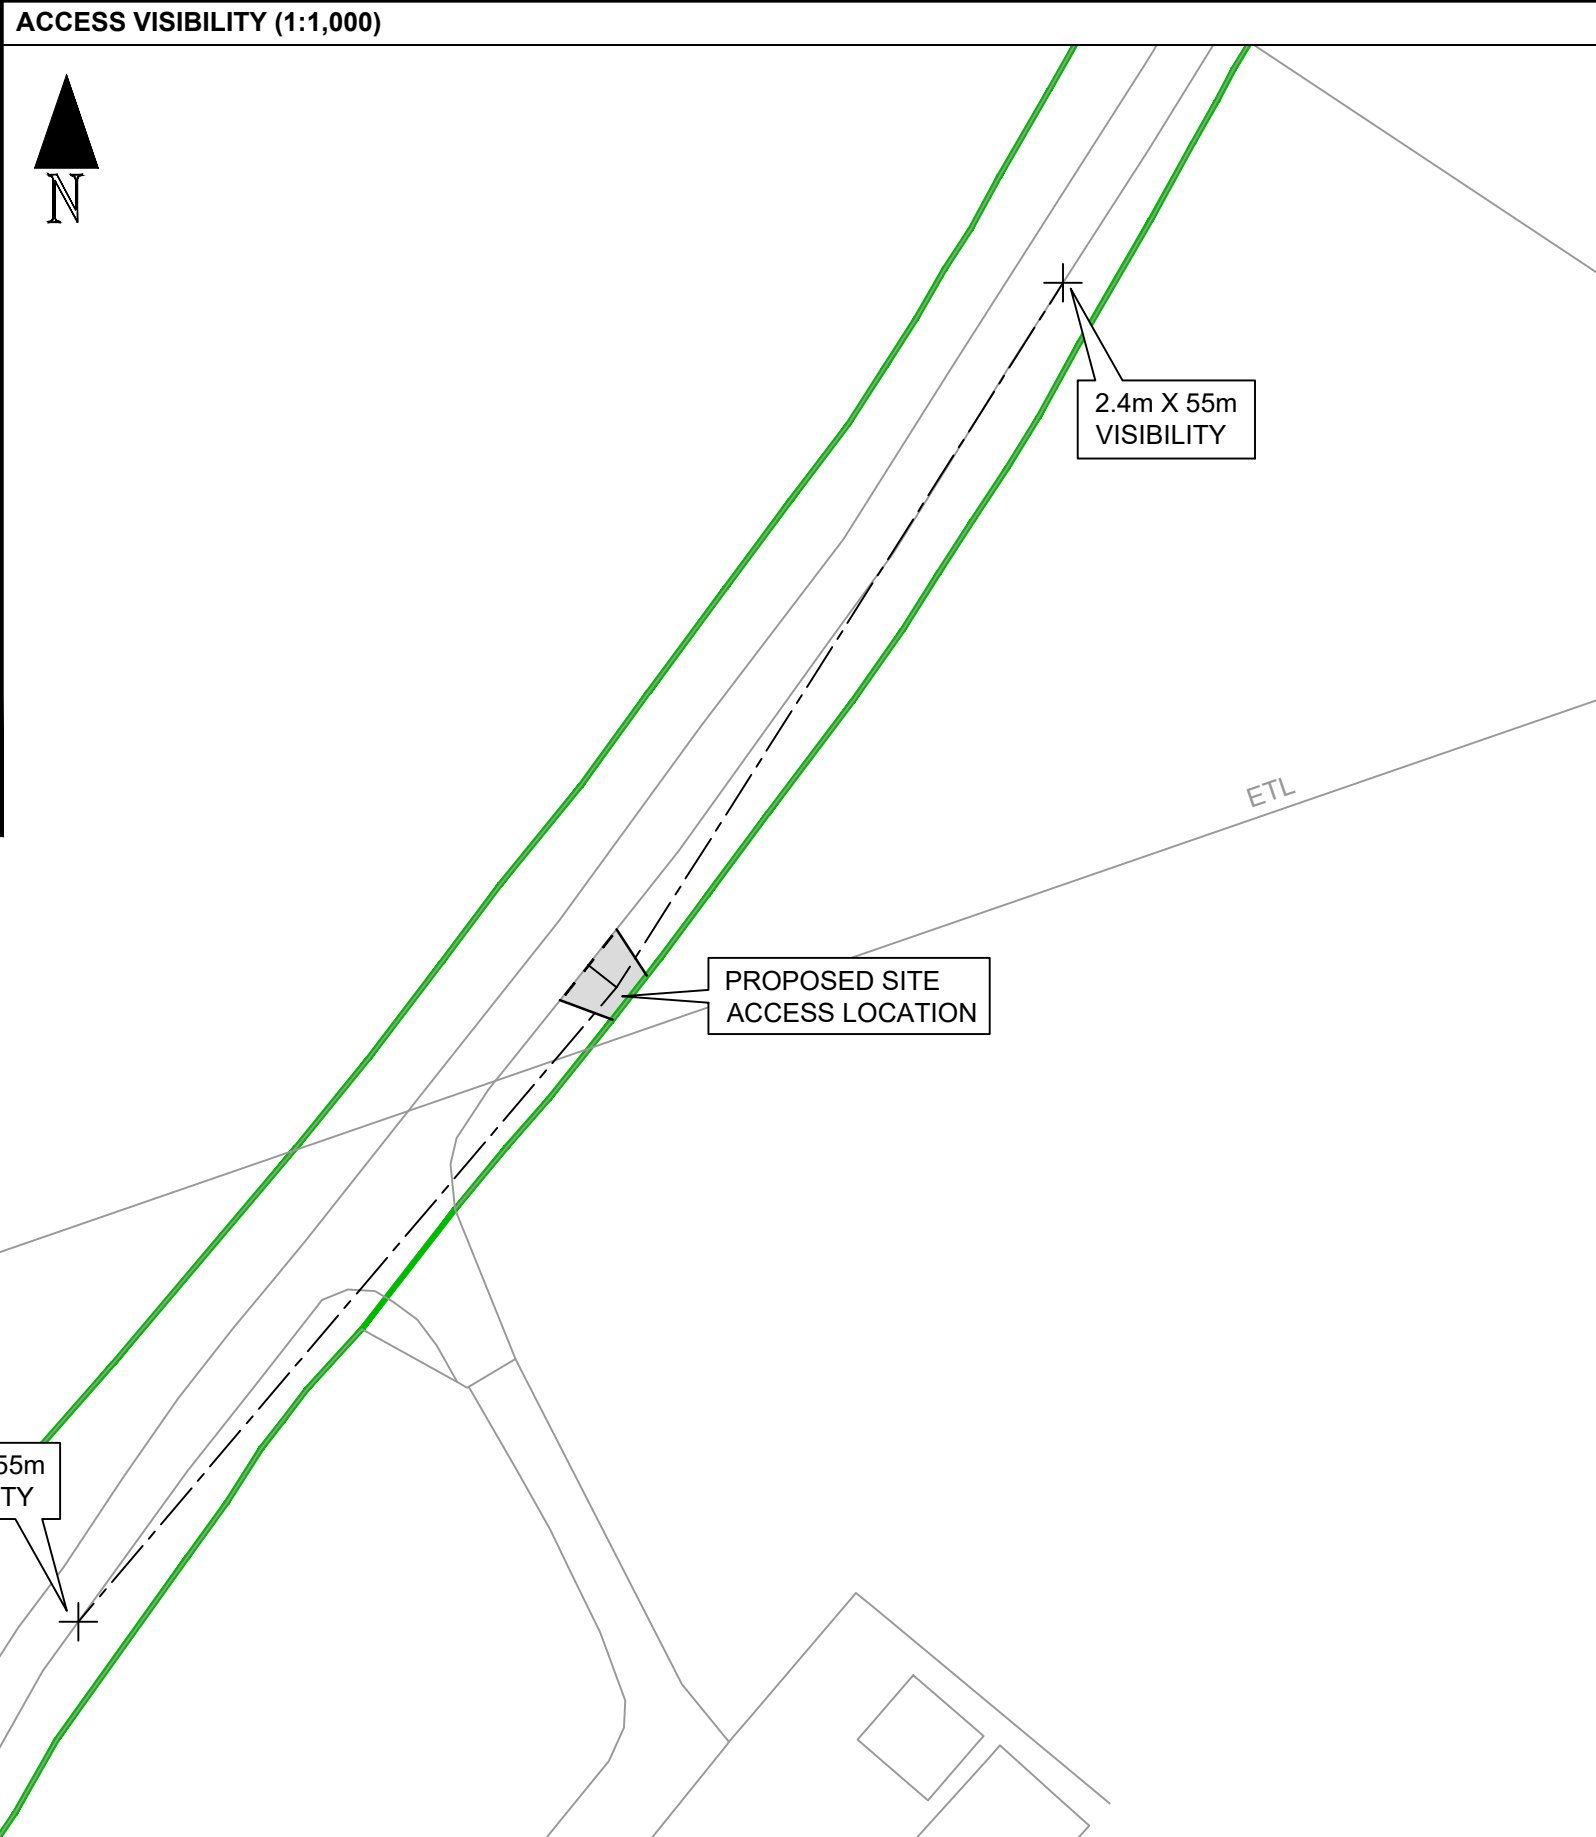


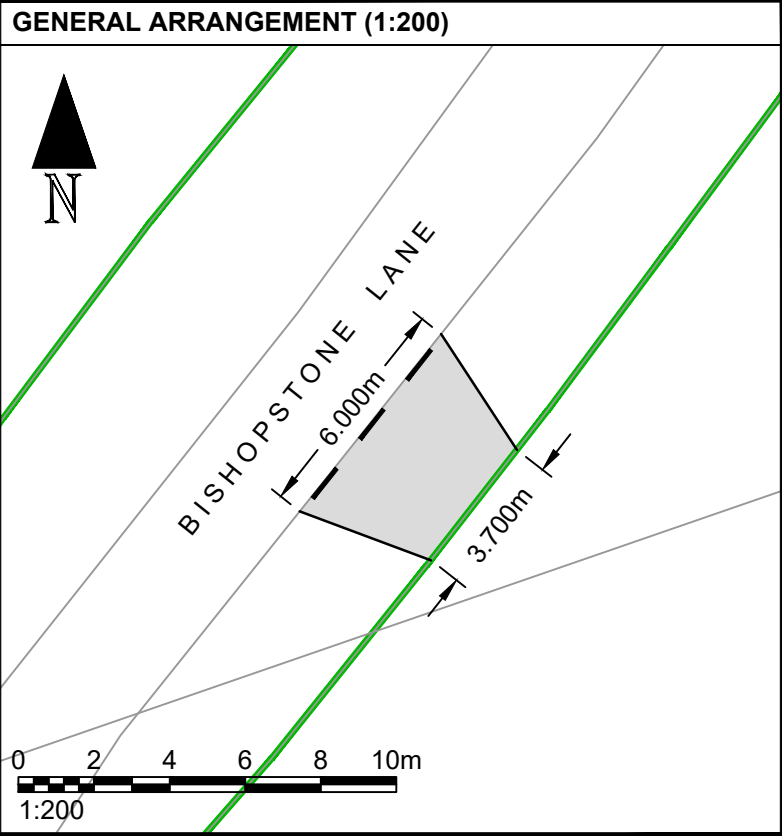

REV	DESCRIPTION	DRWN	CHKD	DATE
A	Visibility updated.	DW	TS	02.10.2025

- NOTES :**
1. Do not scale from this drawing.
 2. This drawing to be read & printed in colour.
 3. This drawing is for illustrative purposes only, and not for construction.

KEY :

	HIGHWAY BOUNDARY
--	------------------

 www.tdynamics.co.uk	Transport Planning Specialists tom.swift@tdynamics.co.uk	Client: Mr Anthony Smith	Drawing Title: Proposed Agricultural Access		Revision: A	Drawn by: DW	Checked by: TS
		Project: Bishopstone Lane, Ansty, West Sussex	Scale: 1:200 / 1:500	Size: A3	Date: 09.09.2025	Drawing No: PCD752 / 002	