
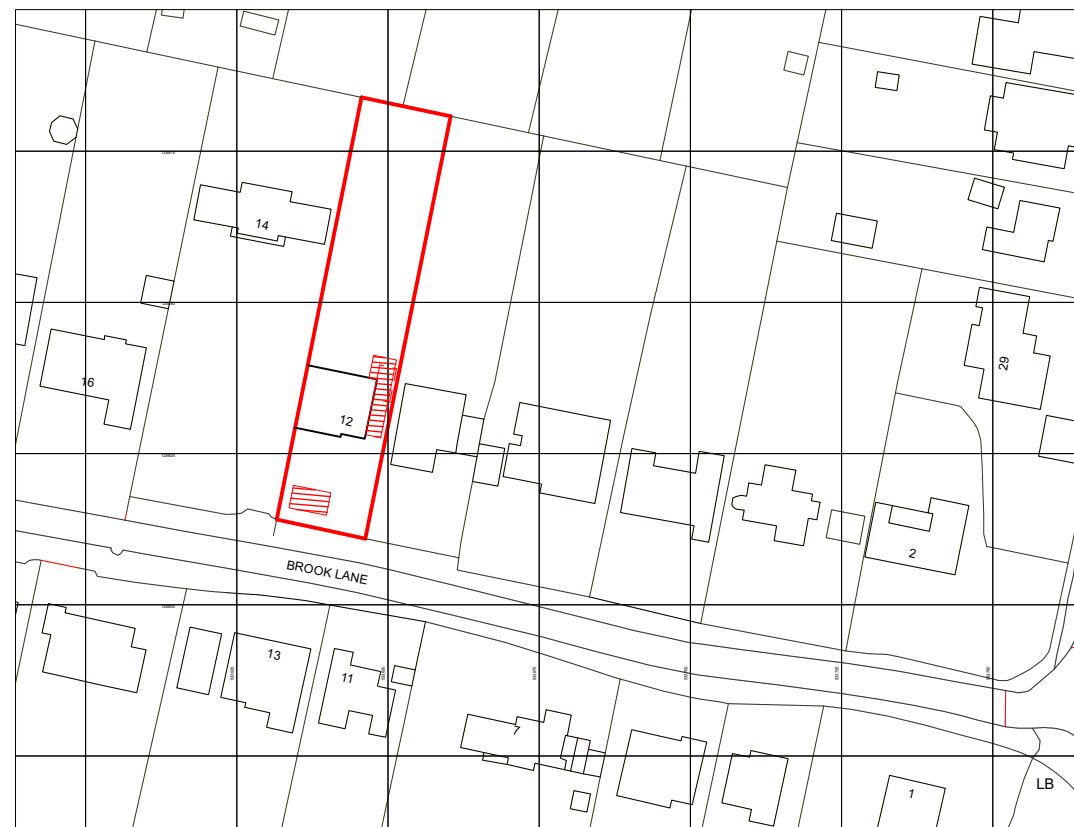



FOR PLANNING
PURPOSES ONLY

NOT FOR CONSTRUCTION

TO BE READ IN CONJUNCTION WITH
STRUCTURAL ENGINEER'S DRAWINGS, DETAILS
AND SPECIFICATIONS

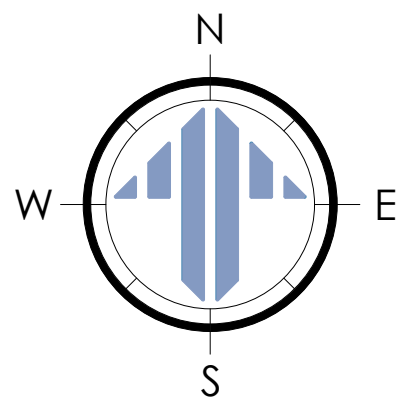

Ordnance Survey, (c) Crown Copyright 2025. All rights reserved. Licence number 100022432

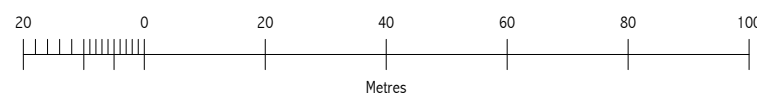


12 BROOK LANE - SITE LOCATION PLAN AS PROPOSED

SCALE 1:1250 ON AN A1 SHEET



Ordnance Survey, (c) Crown Copyright 2025. All rights reserved. Licence number 100022432

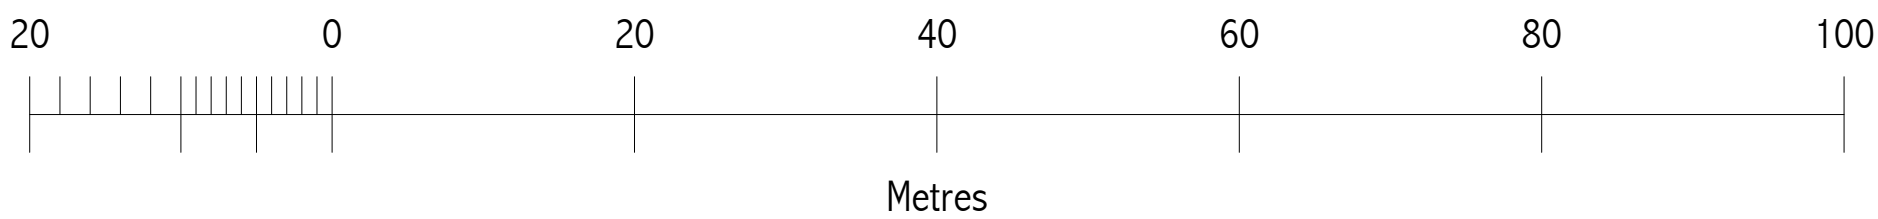

12 BROOK LANE - SITE BLOCK PLAN AS PROPOSED

SCALE 1:500 ON AN A1 SHEET

REV.	DATE.	BY.	AMENDMENT.	CHK.
------	-------	-----	------------	------

PLANNING



2 Lucastes Mews, Paddockhall Road,
Haywards Heath,
West Sussex, RH16 1HE
(01444) 452604
hb@gouldbaxter.co.uk
www.gouldbaxter.co.uk

NOTES:
DO NOT SCALE OFF THIS DRAWING UNLESS FOR PLANNING PURPOSES.
CHECK ALL DIMENSIONS ON SITE BEFORE ANY WORK IS COMMENCED.
ALL GOODS MATERIALS AND WORKMANSHIP MUST CONFORM WITH
CURRENT BUILDING REGULATIONS, BRITISH STANDARDS AND CODES OF
PRACTICE.
COPYRIGHT OF THIS DRAWING IS RETAINED BY GOULD BAXTER AND IT MUST
NOT BE REPRODUCED WITHOUT WRITTEN CONSENT.

CLIENT:
MR. & MRS. J NICHOLAS

PROJECT:
12 BROOK LANE
LINDFIELD
RH16 1SG

DRAWING:
12 BROOK LANE - SITE LOCATION
AND BLOCK PLAN AS
PROPOSED

DATE. 05.03.25	SCALE AT A1. AS NOTED	DRAWN BY. MC CHECKED BY.
-------------------	--------------------------	-----------------------------

JOB NO. GH815	DRAWING NO. PL.001	REV.
------------------	-----------------------	------