




MIXED USE AREA
2.919ac / 1.181ha

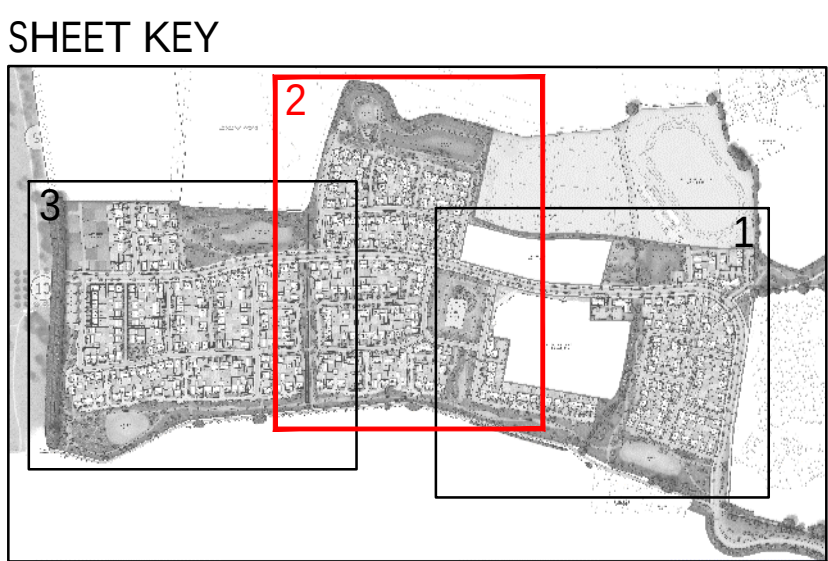

- KEY
- EV CHARGING POINT = 389
 - EV CHARGING POST = 135
 - TOTAL EV CHARGING POINTS = 524

Scale 1:500

0 10 20 30 40

Scale 1:500

North

Project: LAND WEST OF IMBERHORNE LANE, EAST GRINSTEAD

Title: EV CHARGING PLAN SHEET 2

Client: Vistry Homes

Rev: F

Date: 22.05.20

Drawn by: IB

Checked by: BB

Updated to LATEST LAYOUT

Date: DECEMBER 2025

Drawn by: IB

Checked by: BB

Rev: F

Proj No: CR_96_202_010_2

COOPERBAILLE

Please note these drawings are not for construction but for concept design and planning applications purposes only. Cooperbaille Limited - Concept Design, 24 Colindale Avenue, London, NW9 1DS. Telephone: 020 8333 4555. www.cooperbaille.co.uk