

LEGEND

- 1 Facing brickwork - Mystique by TBS
- 2 Projecting brickwork feature panel
- 3 Velfac Aluminium/Timber composite window system with powder coated finish to match existing
- 4 Vertical timber slatted screen
- 5 PPC metal balustrade. Colour to match windows
- 6 PPC aluminium coping to sloping parapet with powder coated finish to match existing
- 7 PPC steel framed balcony. Colour to match bronze anodised frames
- 8 Canopy above entrance door




EAST ELEVATION 1:100



SOUTH ELEVATION 1:100



WEST ELEVATION 1:100

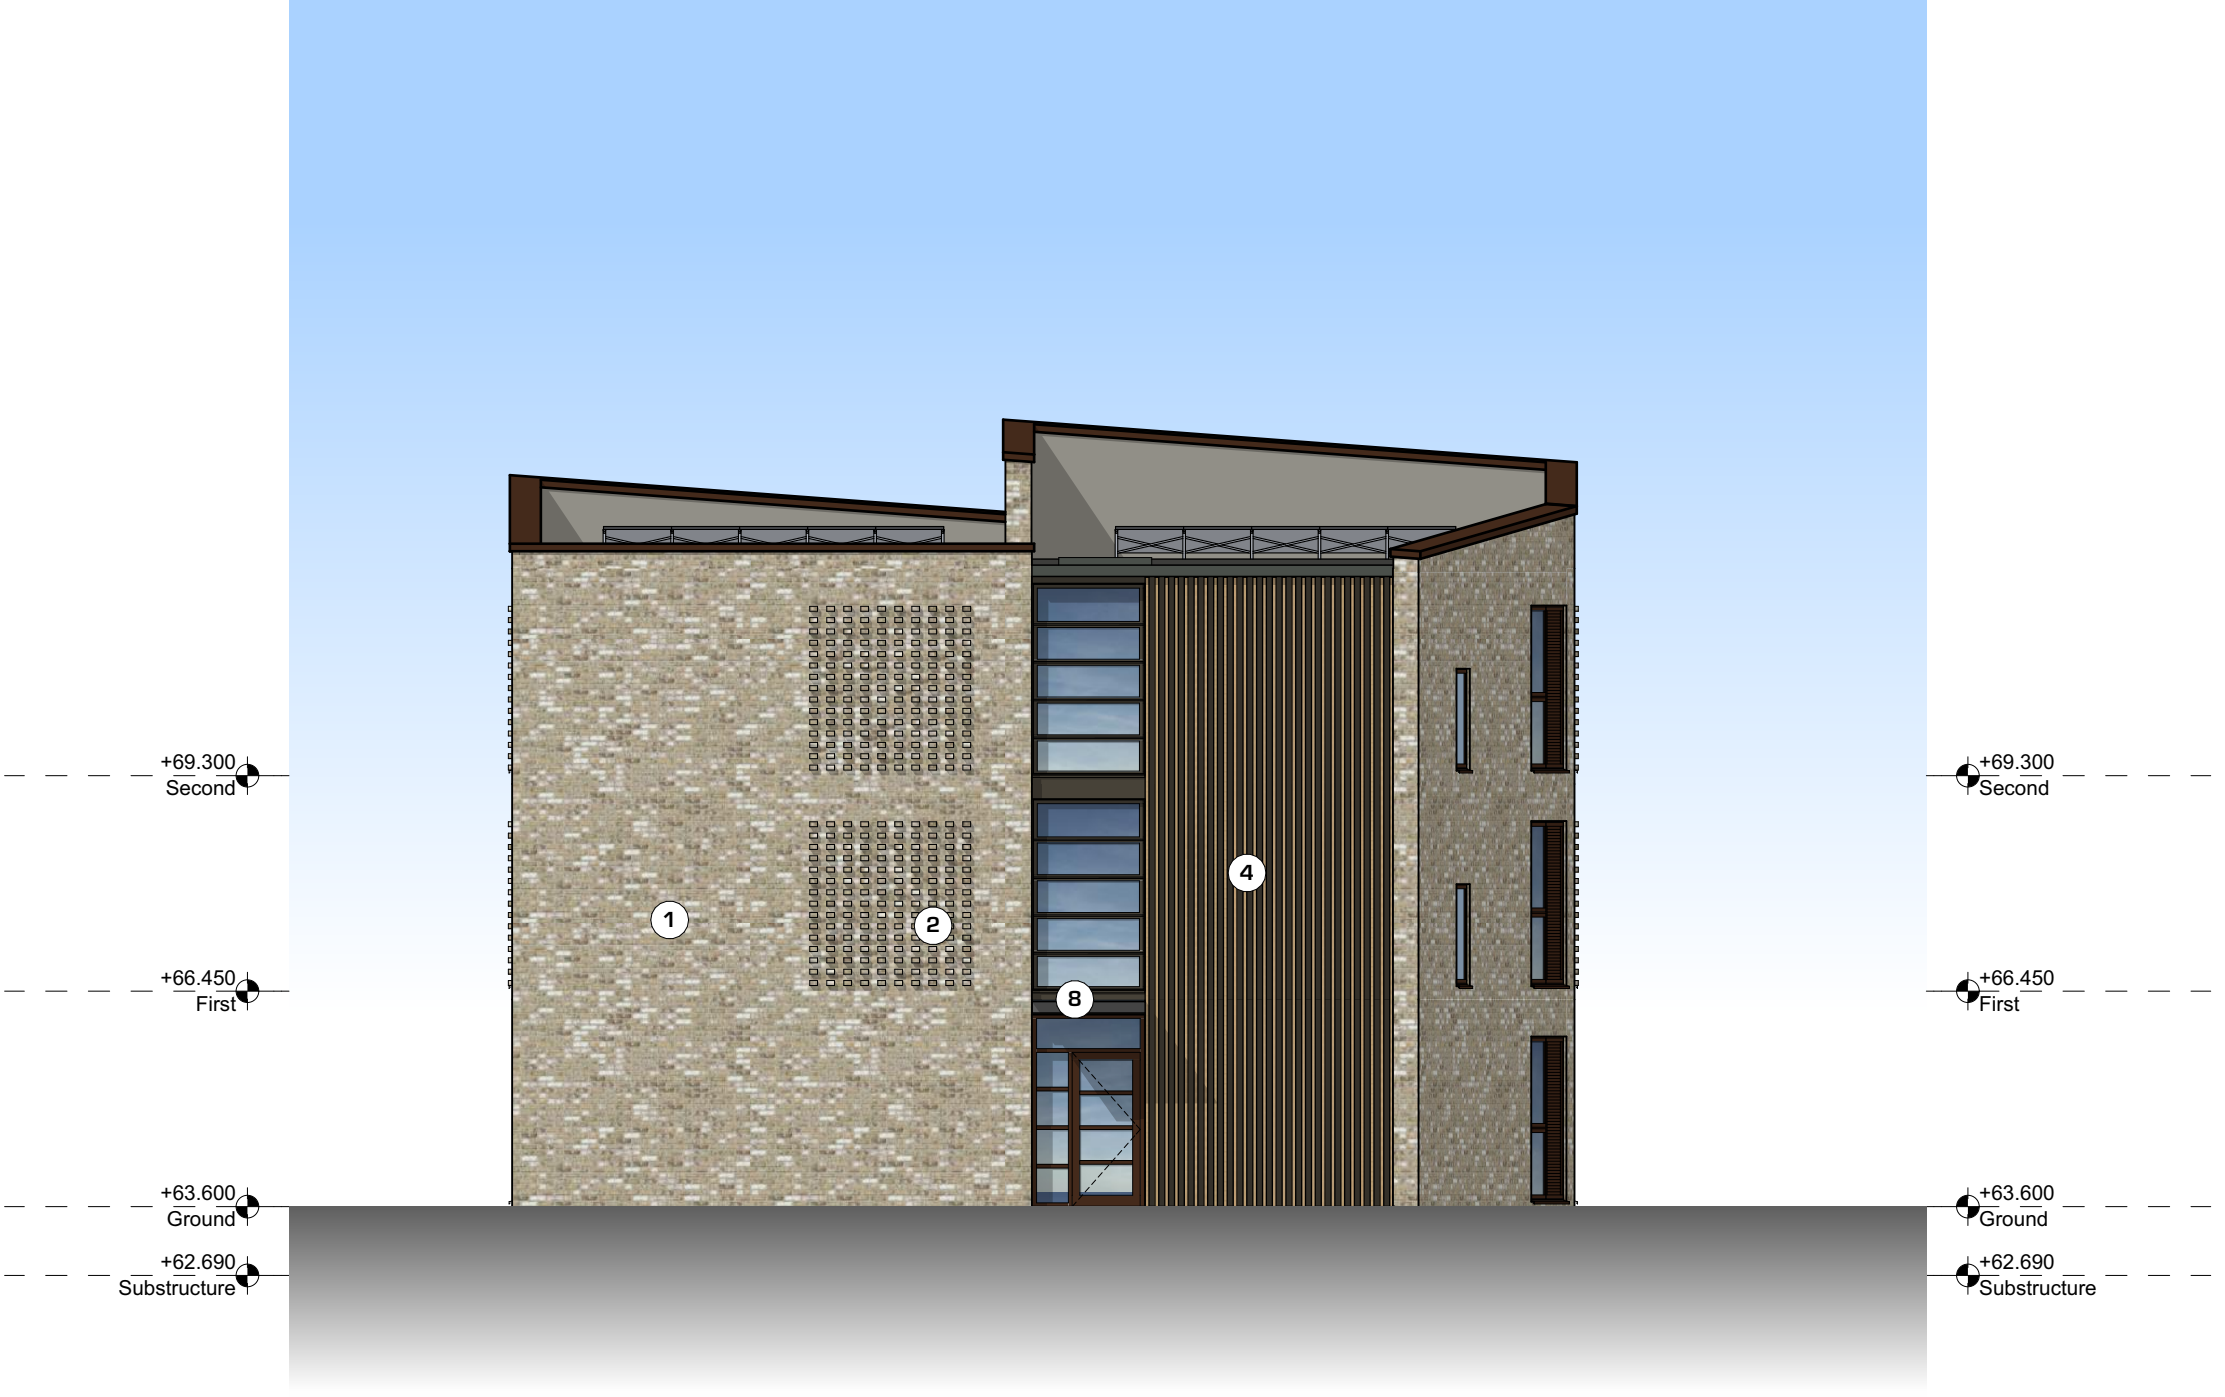

NORTH ELEVATION 1:100