



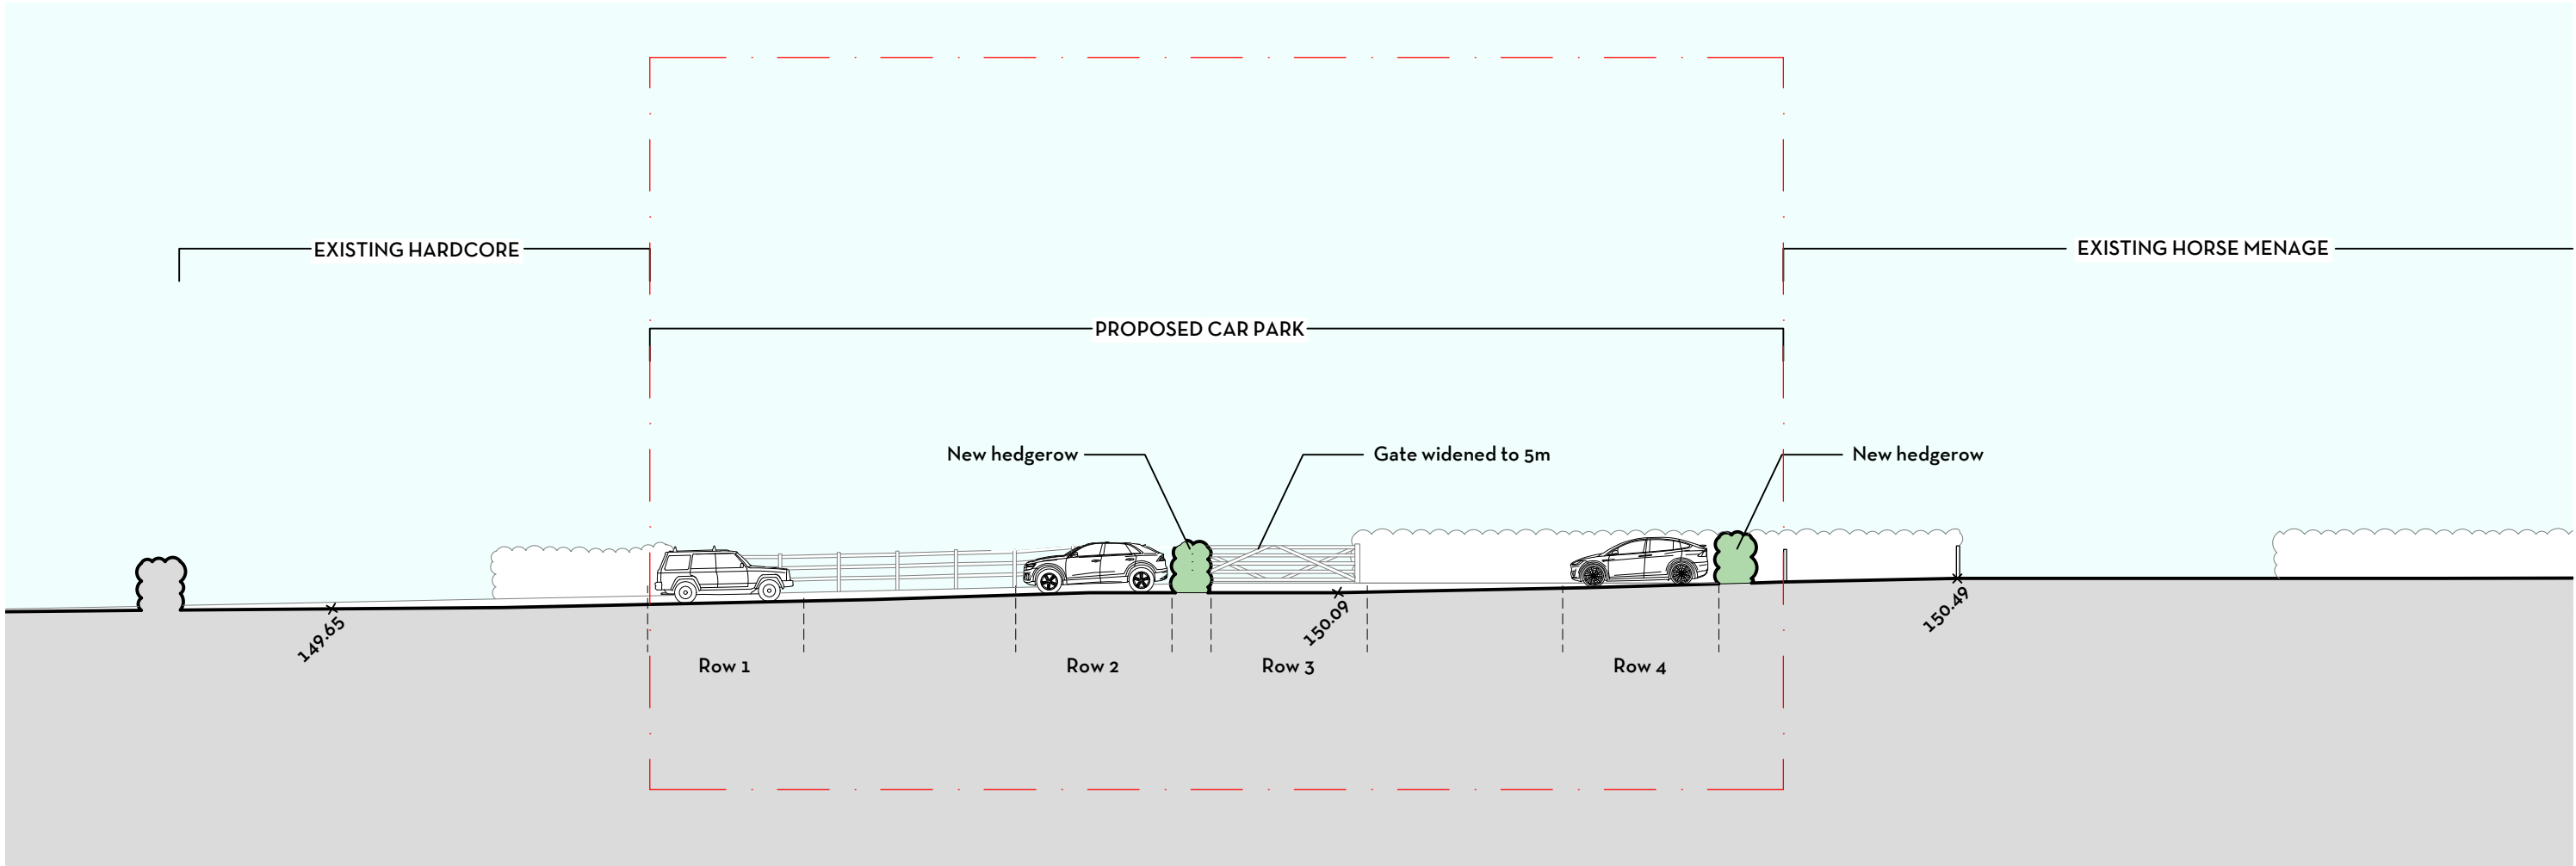

SECTION XX

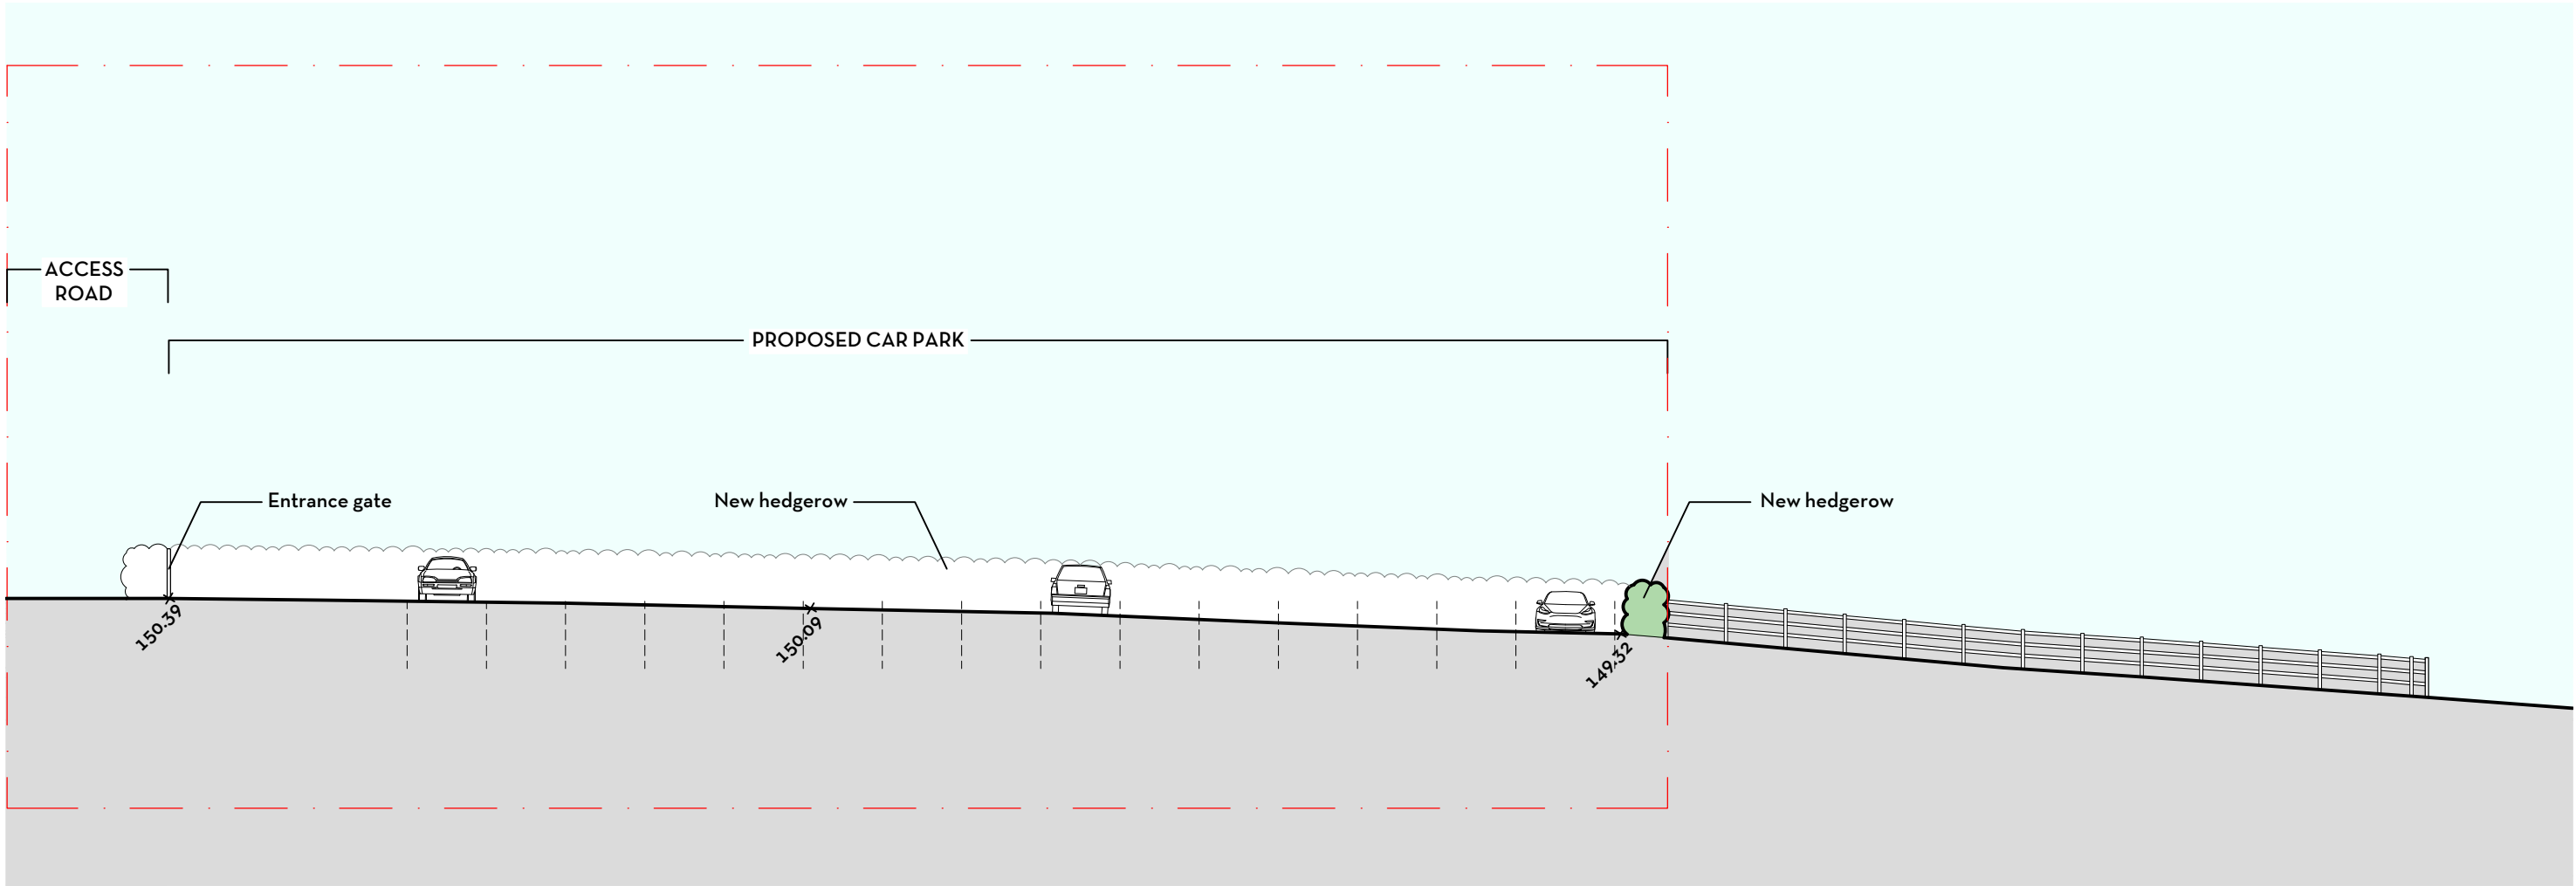

SECTION YY

revisions

ref	date		drawn
A	24/10/25	Minor revisions	KMM

DESIGN INTENT ONLY
NOTES FOR CONSTRUCTION:

1. Dimensions shall be checked and verified prior to work being commenced on site.
2. This drawing is issued for the sole and exclusive use of the named recipient. Distribution to any third party is on the strict understanding that no liability is accepted by KM Architecture for any discrepancies, errors or omissions that may be present and no guarantee is offered as to the accuracy of the information shown.

PLANNING
DRAWING

KM ARCHITECTURE
CHARTERED ARCHITECT

MARINE HOUSE
151 WESTERN ROAD
HAYWARDS HEATH
WEST SUSSEX
RH16 3LH

07862 093 254
kelly@kmarchitecture.co.uk
www.kmarchitecture.co.uk

job PROPOSED CAR PARK AT:

PHILPOTS MANOR SCHOOL
WEST HOATHLY
EAST SUSSEX
RH19 4PR

title
SECTIONS AS PROPOSED

scale	1:200 @ A2	
date	23/10/25	
drawn	KMM	
drawing number	2098_00_12	revision A