


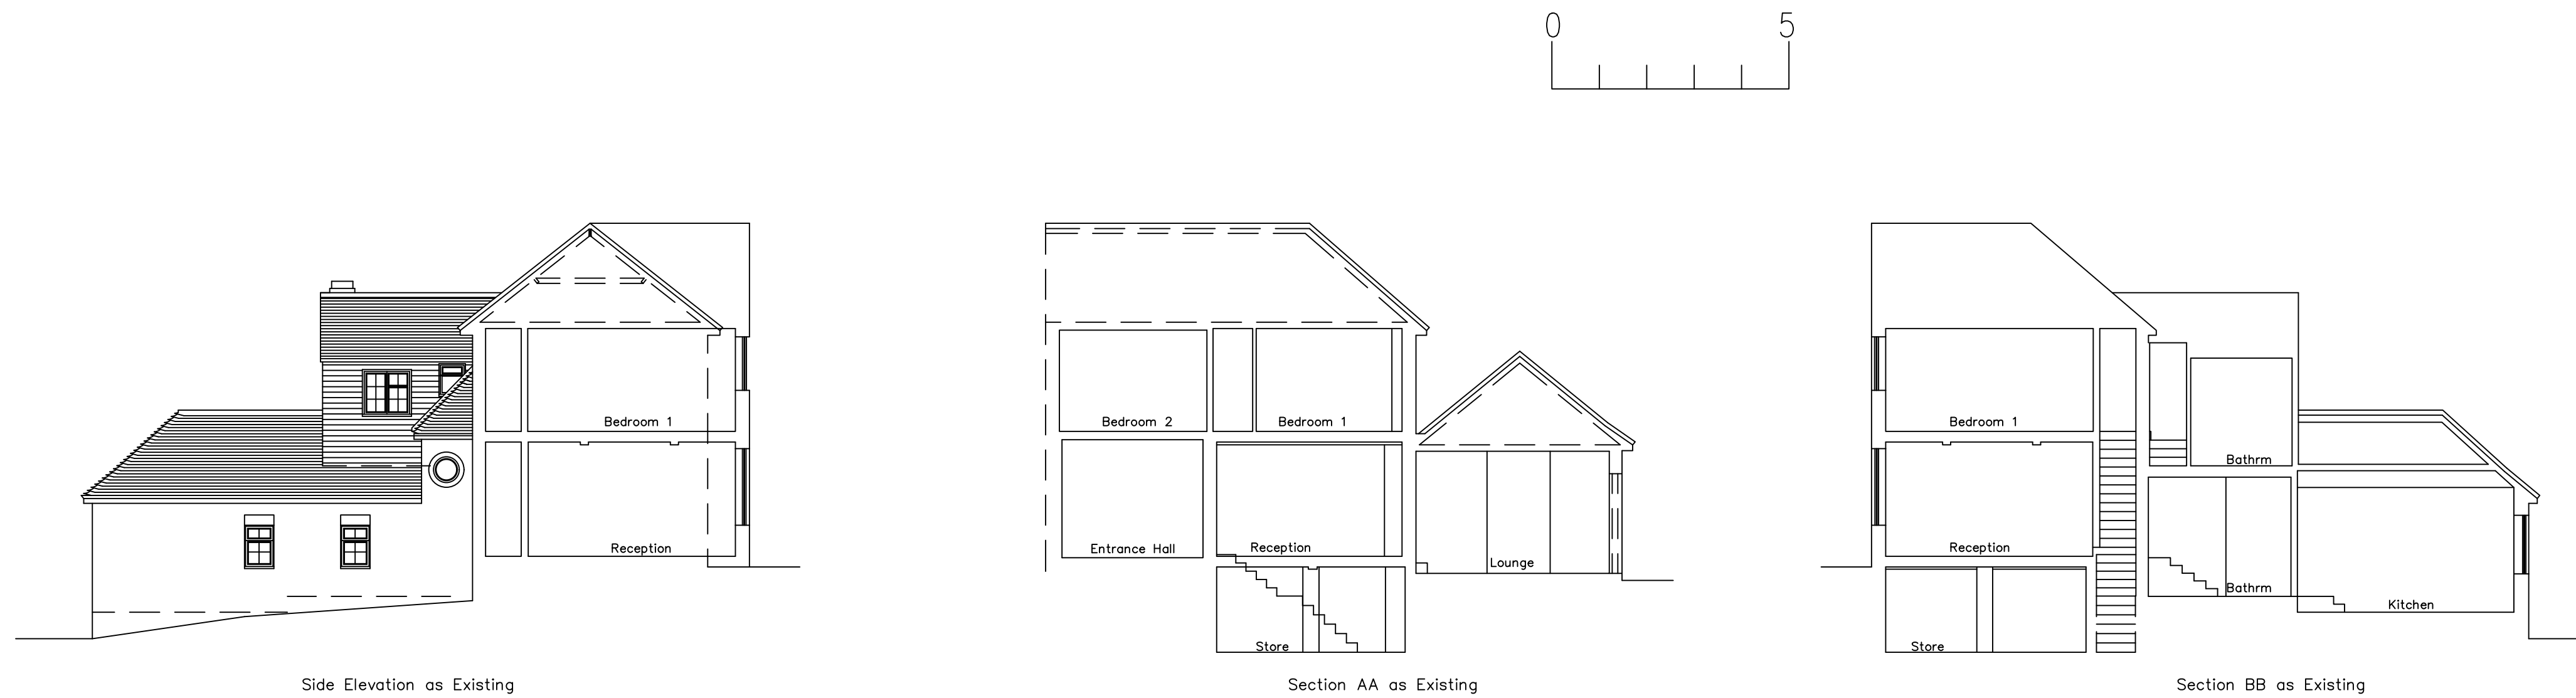

NOTES

DO NOT SCALE OFF THIS DRAWING.

CHECK ALL DIMENSIONS ON SITE BEFORE ANY WORK IS COMMENCED.

ALL GOODS MATERIALS AND WORKMANSHIP MUST CONFORM WITH CURRENT BUILDING REGULATIONS, BRITISH STANDARDS AND CODES OF PRACTICE.

REV	DATE	BY	AMENDMENT
*	*	*	*
CLIENT Mrs F Boardman			
JOB TITLE Oaklands North High Street Cuckfield West Sussex RH17 5EL			
DRAWING TITLE Elevations as Existing			
DATE Sept 25	SCALE 1:100@A1	DRAWN BY JAS	
		CHECKED BY *	
JOB NO. *	DRAWING NO. 04	REVISION *	