


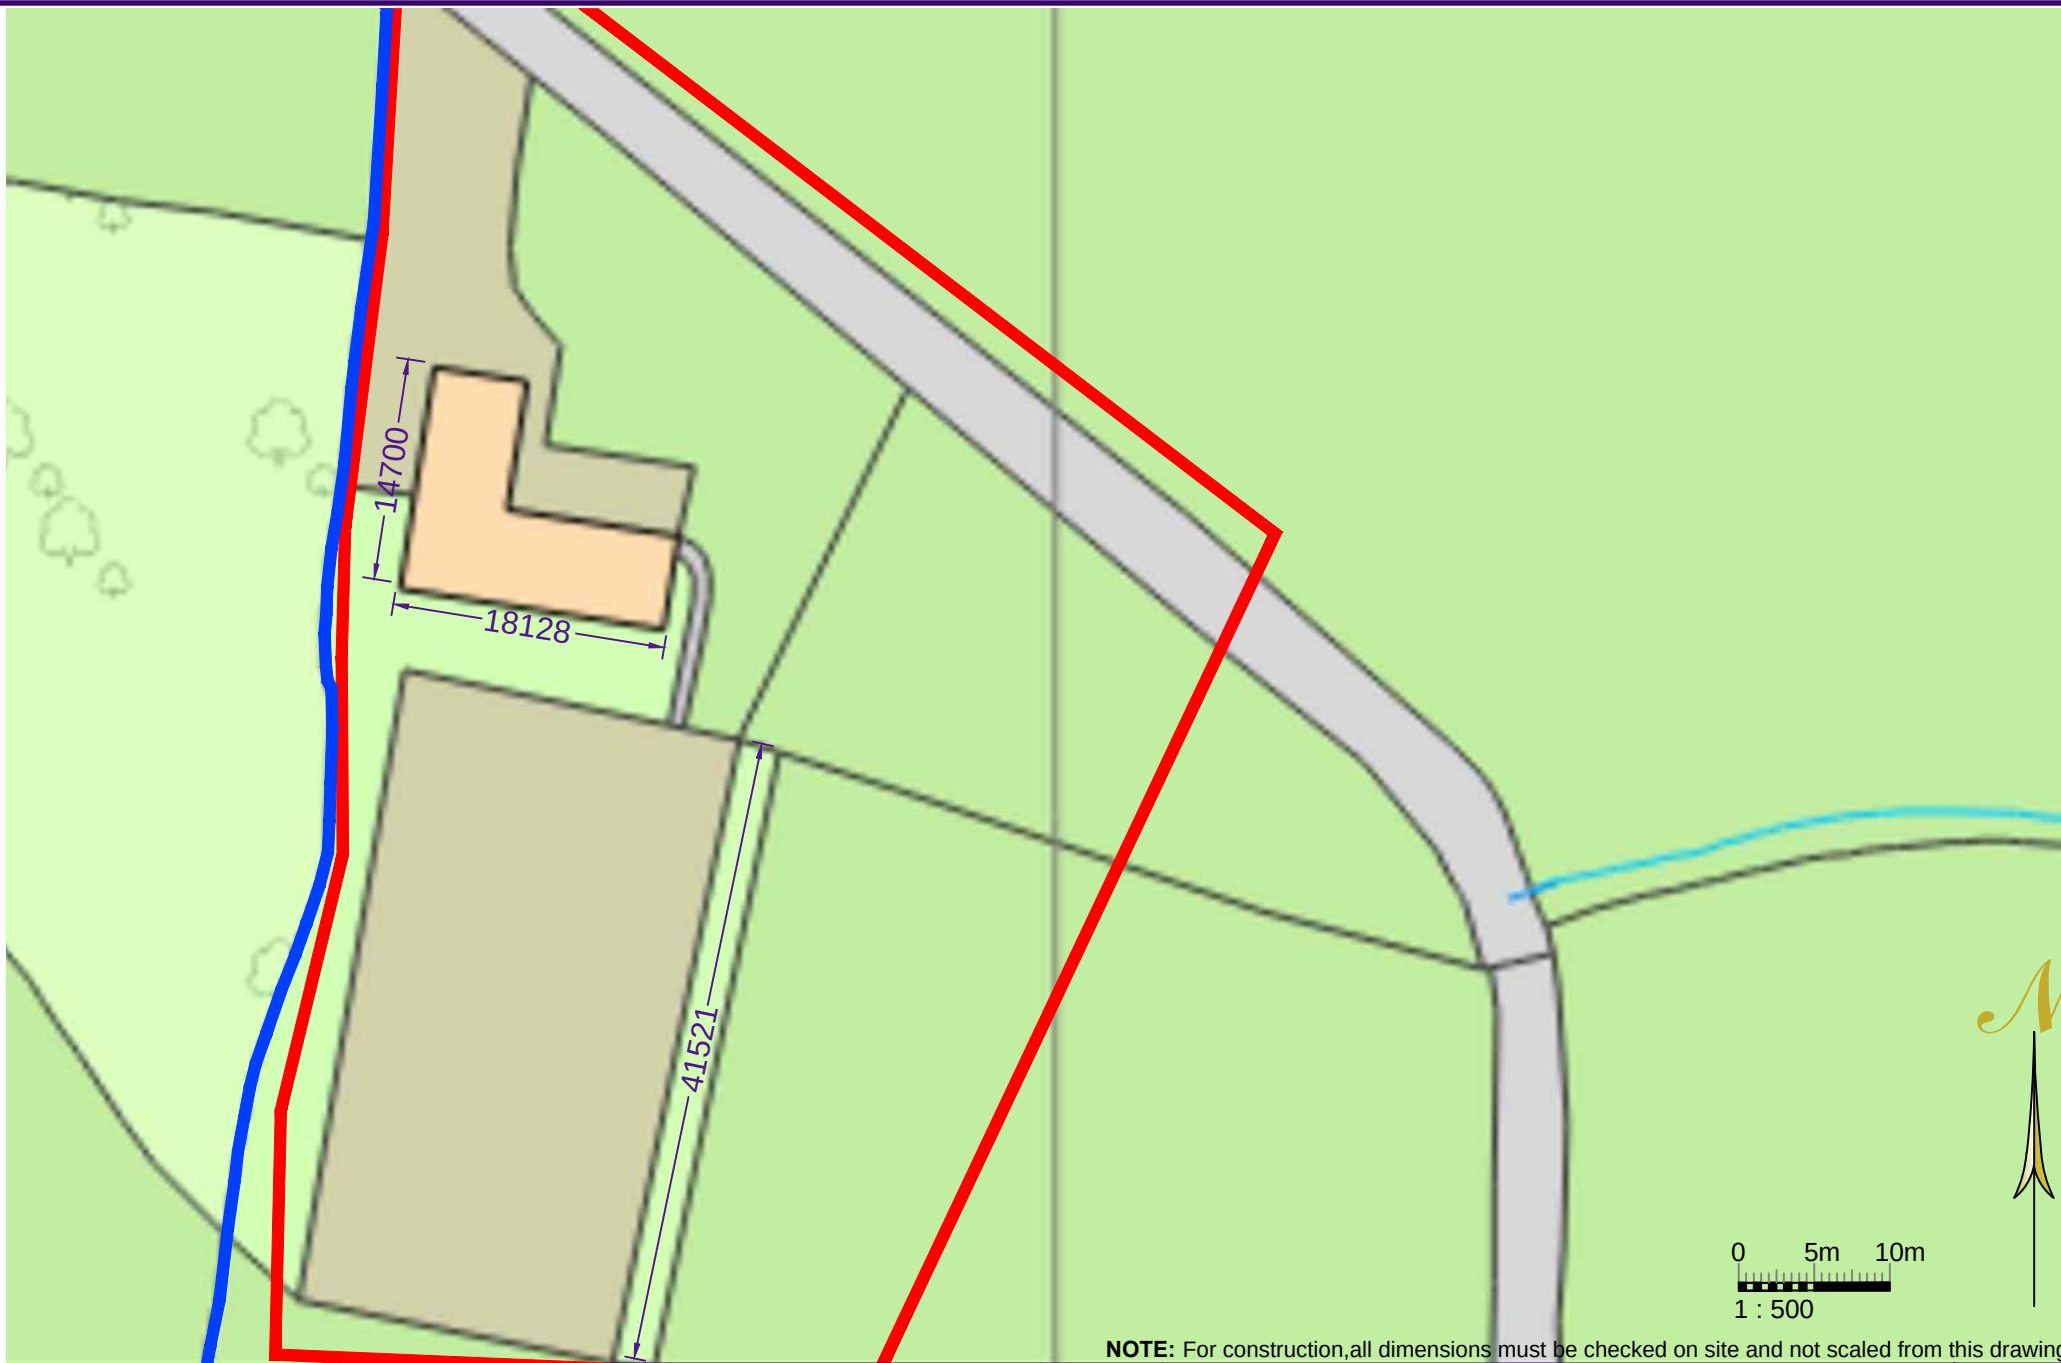

**NOTE:** For construction, all dimensions must be checked on site and not scaled from this drawing

|                                           |  |                                          |  |                        |
|-------------------------------------------|--|------------------------------------------|--|------------------------|
| Client:<br><b>Mr &amp; Mrs G Stokeley</b> |  | Site:<br><b>The Old Brick Field Farm</b> |  | Scale:<br><b>1:500</b> |
| Drawing Title:<br><b>Block Plan 500</b>   |  | <b>Lodgelands Ardingly</b>               |  | Paper size             |
|                                           |  | <b>RH17 6SD</b>                          |  | <b>A 4</b>             |
|                                           |  | Date:<br><b>05/08/2026</b>               |  |                        |