


NORTH

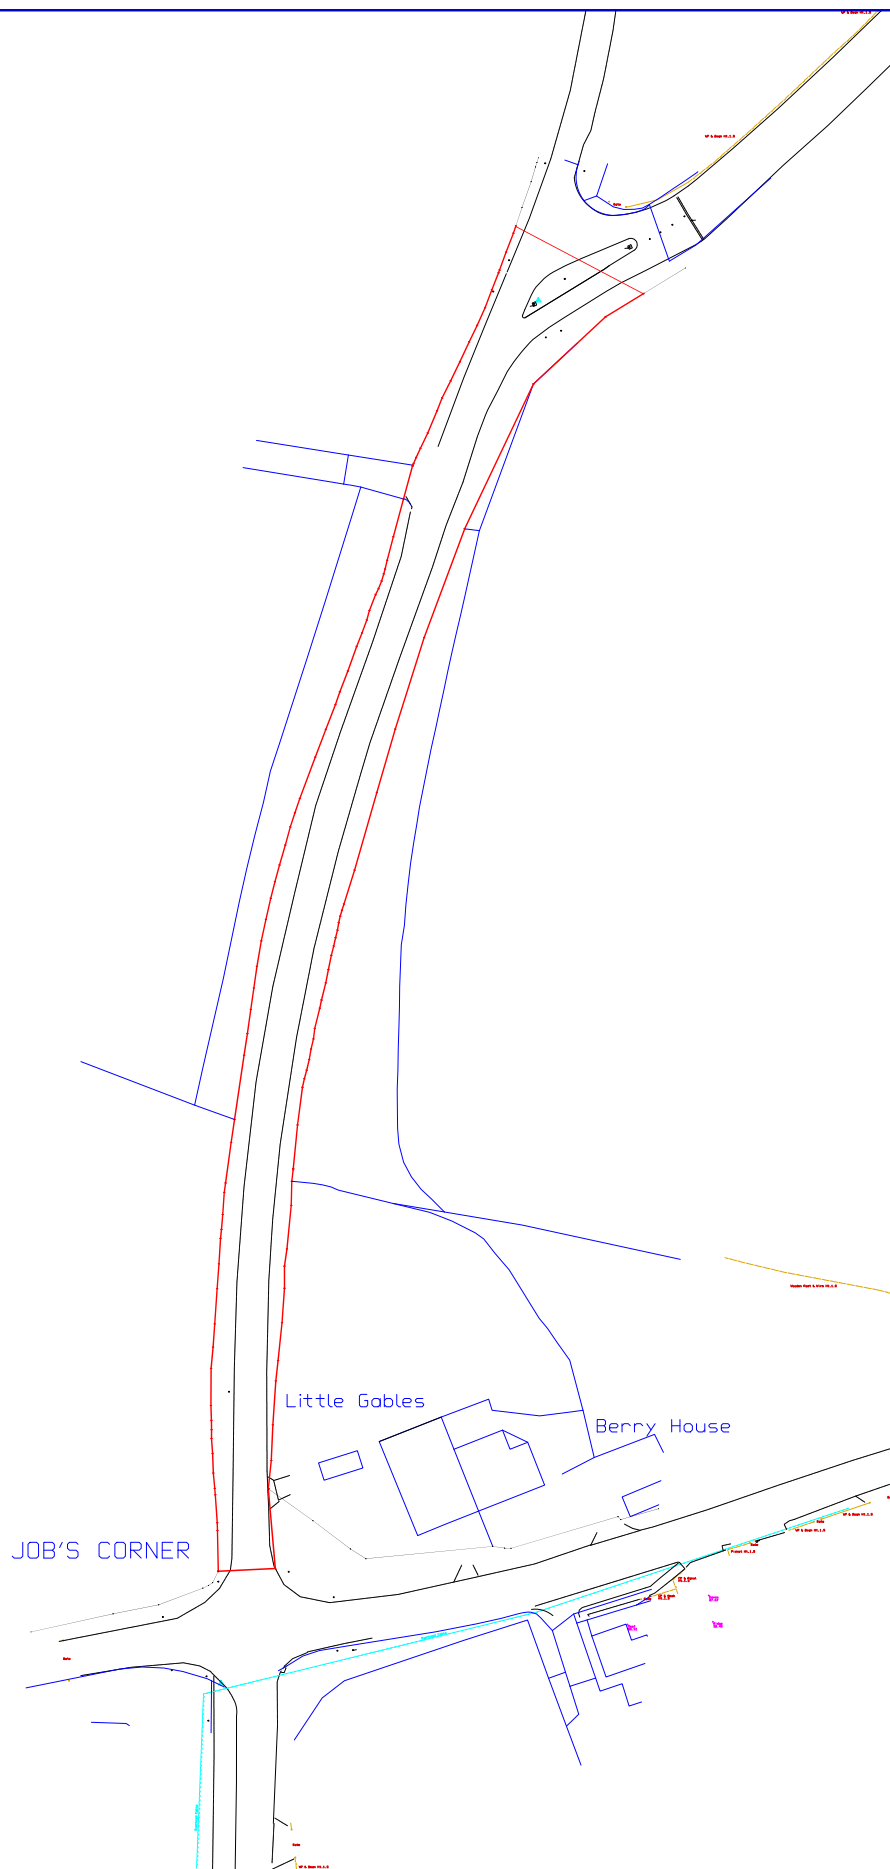

Key:

- Adopted Highway
- New Road Profile
- Existing Road Profile

Notes:

1. Topographic survey undertaken by Sitech Surveying Services. Drawing ref 16330/22 Job 12420 Surveyed May 2022

Rev	Date	Details Of Issue	Initials
-----	------	------------------	----------

ORIGINAL BASE DRAWING PROVIDED BY OTHERS. BTM SHALL NOT BE LIABLE FOR ANY INACCURACIES OR DEFICIENCIES.

Status



Reeves Transport Planning



BTM Brighton Traffic Management

This document and all information herein is confidential and the intellectual property of Brighton Traffic Management Ltd. It is disclosed in confidence on terms that it will not be disclosed to any third party, used, sold, loaned, licensed, or reproduced in whole or in any part in any manner or form for manufacturing, tendering or for any other purpose without the written permission of Brighton Traffic Management Ltd. The copyright is retained by Brighton Traffic Management Ltd.

Project	Bolney Grange 2025		
Title	Planning application boundary		

Drawn	BTM1	Date	10/12/2025	Scale (at A4)	1:1250
Dwg no.	BG/SR/7010			Revision No.	D