



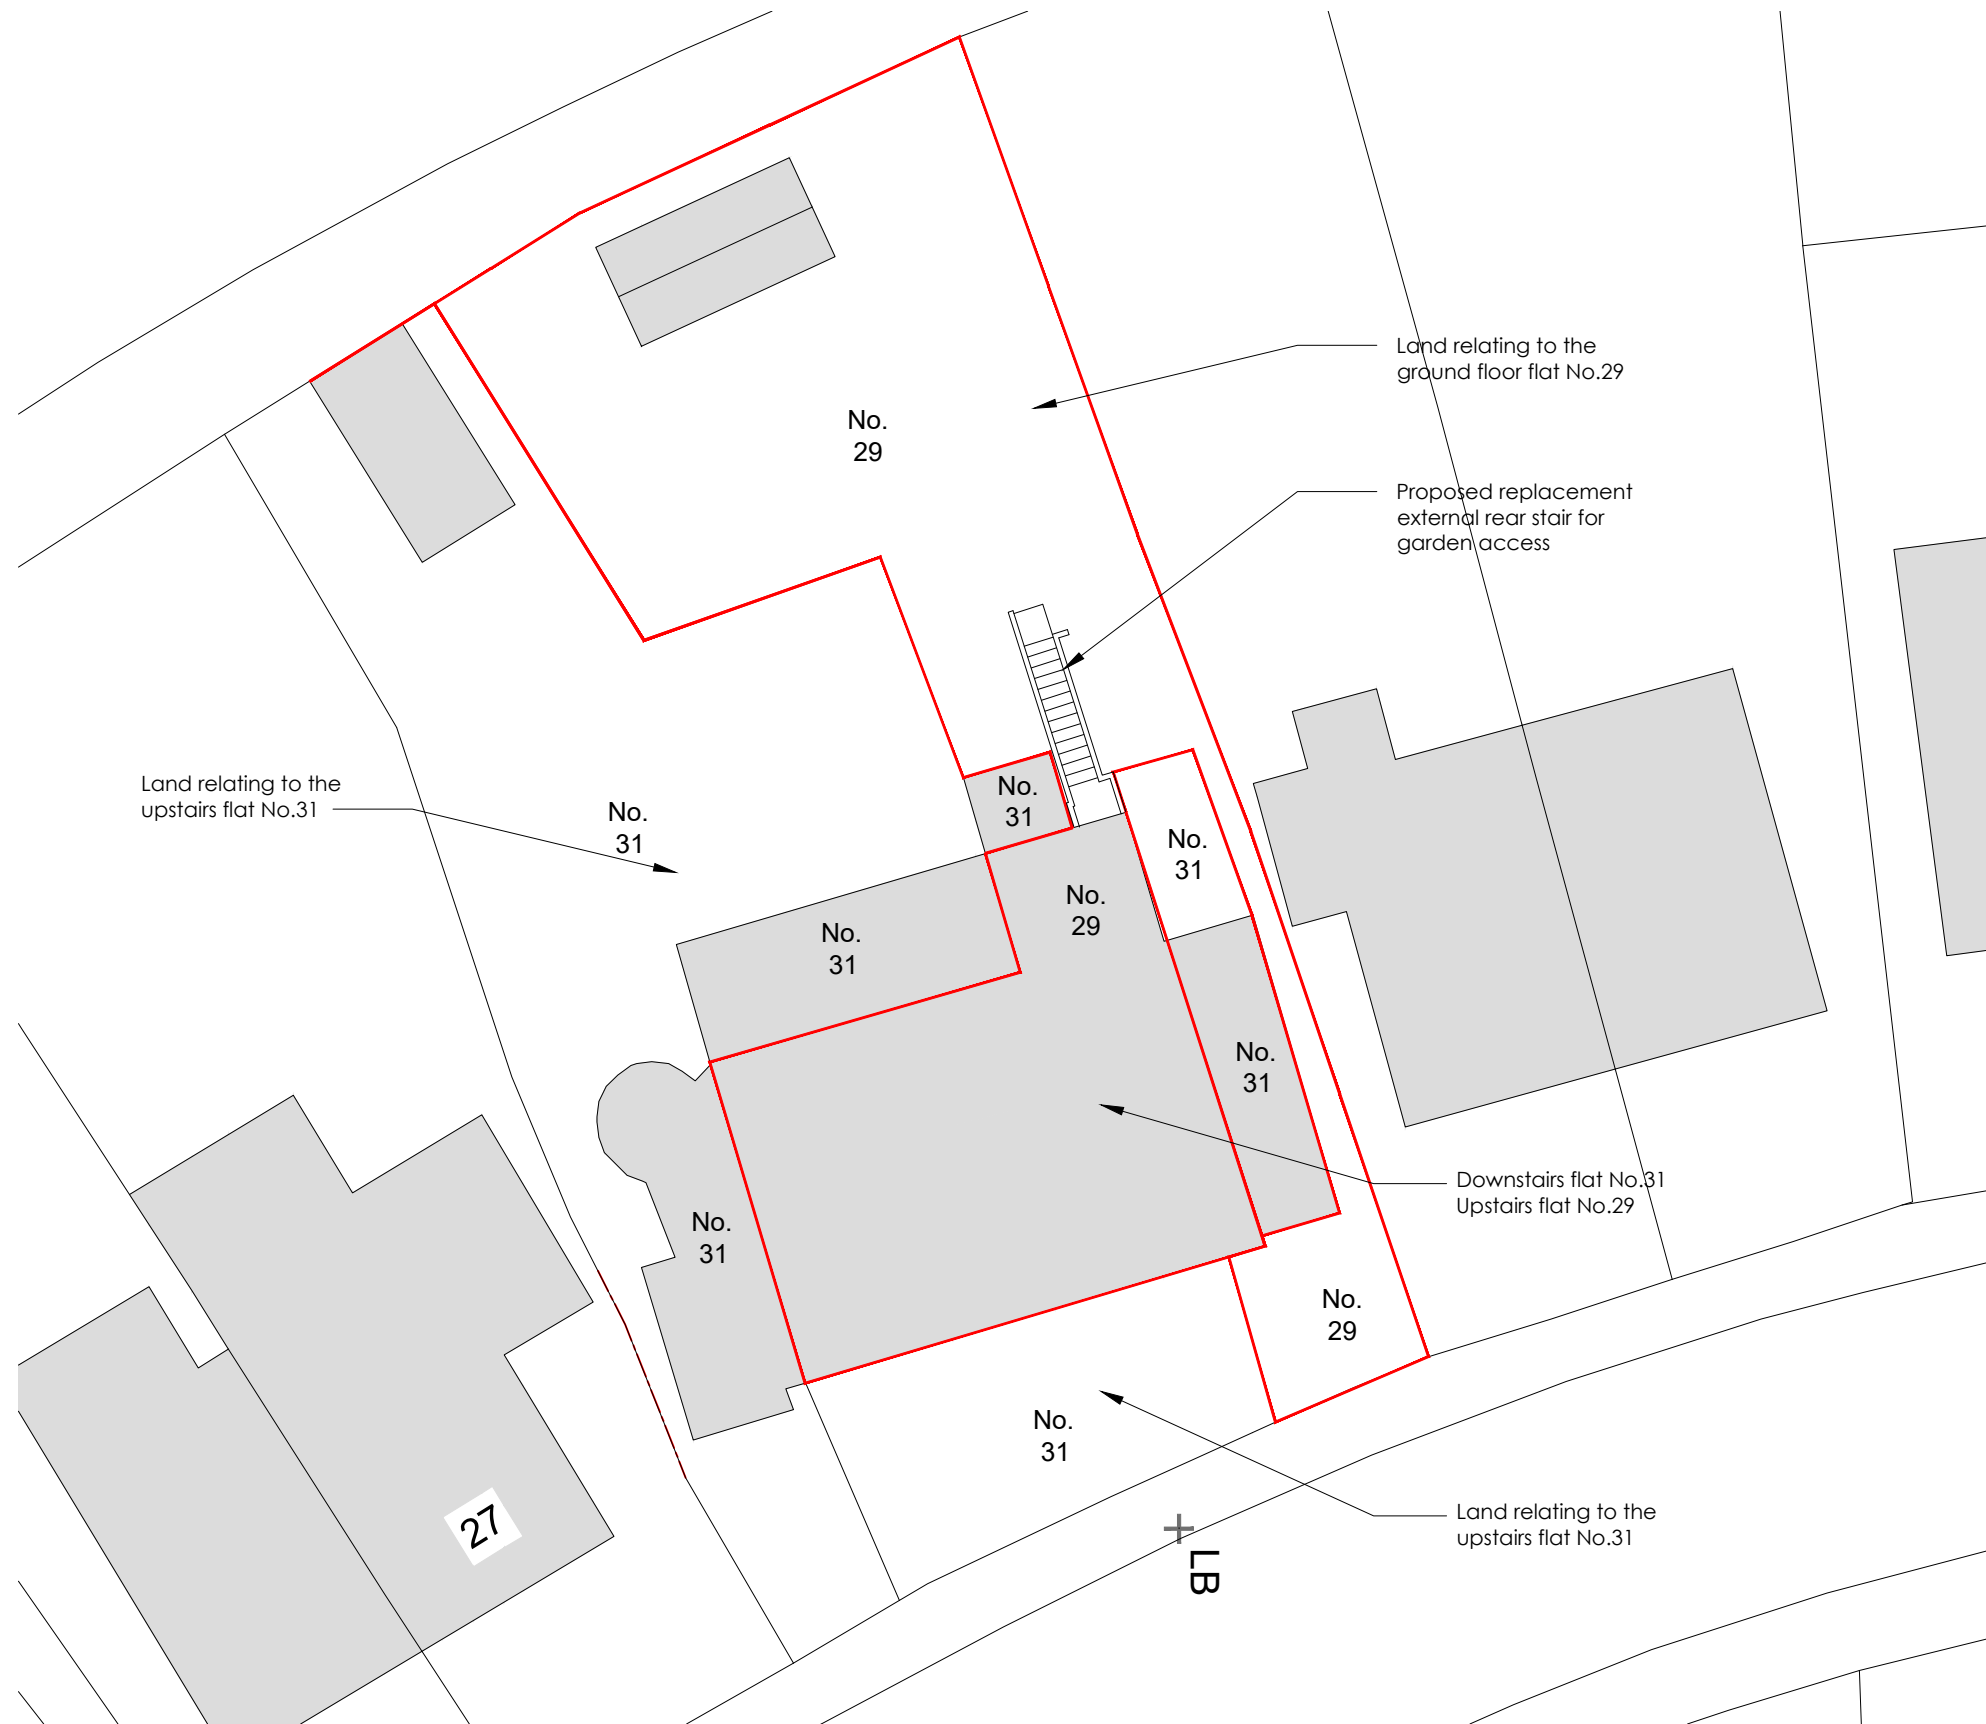

1 PROPOSED SITE BLOCK PLAN
SCALE 1:200

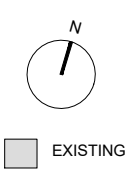

REVISIONS		
A	Site boundary revised to include 1st floor flat 29	2026.06.18

STATUS		PROJECT	
PROPOSED		29 CRESCENT ROAD	
		TITLE	
		PROPOSED SITE BLOCK PLAN	
SCALE	DATE	DRAWING NUMBER	REV
1:100	2026.05.25	100	A

VICTORIA MUSTARD ARCHITECT

135 Crawley Down Road, Felbridge, East Grinstead RH19 2PS
Mob 07779 245 093 vicki@victoriamustardarchitects.com