



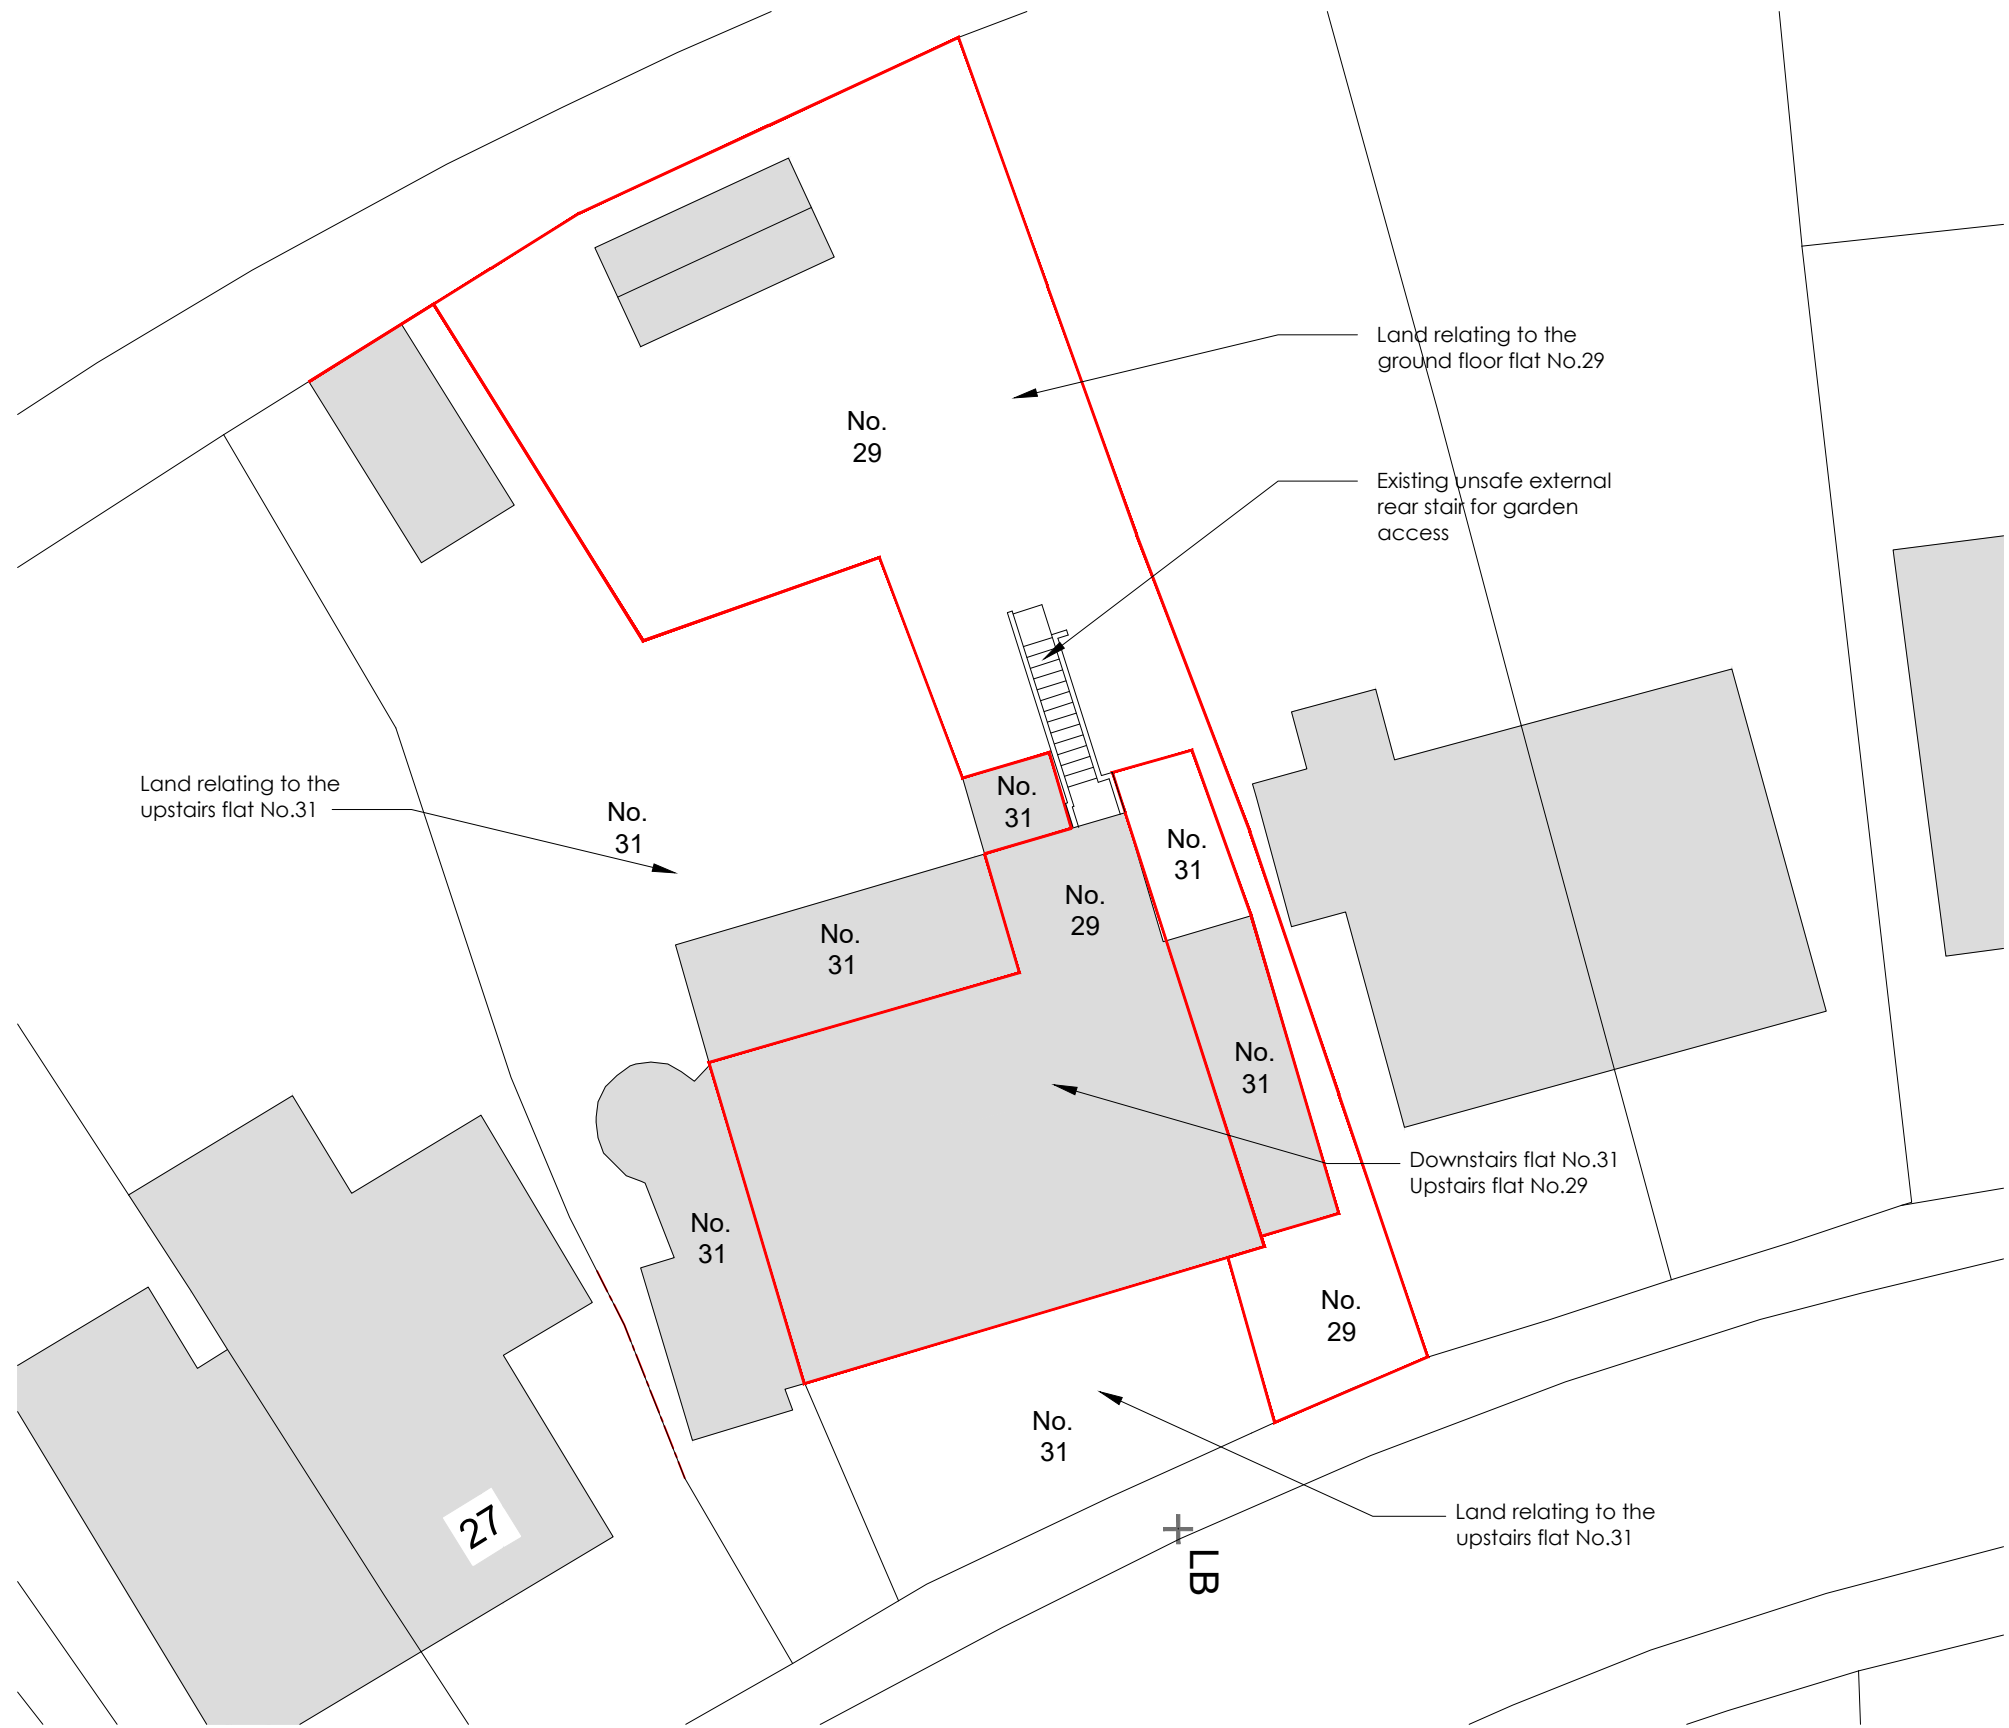

1 EXISTING SITE BLOCK PLAN
SCALE 1:200

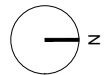

EXISTING

REVISIONS		
A	Site boundary revised to include 1st floor flat 29	2026.06.18

STATUS		PROJECT	
EXISTING		29 CRESCENT ROAD	
SCALE		TITLE	
1:200		EXISTING SITE BLOCK PLAN	
DATE		DRAWING NUMBER	
2026.06.09		001 A	

VICTORIA MUSTARD ARCHITECT
135 Crawley Down Road, Felbridge, East Grinstead RH19 2PS
Mob 07779 245 093 vicki@victoriarmustardarchitects.com