


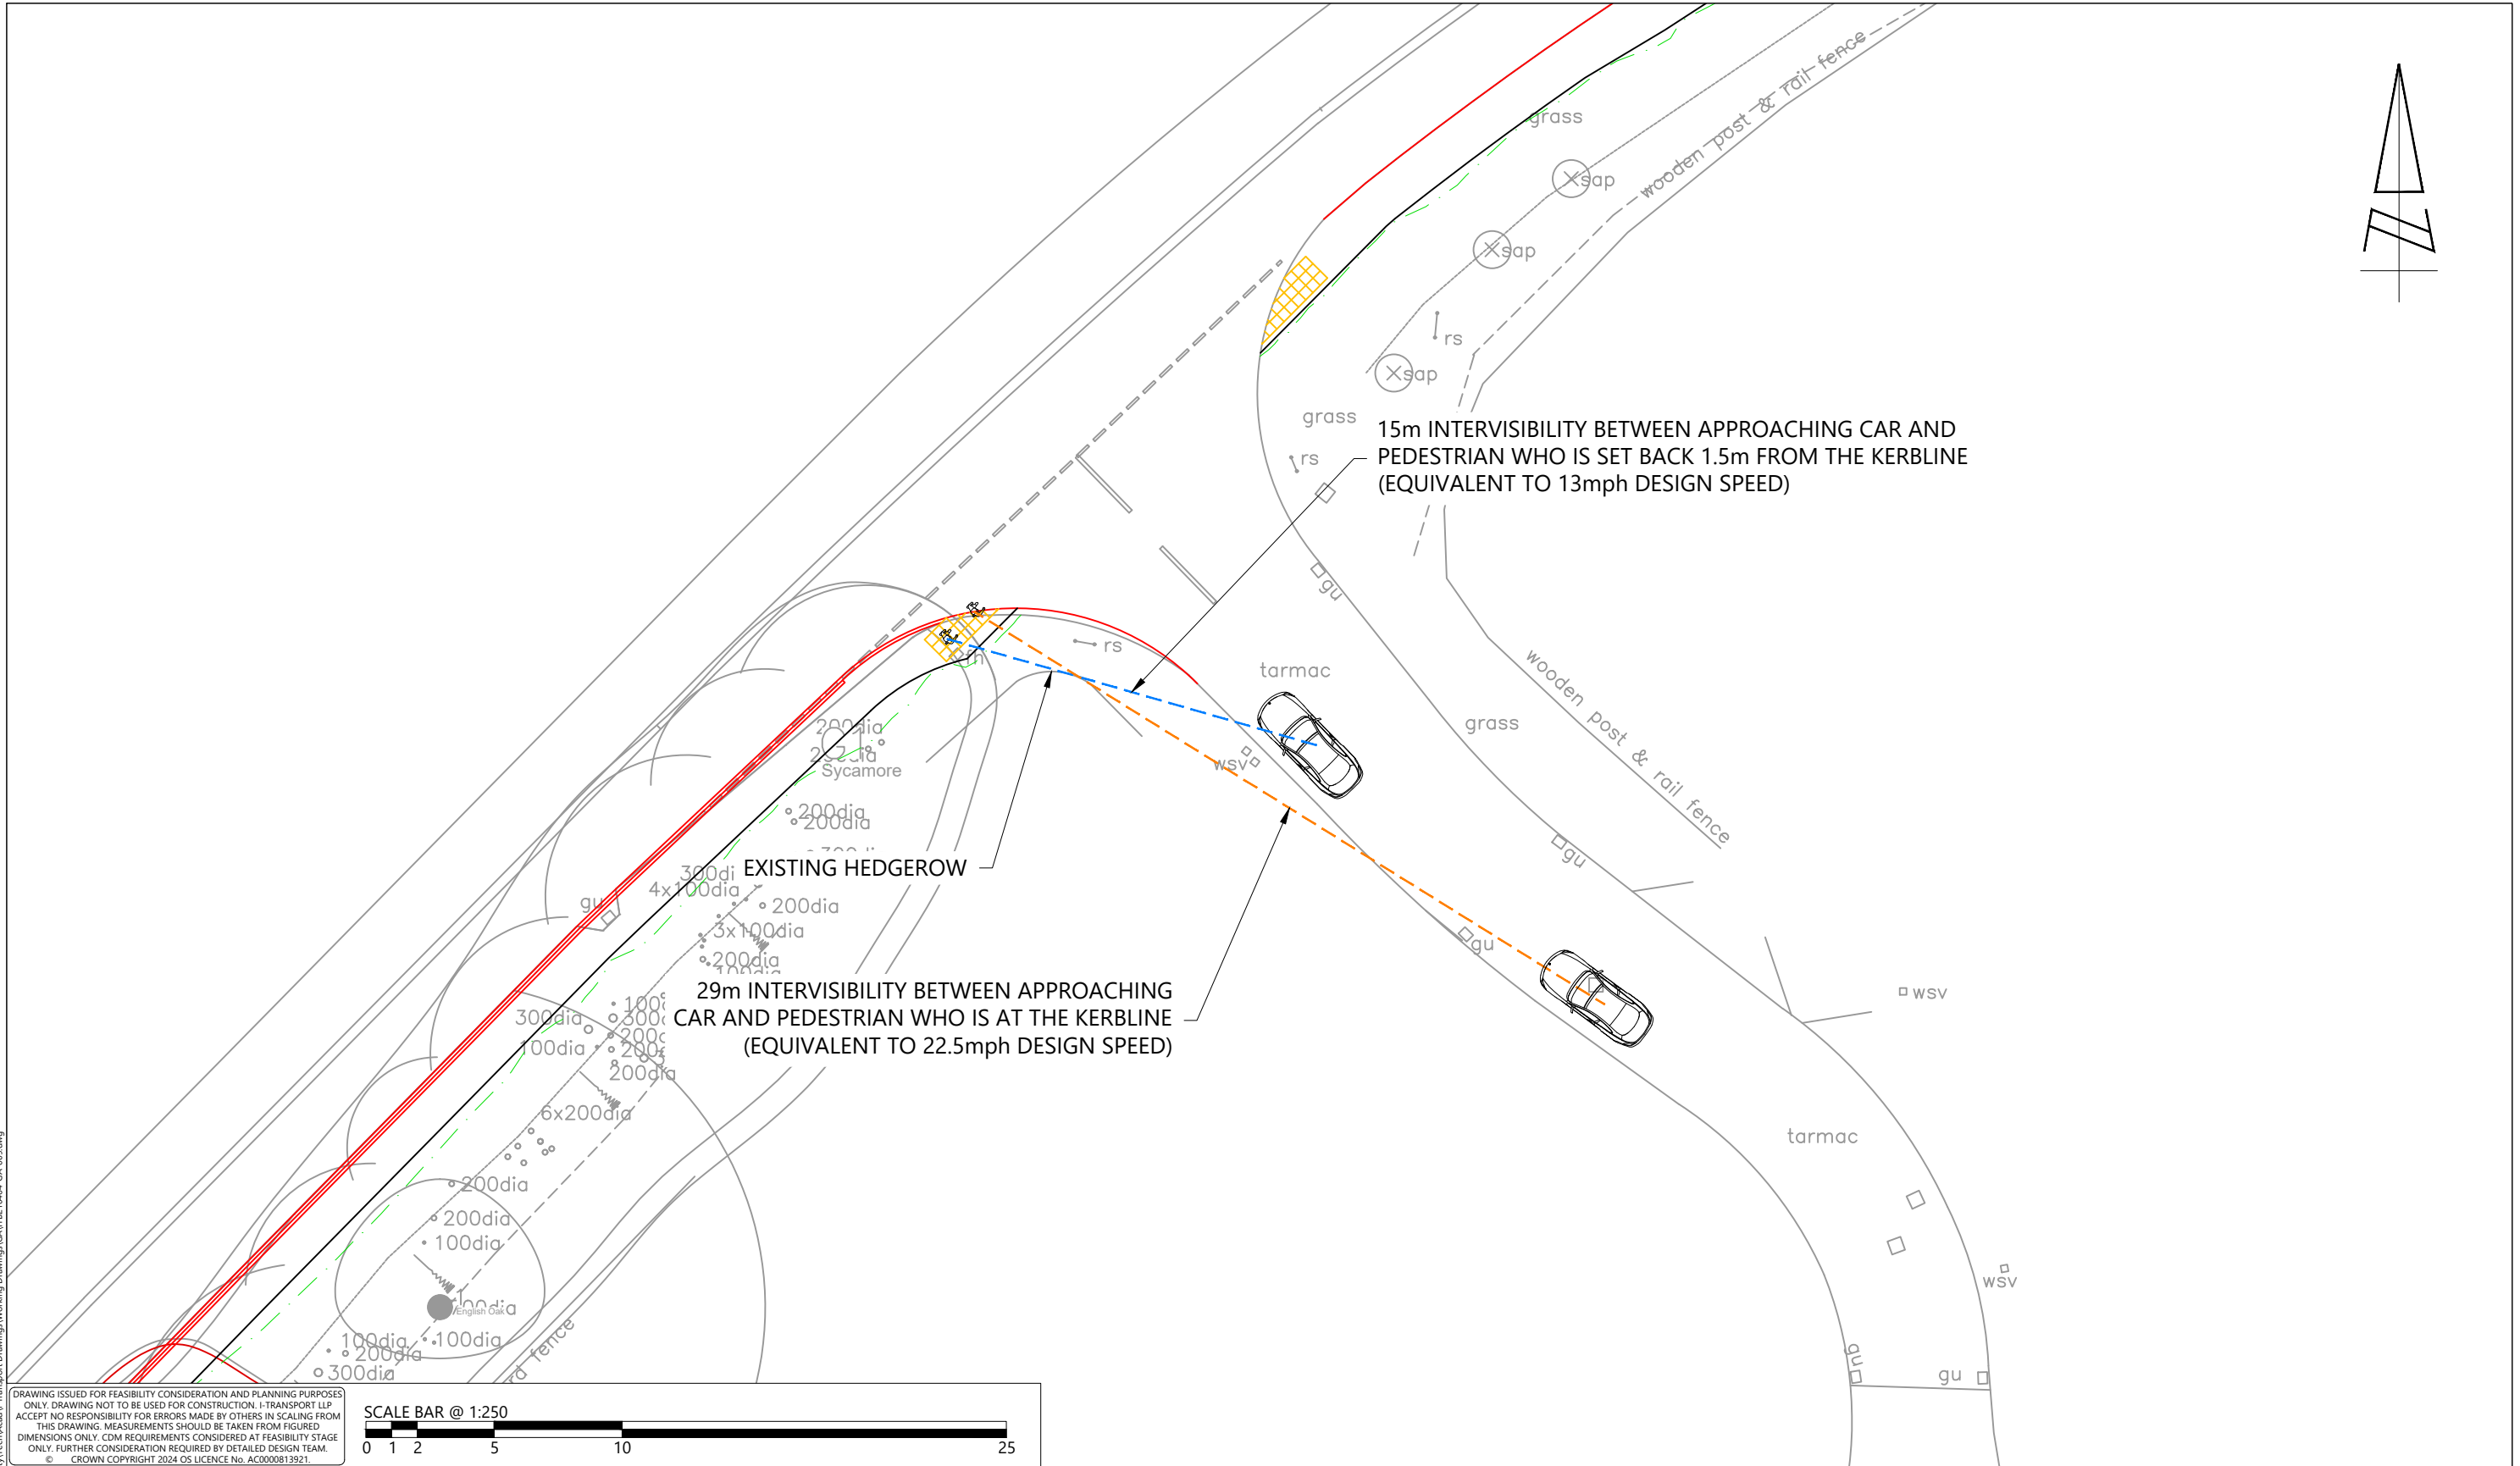

DRAWING ISSUED FOR FEASIBILITY CONSIDERATION AND PLANNING PURPOSES ONLY. DRAWING NOT TO BE USED FOR CONSTRUCTION. I-TRANSPORT LLP ACCEPTS NO RESPONSIBILITY FOR ERRORS MADE BY OTHERS IN SCALING FROM THIS DRAWING. MEASUREMENTS SHOULD BE TAKEN FROM FIGURED DIMENSIONS ONLY. CDM REQUIREMENTS CONSIDERED AT FEASIBILITY STAGE ONLY. FURTHER CONSIDERATION REQUIRED BY DETAILED DESIGN TEAM. © CROWN COPYRIGHT 2024 OS LICENCE No. AC0000813921.

SCALE BAR @ 1:250



The Square, Basing View,
Basingstoke, Hampshire, RG21 4EB

Tel: 01256 898366

www.i-transport.co.uk

REV	DATE	BY	DESCRIPTION	CHK	APD
STATUS: FOR INFORMATION					

TITLE: INTERVISIBILITY AT PEDESTRIAN CROSSING BETWEEN APPROACHING CAR AND PEDESTRIANS	
PROJECT: LAND AT BOLNEY ROAD, ANSTY	CLIENT: DEVINE HOMES PLC

DRAWN: JD	CHECKED: BT	APPROVED: BT
PROJECT No: ITB210464	SCALE @ A3: 1:250	DATE: 31.07.26
DRAWING No: ITB210464-GA-009		REV: -