
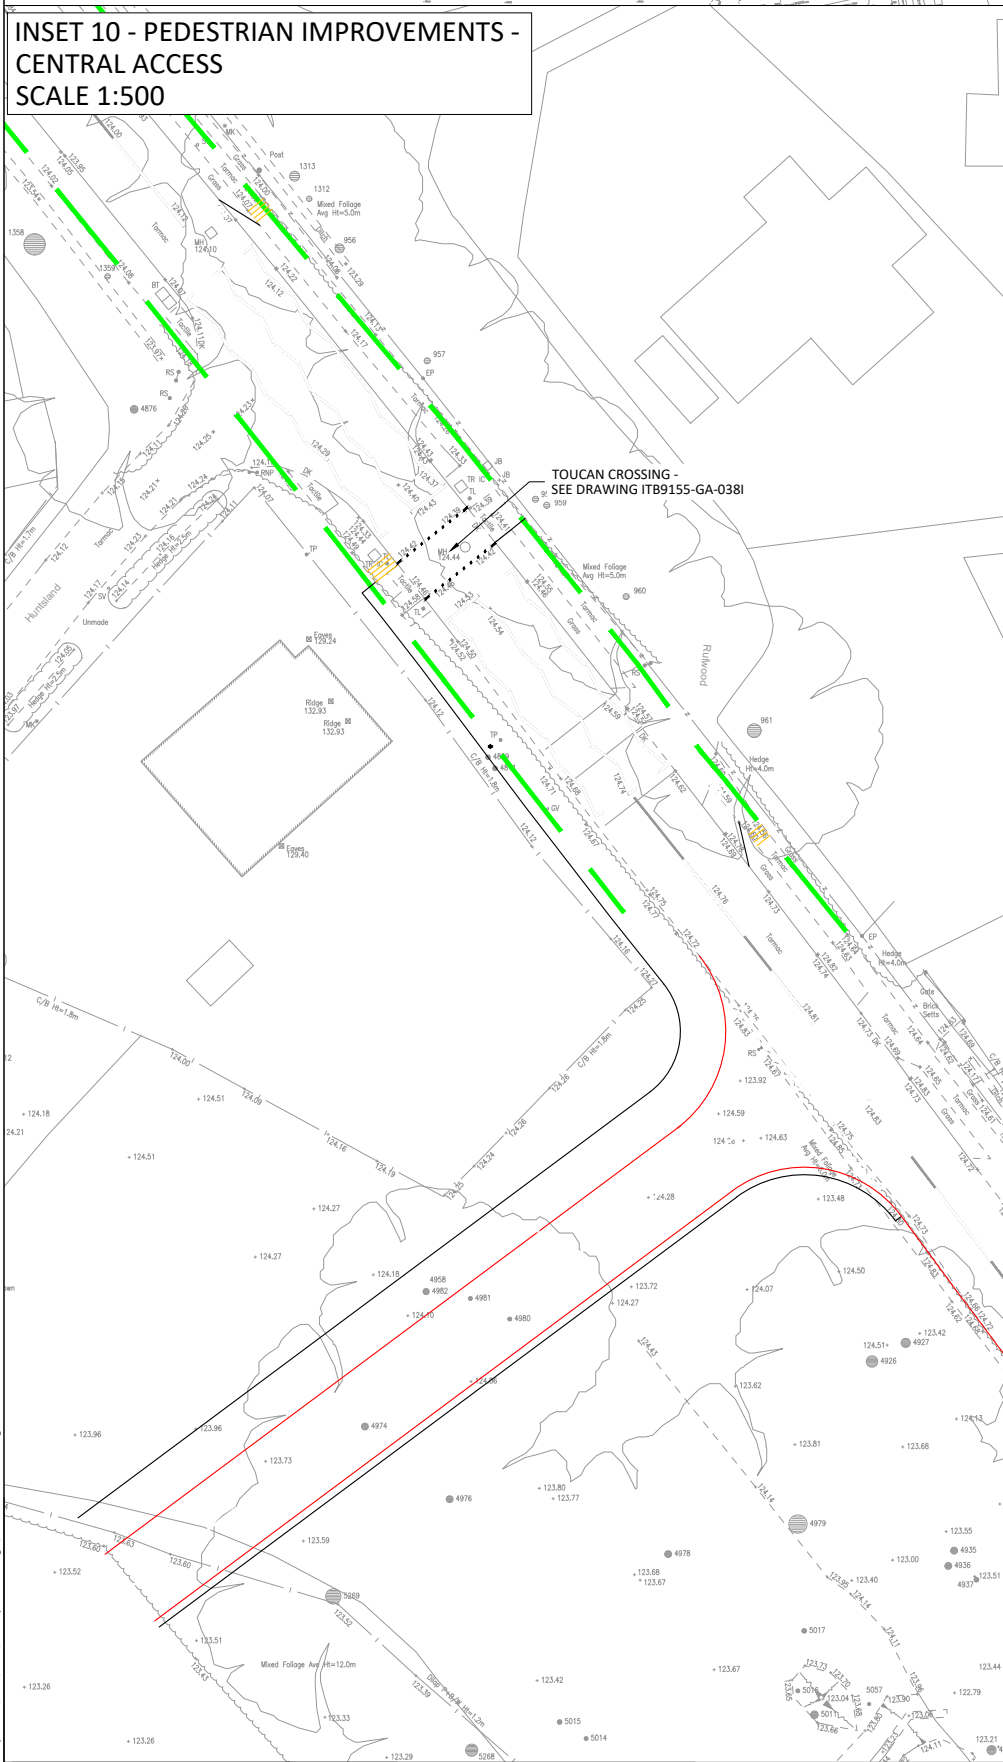


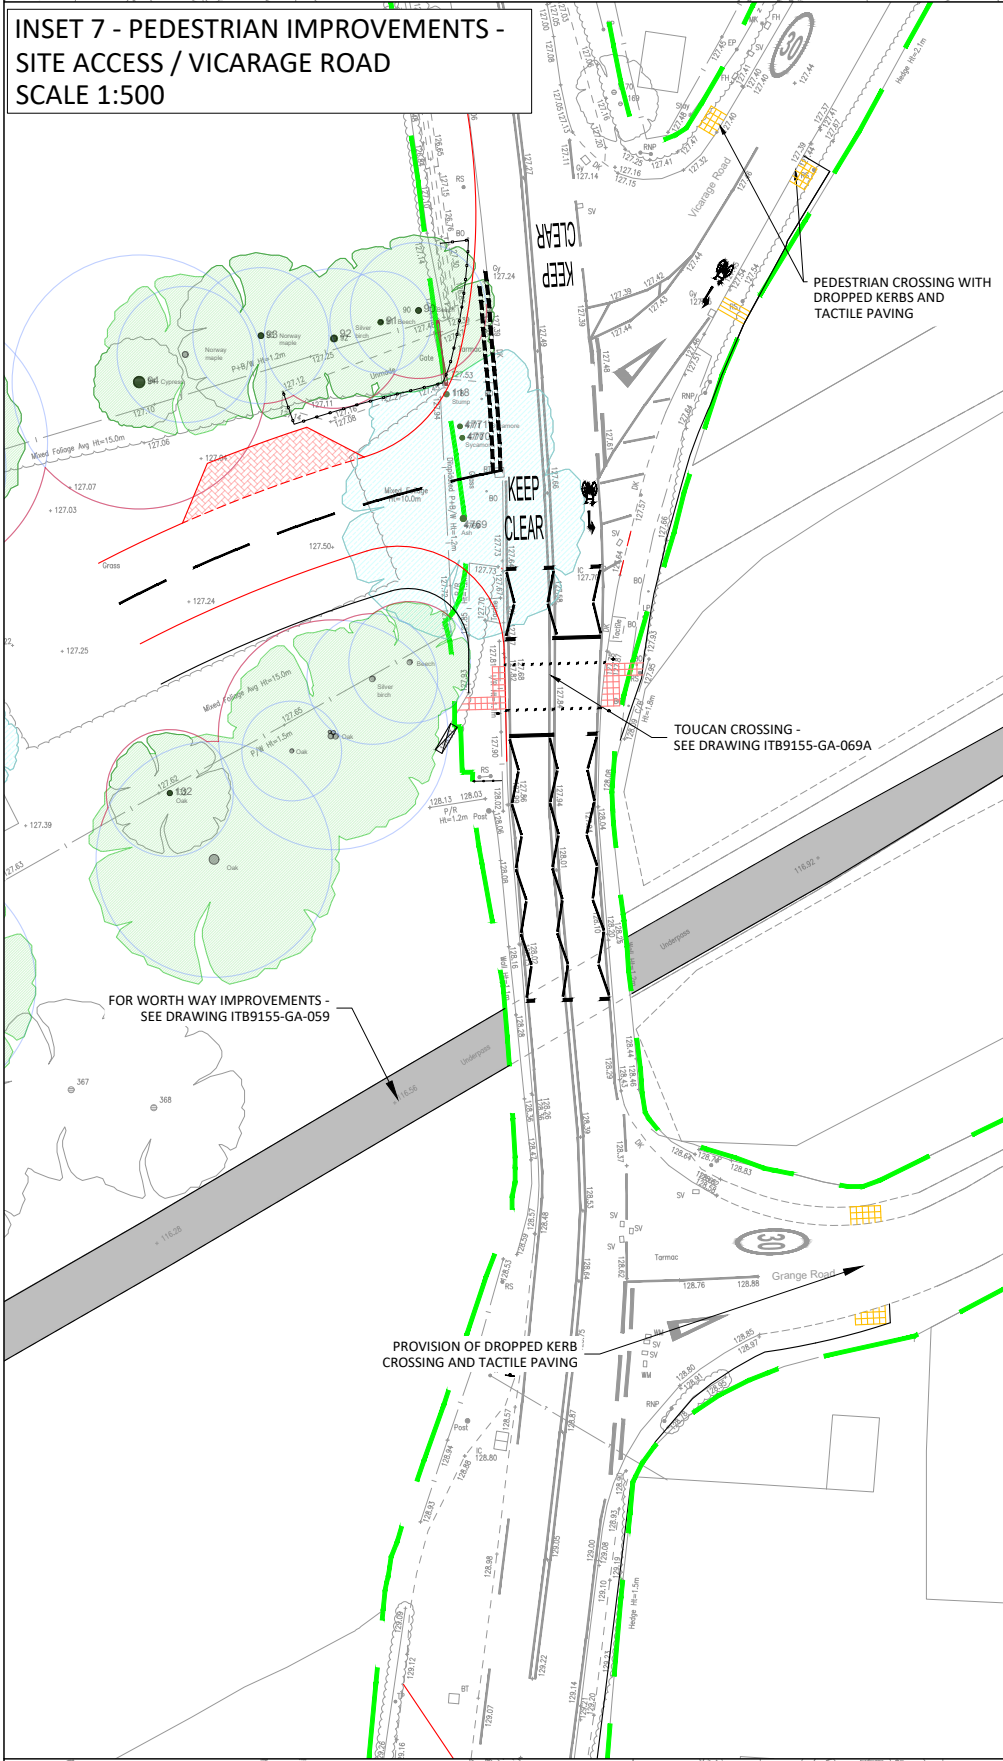

DRAWING SUITED FOR FEASIBILITY CONSIDERATION AND PLANNING PURPOSES
THIS DRAWING IS NOT TO BE USED FOR CONSTRUCTION. TRANSPORT LIAISON
AND OTHER REQUIREMENTS SHOULD BE TAKEN FROM RELEVANT
DRAWINGS ONLY. FOR REQUIREMENTS CONSIDERED AT DETAILED DESIGN STAGE
ONLY. FURTHER CONSIDERATION REQUIRED BY DETAILED DESIGN TEAM.
DESIGN CONCEPTS SHOULD BE AGREED AT DETAILED DESIGN STAGE.

i-Transport

The Square, Basing View,
Basingstoke, Hampshire, RG21 4EB
Tel: 01256 898366
www.i-transport.co.uk

REV	DATE	BY	DESCRIPTION	CHK	APP
C	26.03.25	SH/MS	PEDESTRIAN / CYCLE IMPROVEMENTS UPDATED	MS	MS
B	13.02.25	SH	PEDESTRIAN / CYCLE IMPROVEMENTS UPDATED	MS	MS
A	07.02.24	SH	PEDESTRIAN / CYCLE IMPROVEMENTS UPDATED	MS	MS
STATUS: FOR INFORMATION					

SEE INSET 10

POTENTIAL LENGTH OF
FOOTWAY TO BE RESURFACED

SEE INSET 6

POTENTIAL LENGTH OF
FOOTWAY TO BE RESURFACED

SEE INSET 7

3.0m WIDE SECTION OF
FOOTWAY / CYCLEWAY

SEE INSET 5


SEE INSET 4

2.0m-3.0m WIDE SECTION
OF FOOTWAY / CYCLEWAY


3.0m WIDE SECTION OF
FOOTWAY / CYCLEWAY

SEE INSET 9

INSET 8 - PEDESTRIAN IMPROVEMENTS - TURNERS HILL ROAD (NORTH)
SCALE 1:500

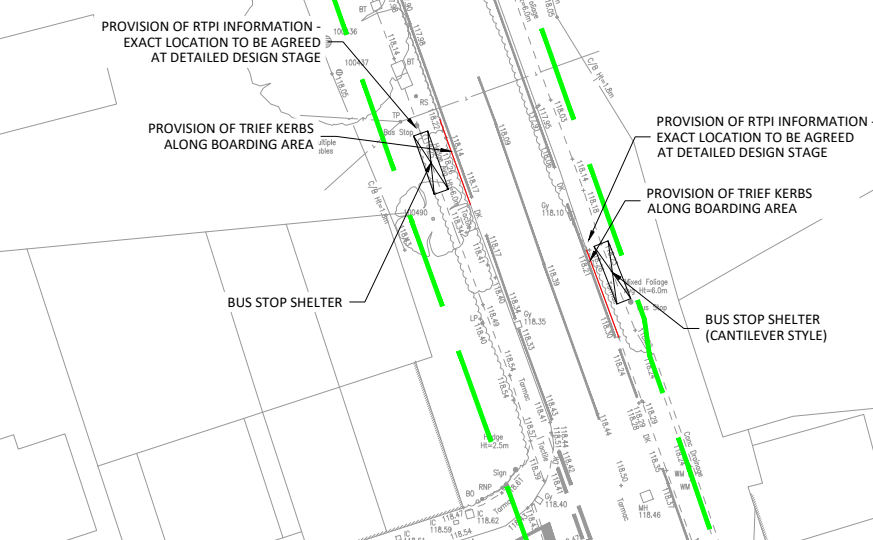

INSET 9 - PEDESTRIAN IMPROVEMENTS - TURNERS HILL ROAD (SOUTH)
SCALE 1:500

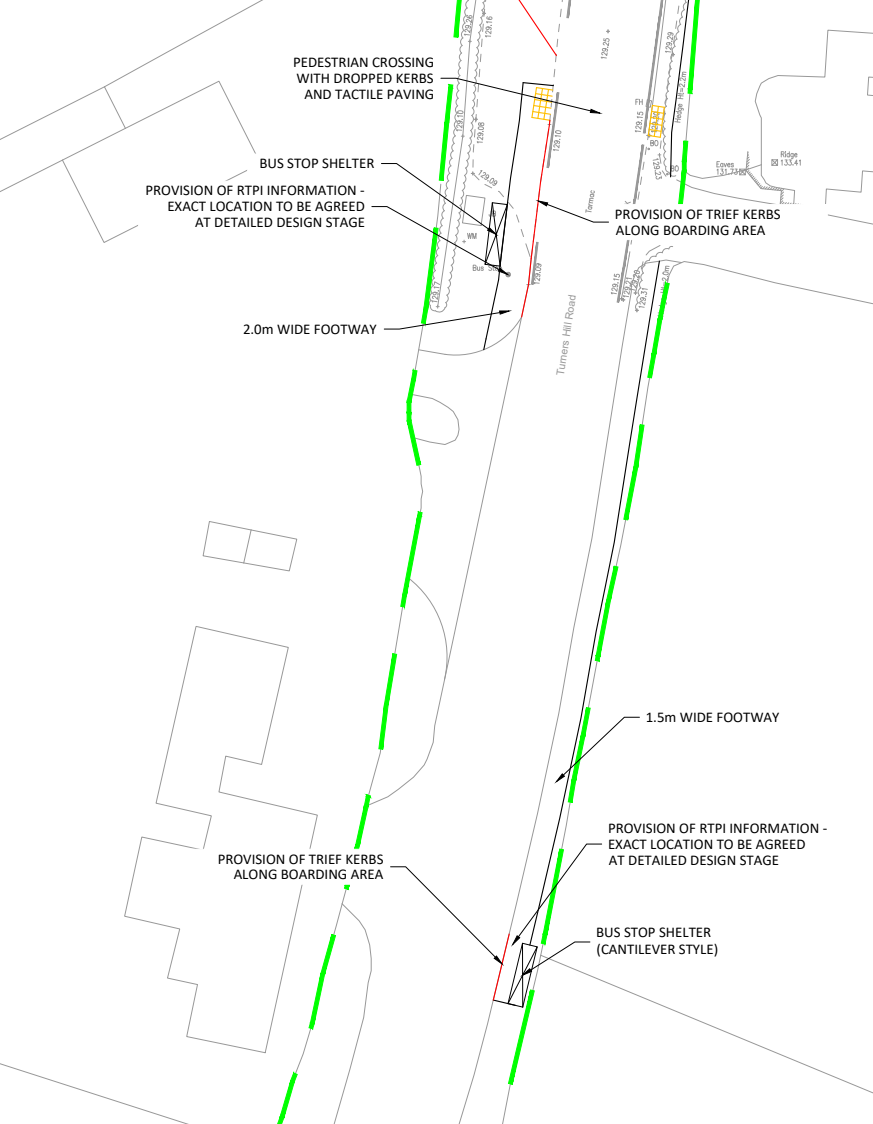

DRAWN: SH	CHECKED: MS	APPROVED: MS
PROJECT No: ITB9155	SCALE @ AL: 1:2000 & 1:500	DATE: 05.07.24
DRAWING No: ITB9155-GA-056	REV: C	

OFF SITE PEDESTRIAN / CYCLIST IMPROVEMENTS

WYCHWOOD, TURNERS HILL ROAD, CRAWLEY DOWN

WATES DEVELOPMENTS