




 


Floor plan

 


Rear elevation

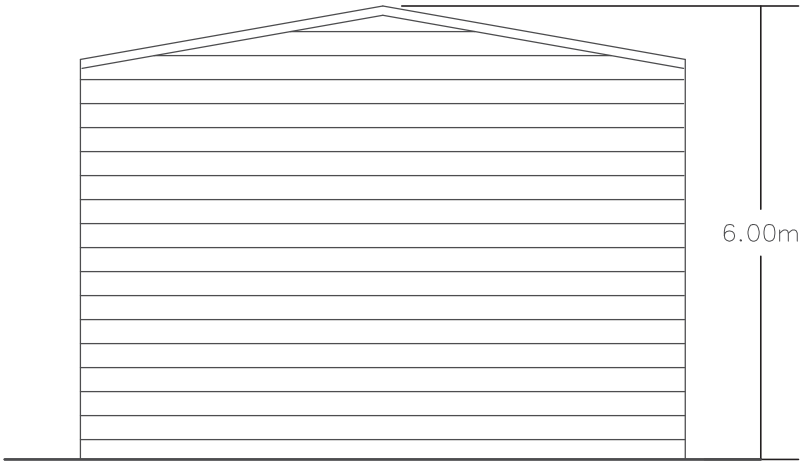

Side elevation

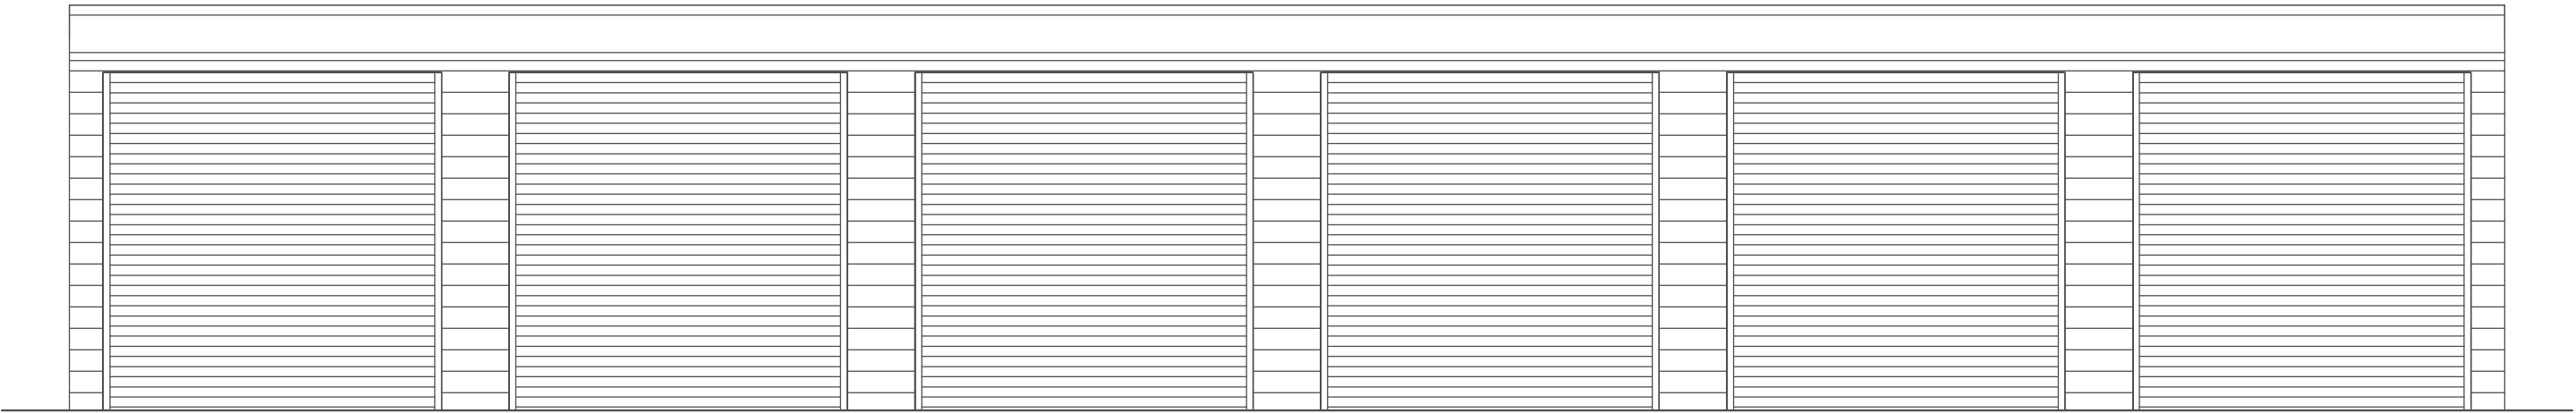

Front elevation

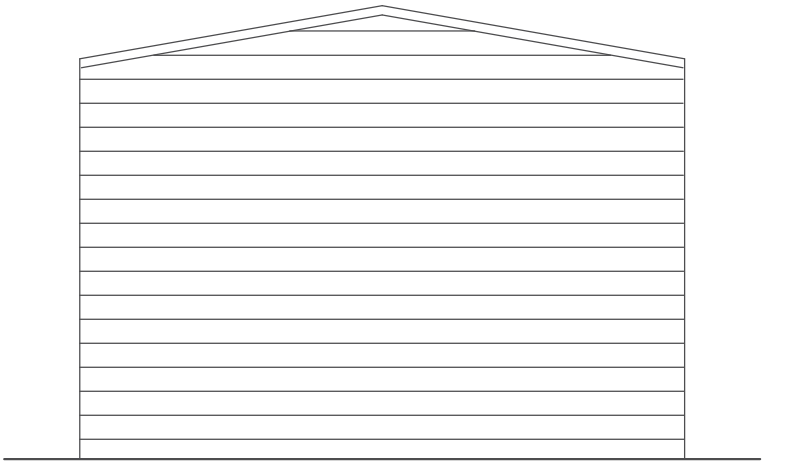

Side elevation

