


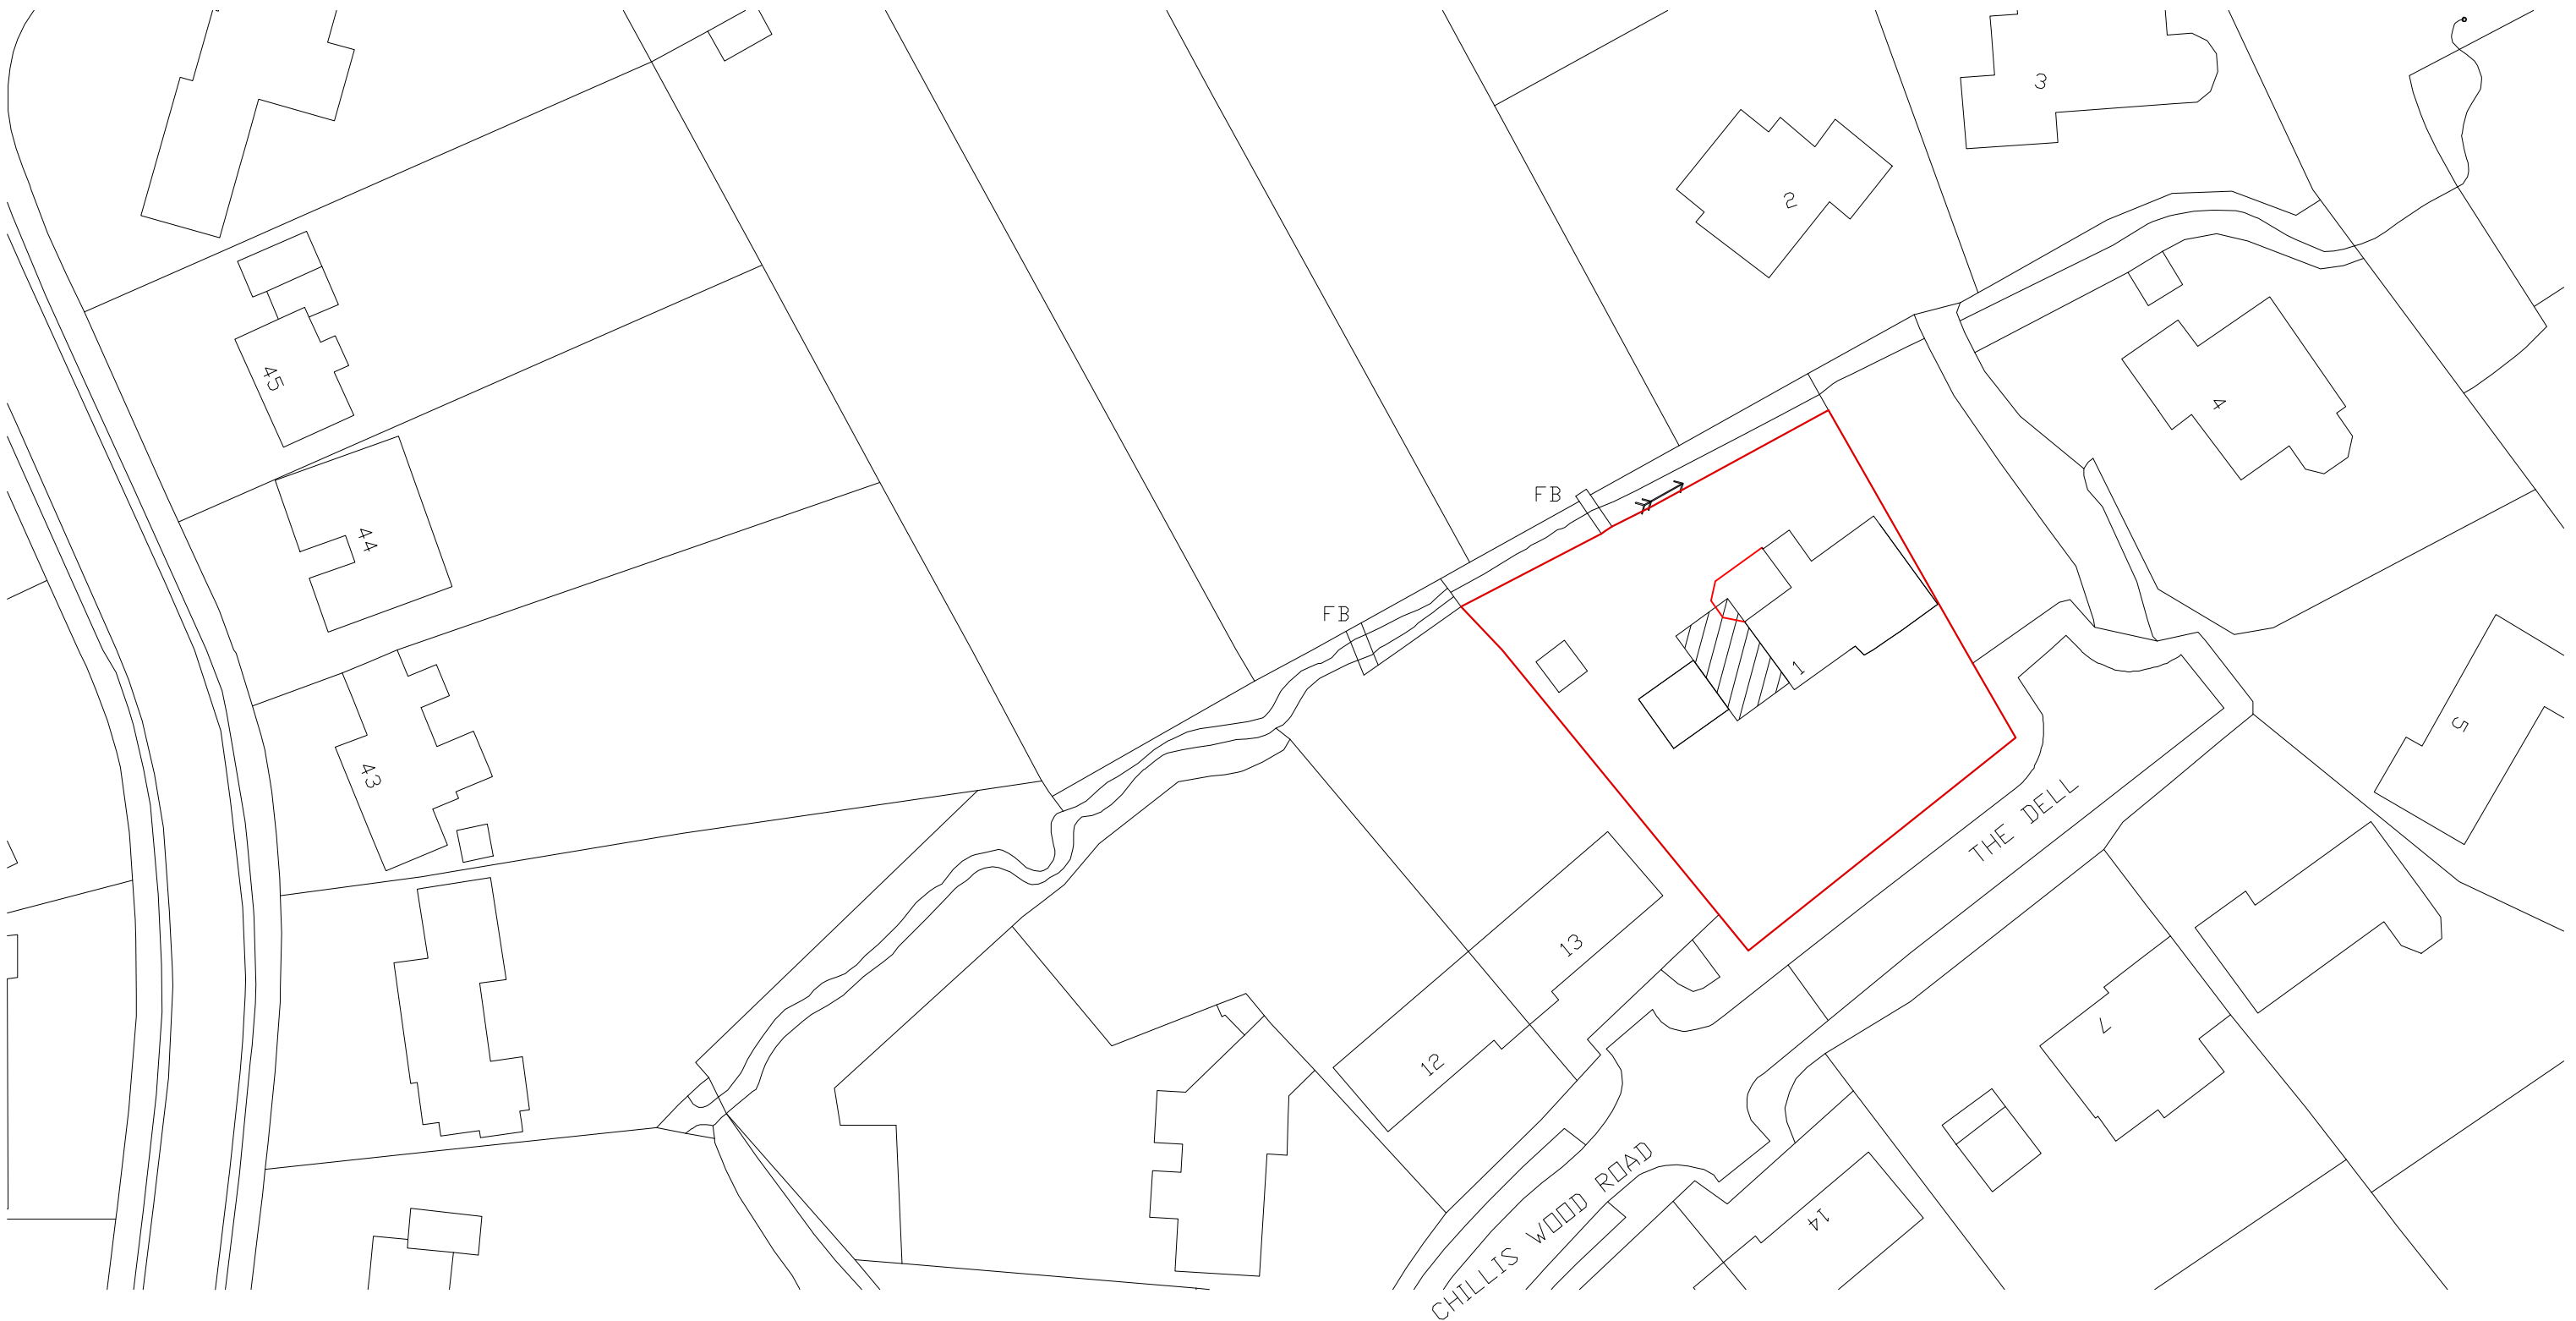

Existing Block Plan 1:500

Scale In Metres



Proposed Block Plan 1:500

Scale In Metres



Serial number: 308369

© Crown copyright and database right 2025

Ordnance Survey licence AC0000848283

Reproduction in whole or in part is prohibited without the prior permission of Ordnance Survey.

Location Plan 1:1250

Existing



Serial number: 308369

© Crown copyright and database right 2025

Ordnance Survey licence AC0000848283

Reproduction in whole or in part is prohibited without the prior permission of Ordnance Survey.

Location Plan 1:1250

Proposed

SKETCH DRAWING		
NOTES:		
- © Copyright of this drawing remains the property of Buchan Rum Architects Ltd and should not be reproduced in full or parts or re-used without written permission from Buchan Rum Architects Ltd.		
- These drawings must be used in conjunction with the structural engineers drawings & details, and with all other consultants, sub-contractor and specialist's drawings & details.		
- All dimensions are in millimetres, unless stated otherwise.		
- All goods materials workmanship to conform with current building regulations BSS and COPs.		
- All dimensions must be checked on site, and any discrepancies verified with the architect.		
- Do not scale from the drawing.		
- Any discrepancies between the drawings, details and specification must be reported to the architect immediately before work is put in hand.		
- All works to be carried out in full accordance with current Building Regulations, British Standards and all Health & Safety Regulations.		
- If in doubt please ask.		
rev.	date	comment
amendments		
Client		
Site address		
1 The Dell, Haywards Heath		
Job Title		
New house extension and internal remodelling		
Location plan and block plan		
buchan rum		
9 SAVILL ROAD LINDFIELD WEST SUSSEX RH162NY		
E : info@buchanrumarchitects.co.uk T : 01444 239019		
Scale	Size	
1:1250, 1:500	A1	
01/2025	BRA	
Drawing number 25_001_PL_00_106	Rev 00	