




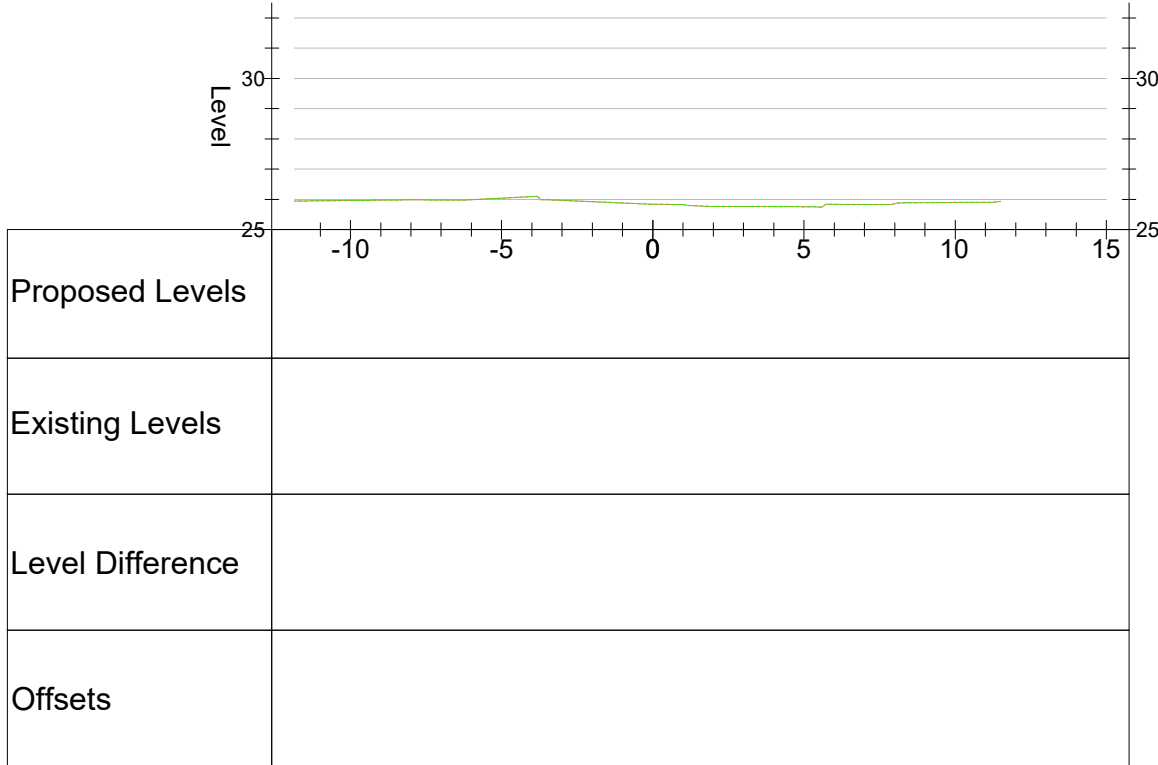


0.000

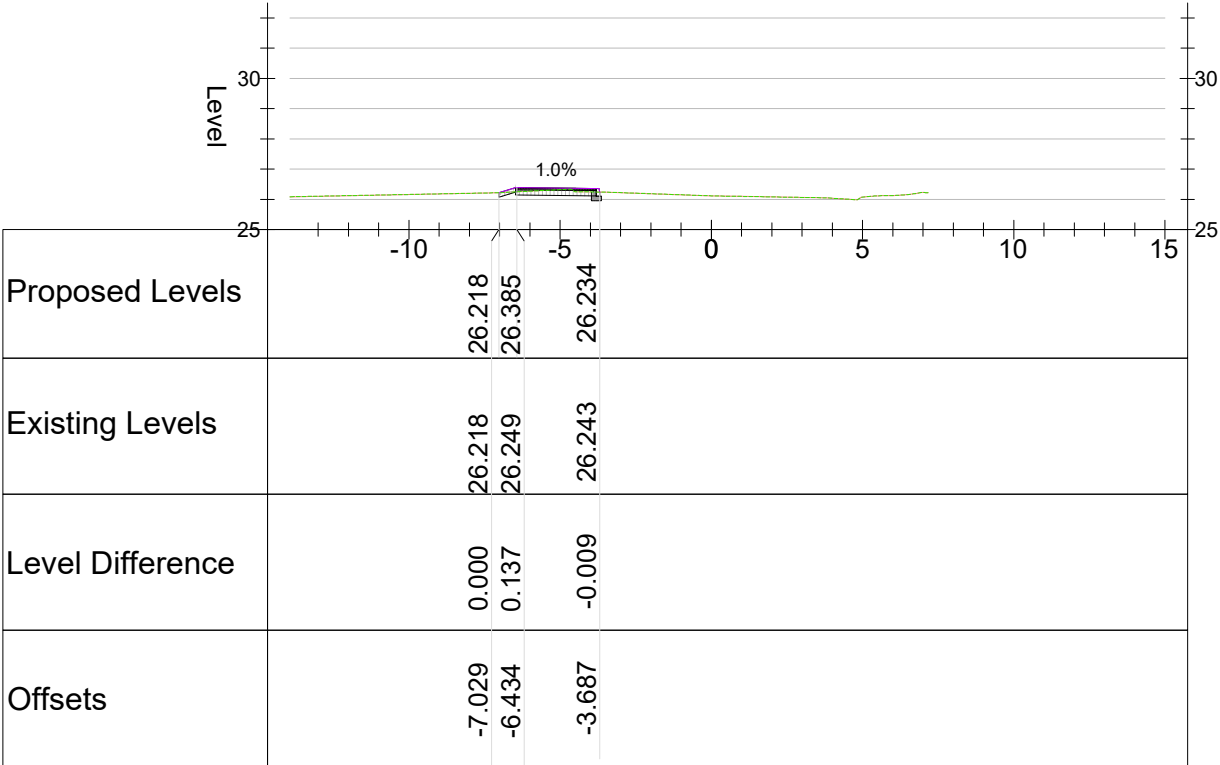


40.000

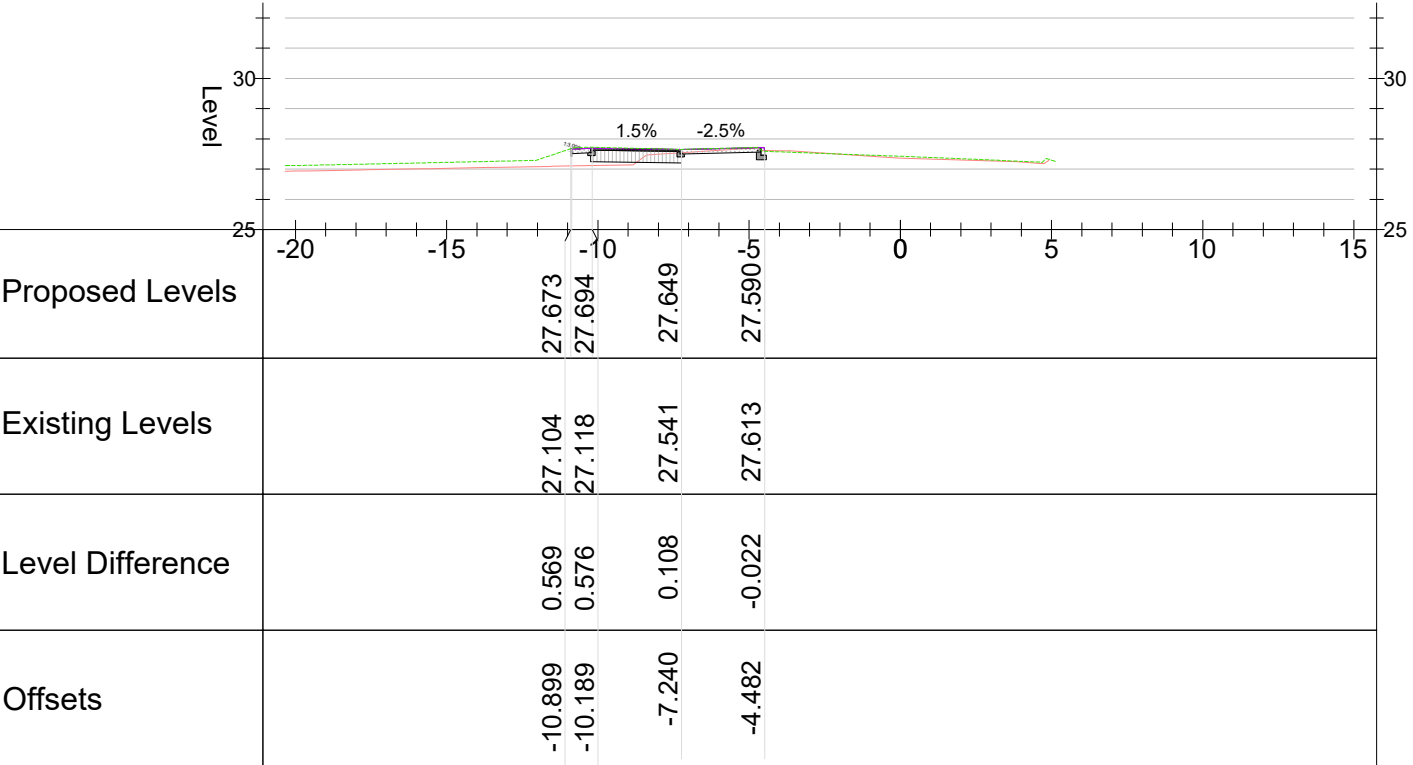


200.000

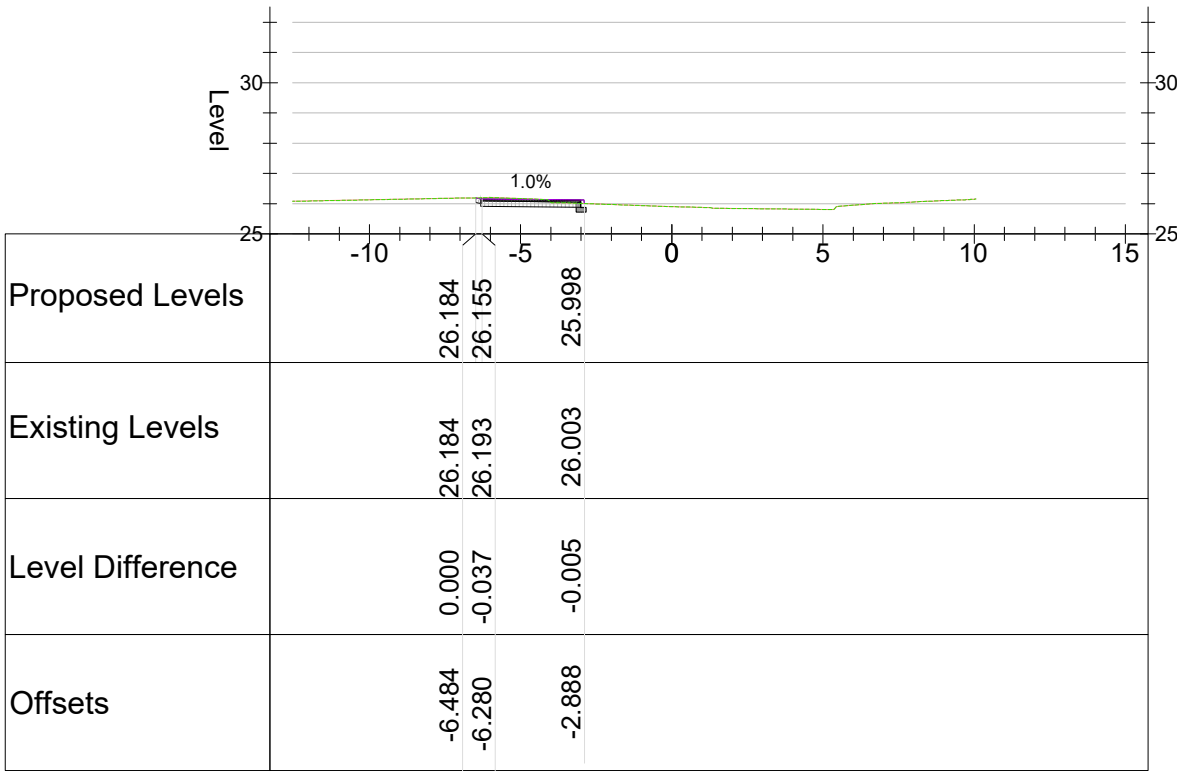


10.000

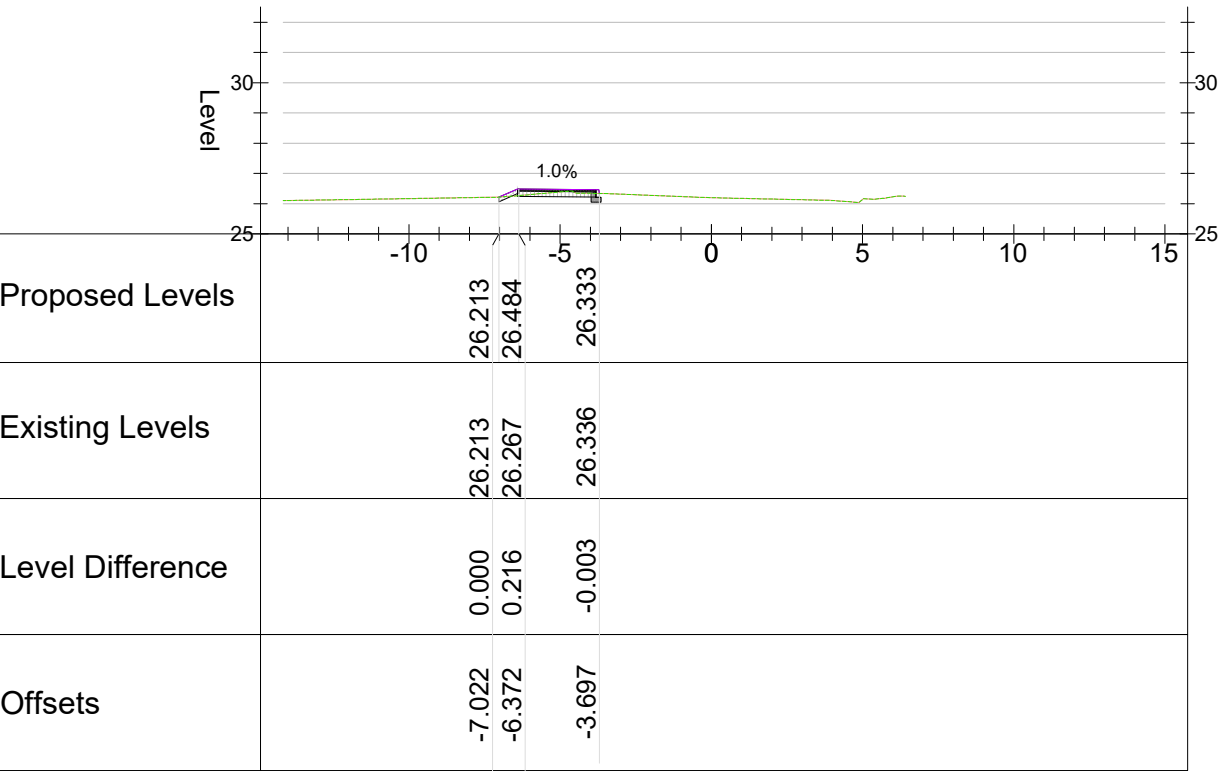


50.000

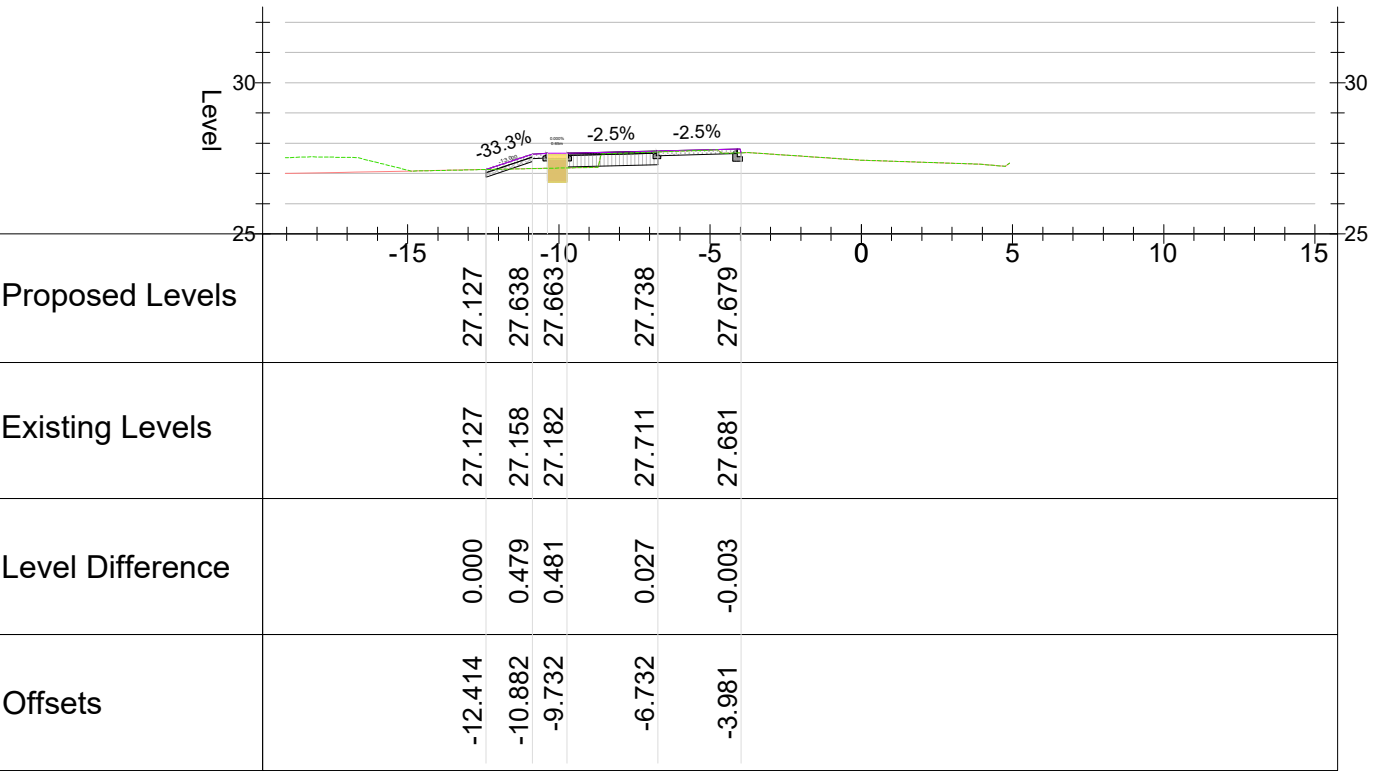


210.000

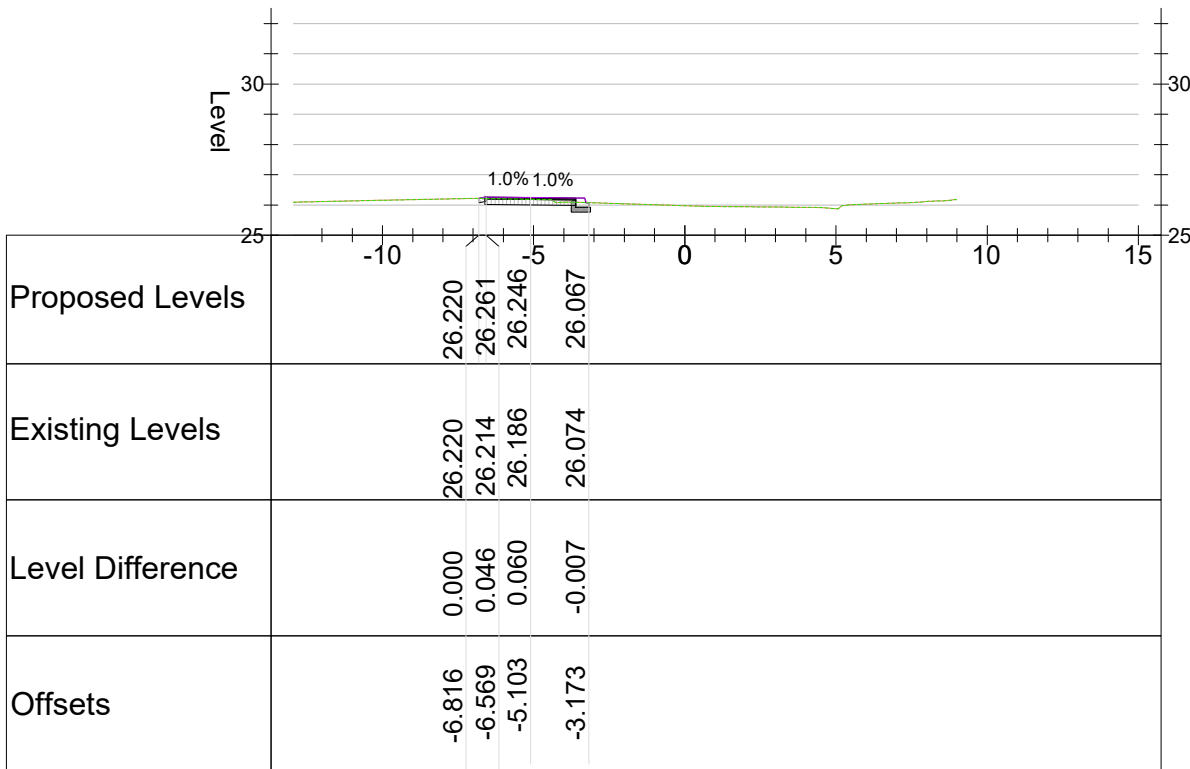


20.000

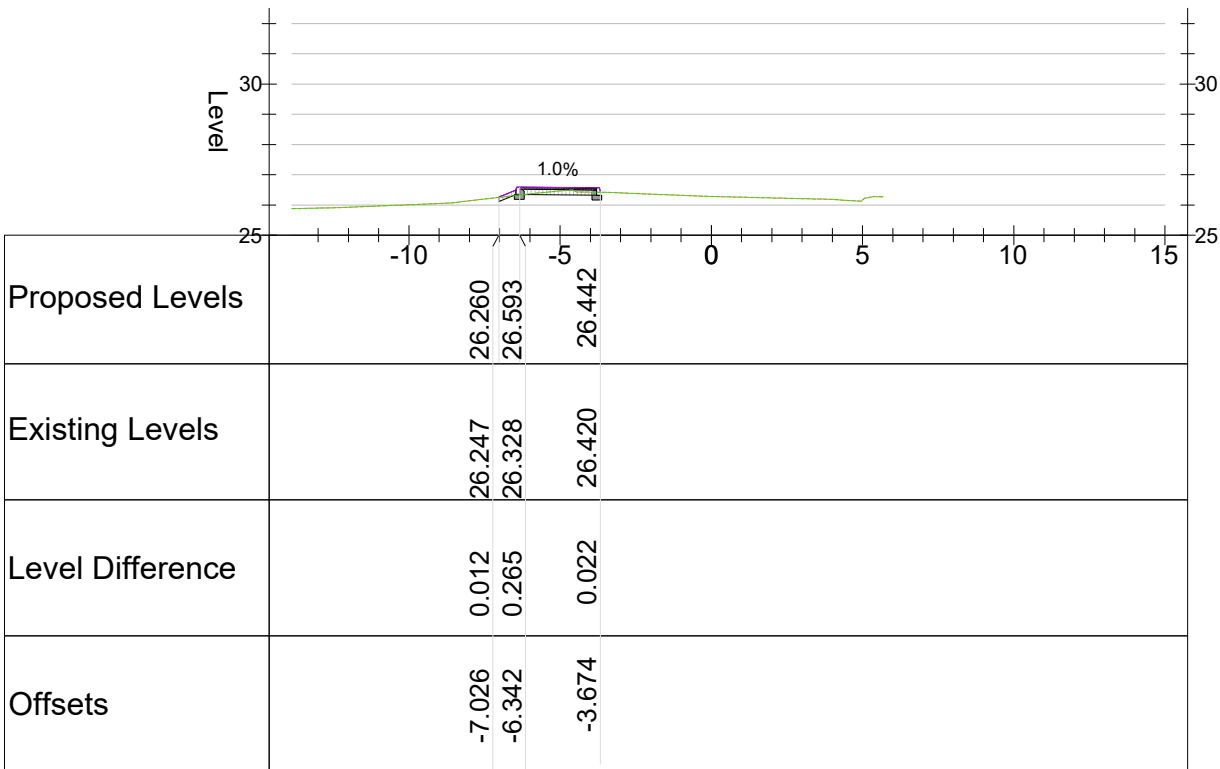


60.000

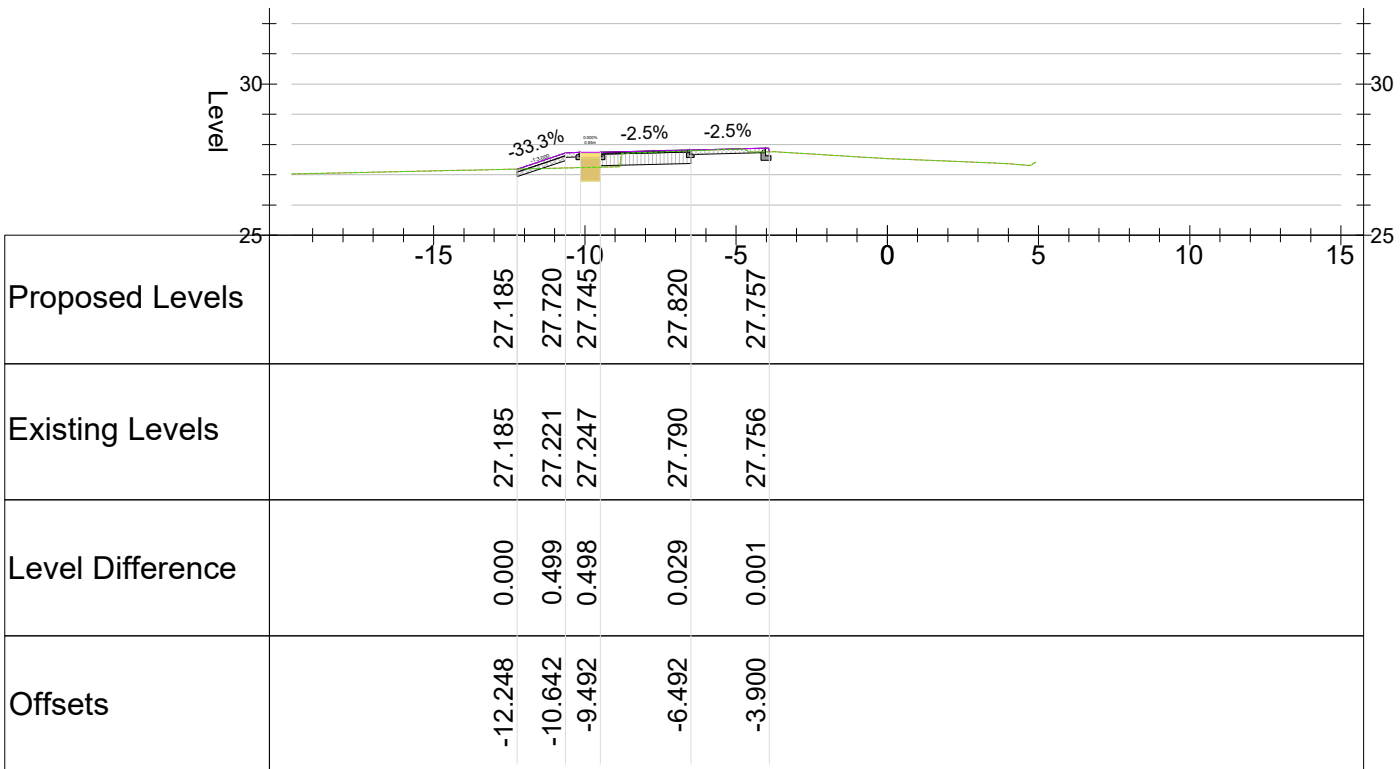


220.000

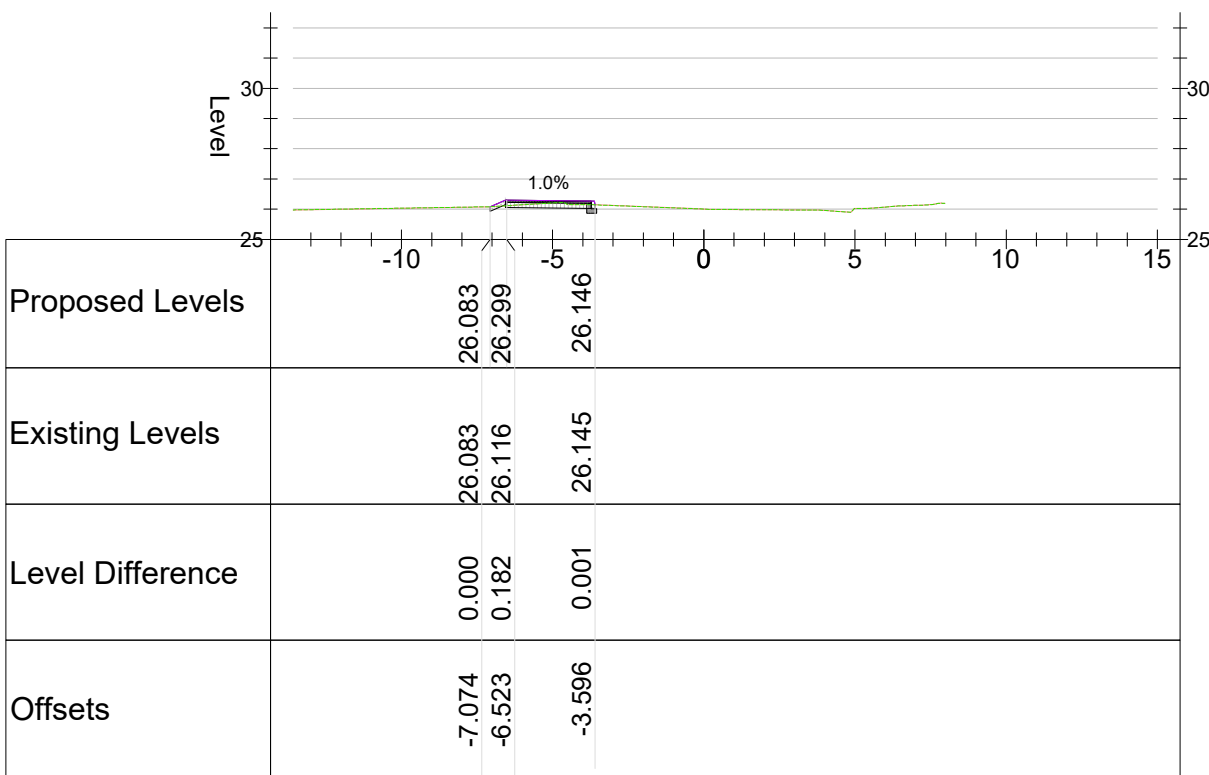

30.000

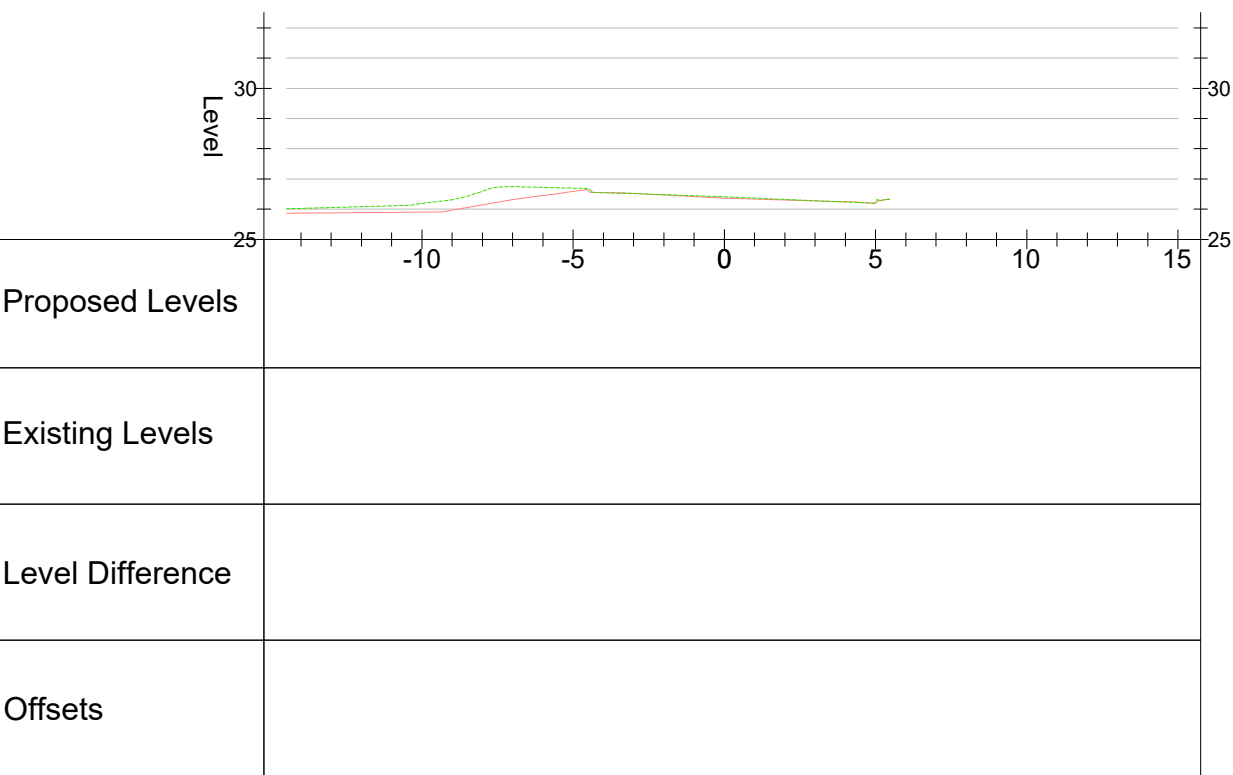

70.000

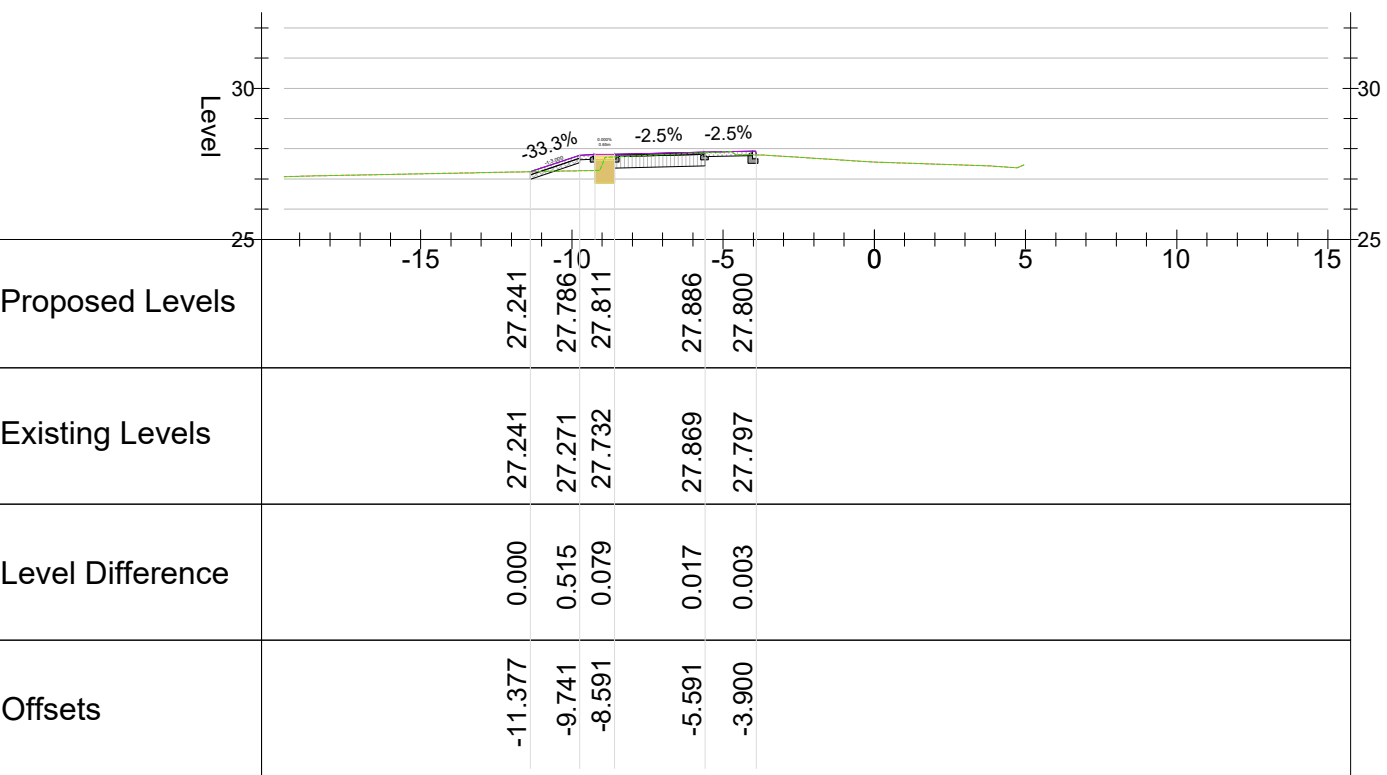

230.000

This drawing should not be scaled. Dimensions to be verified on site.
Any discrepancies should be referred to the Engineer prior to work being put in hand.
This drawing is the property of Waterman Infrastructure & Environment Limited, and the drawing is issued on the condition that it is not copied, reproduced, related or disclosed to any unauthorised person, either wholly or in part without the consent in writing of Waterman Infrastructure & Environment Limited
Pickfords Wharf, Clink Street, London SE1 9DG 1 020 7928 7888 f 03333 444 501

GENERAL NOTES

P06	30.07.25	CROSS SECTION UPDATED FOLLOWING CLIENTS COMMENTS	JTCL
P05	23.04.25	FOR TECHNICAL APPROVAL	JTR
P04	27.09.24	CROSS SECTION UPDATED TO REVISED LAYOUT	JTCL
P03	07.08.24	CROSS SECTIONS UPDATED TO REVISED LAYOUT	JTCL
P02	08.02.23	SECTIONS EXTENDED BEYOND TOE OF EARTHWORKS	SP
P01	27.01.23	PRELIMINARY ISSUE	UF
Rev	Date	Description	By

Amendments

Project

WBLR Phase 3

Title

CROSS SECTION SHEET 1

Client





Crown House 2 - 8 Gloucester Road Redhill Surrey RH1 1FH
1 01342 893800 f 03333 444 501
mail@watermangroup.com www.watermangroup.com

Status

FOR TECHNICAL APPROVAL

Designed By

SP

Checked By

SP

Waterman Ref

WIE19442

Drawn By

JS

Date

AUG. 22

Scales @ A1

1:250

Project - Originator - Volume - Level - Type - Role - Number

19442-WIE-ZZ-XX-DR-C-950051

Revision

P06