



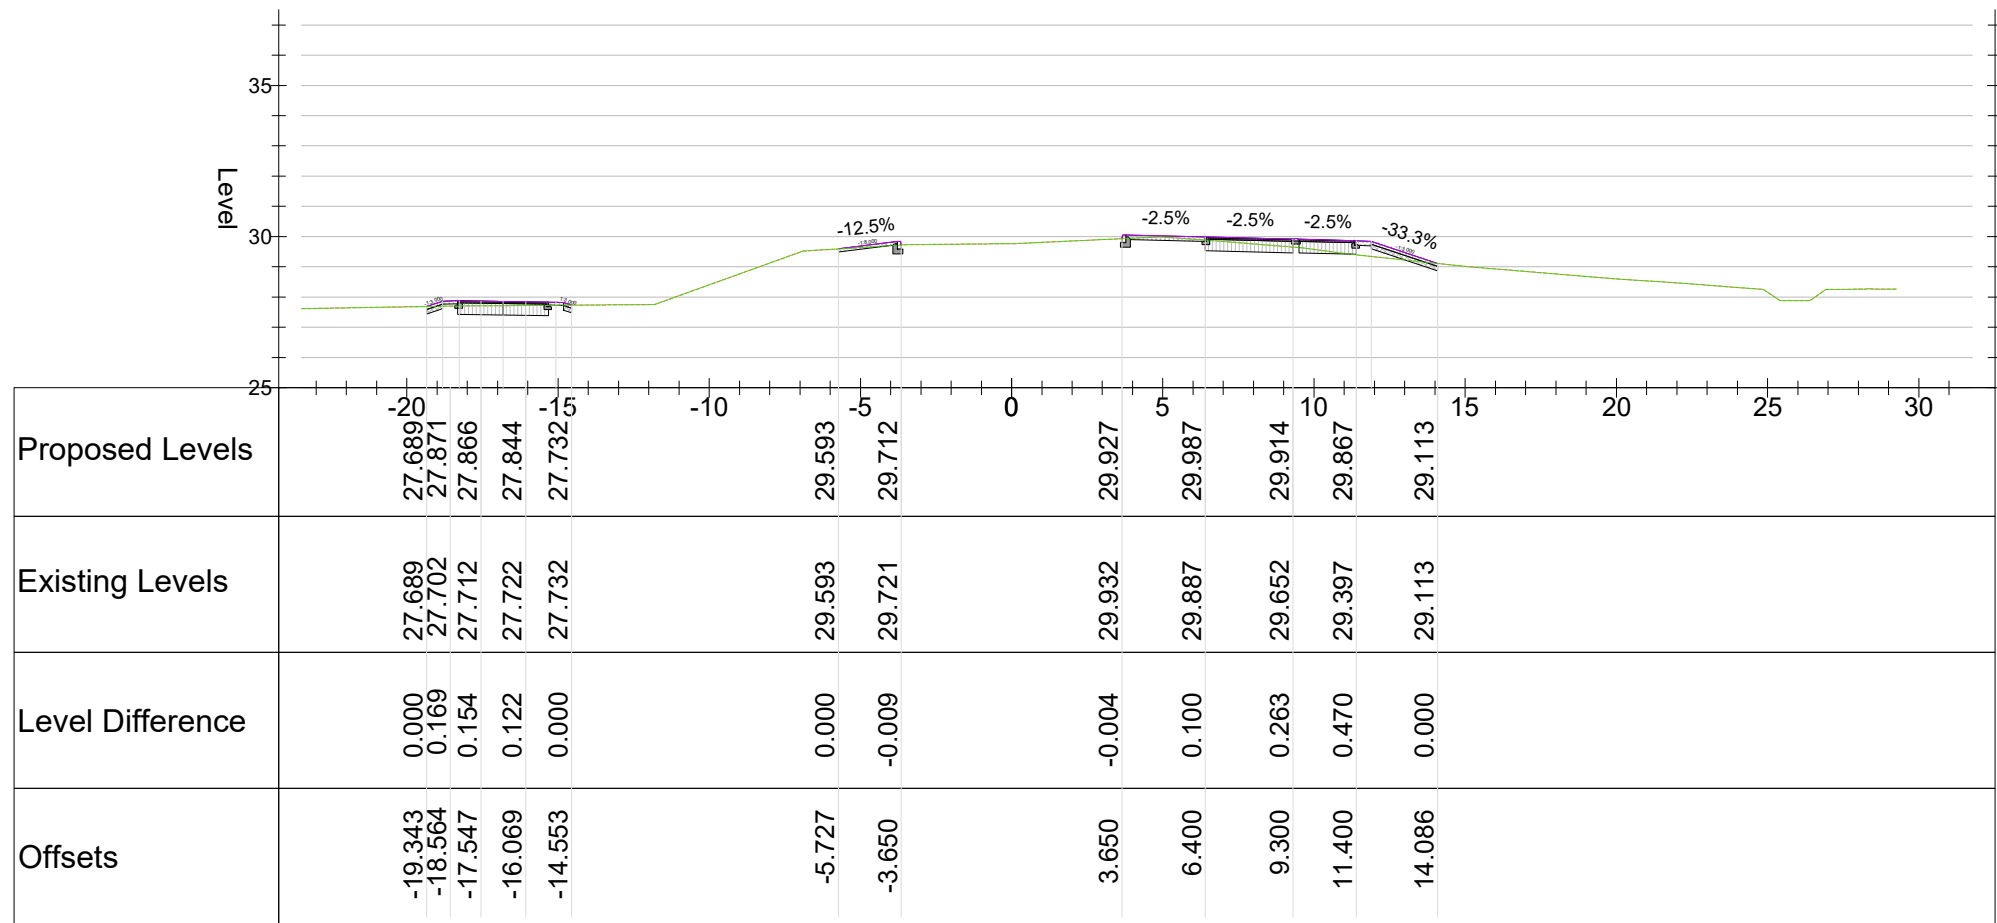


540.000

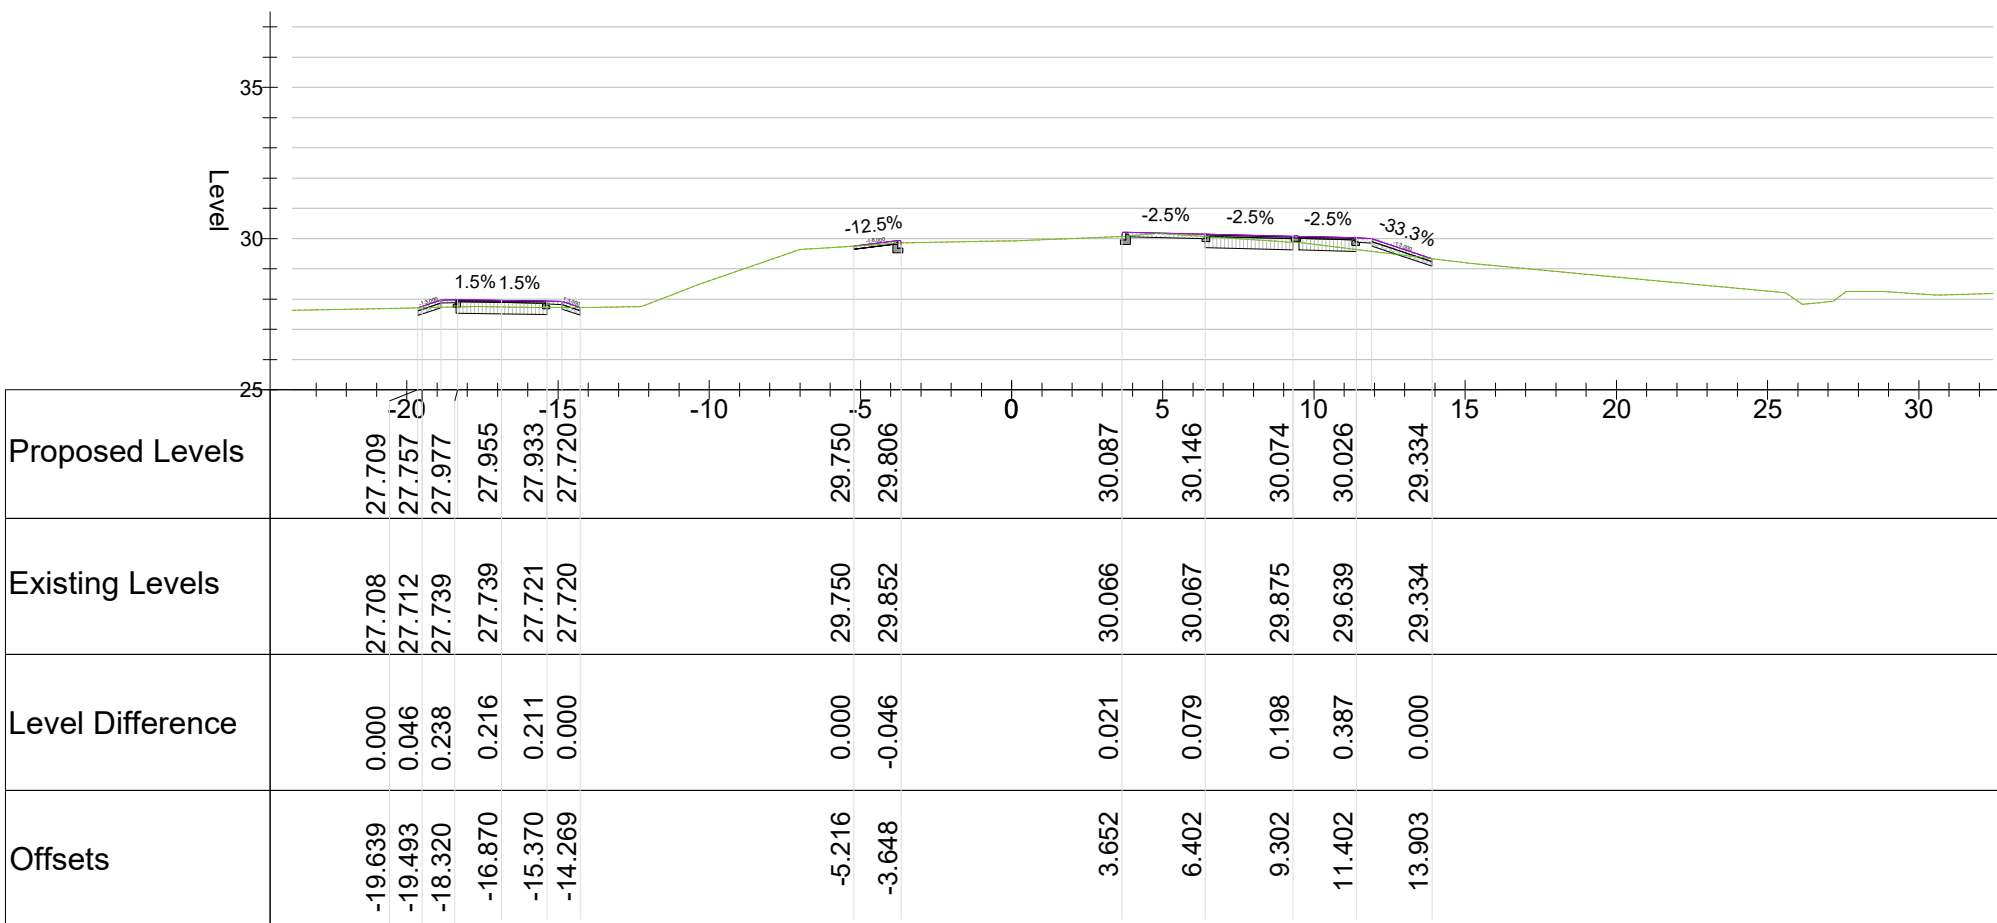


550.000




560.000

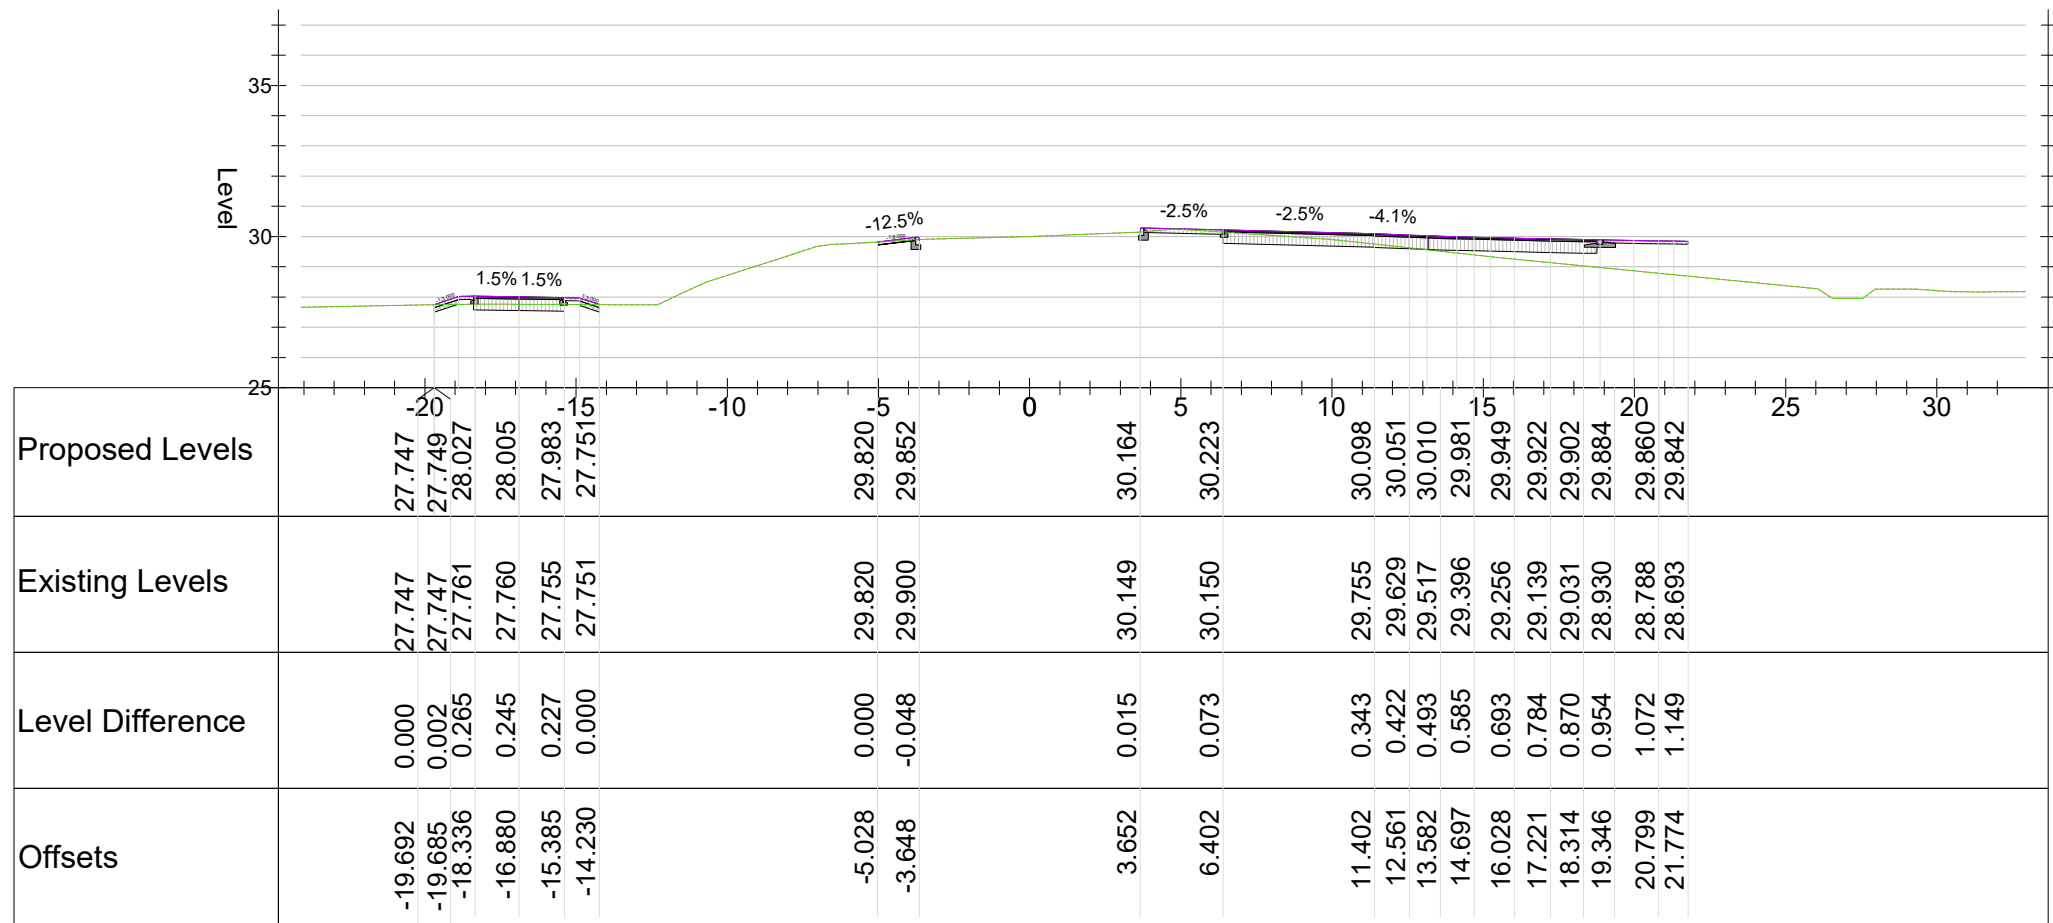

570.000

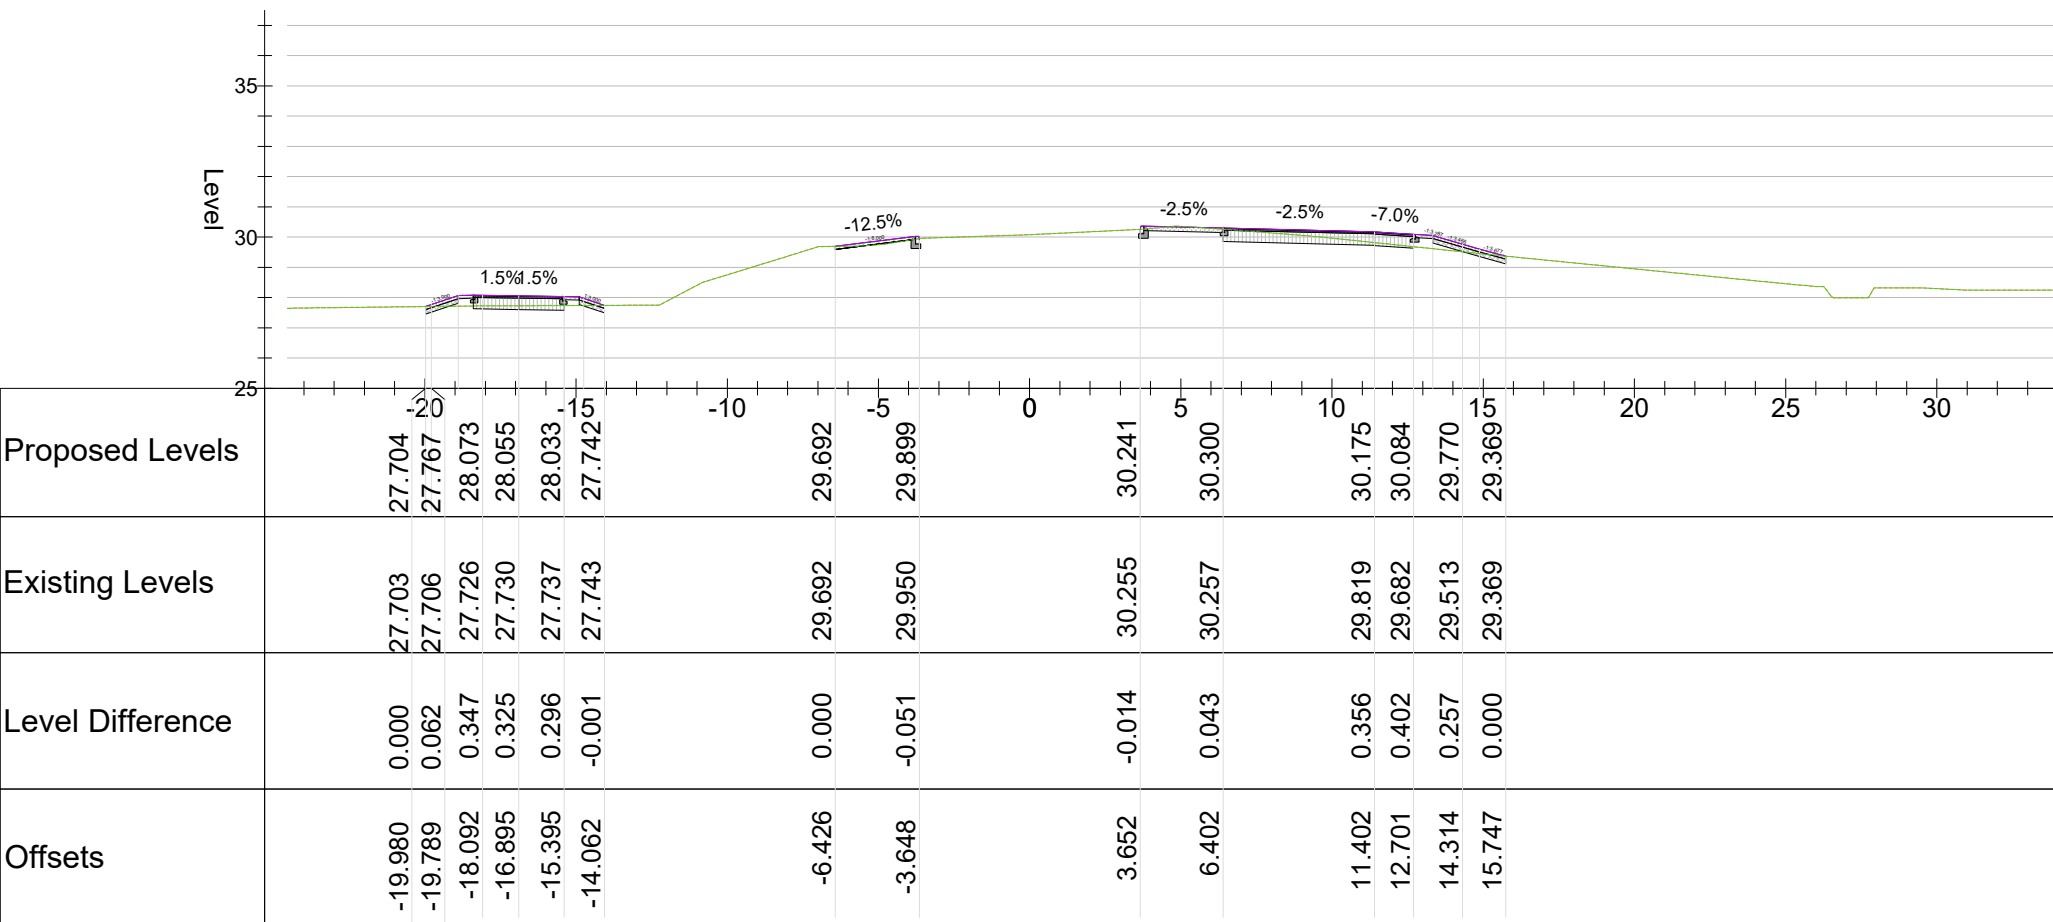

580.000

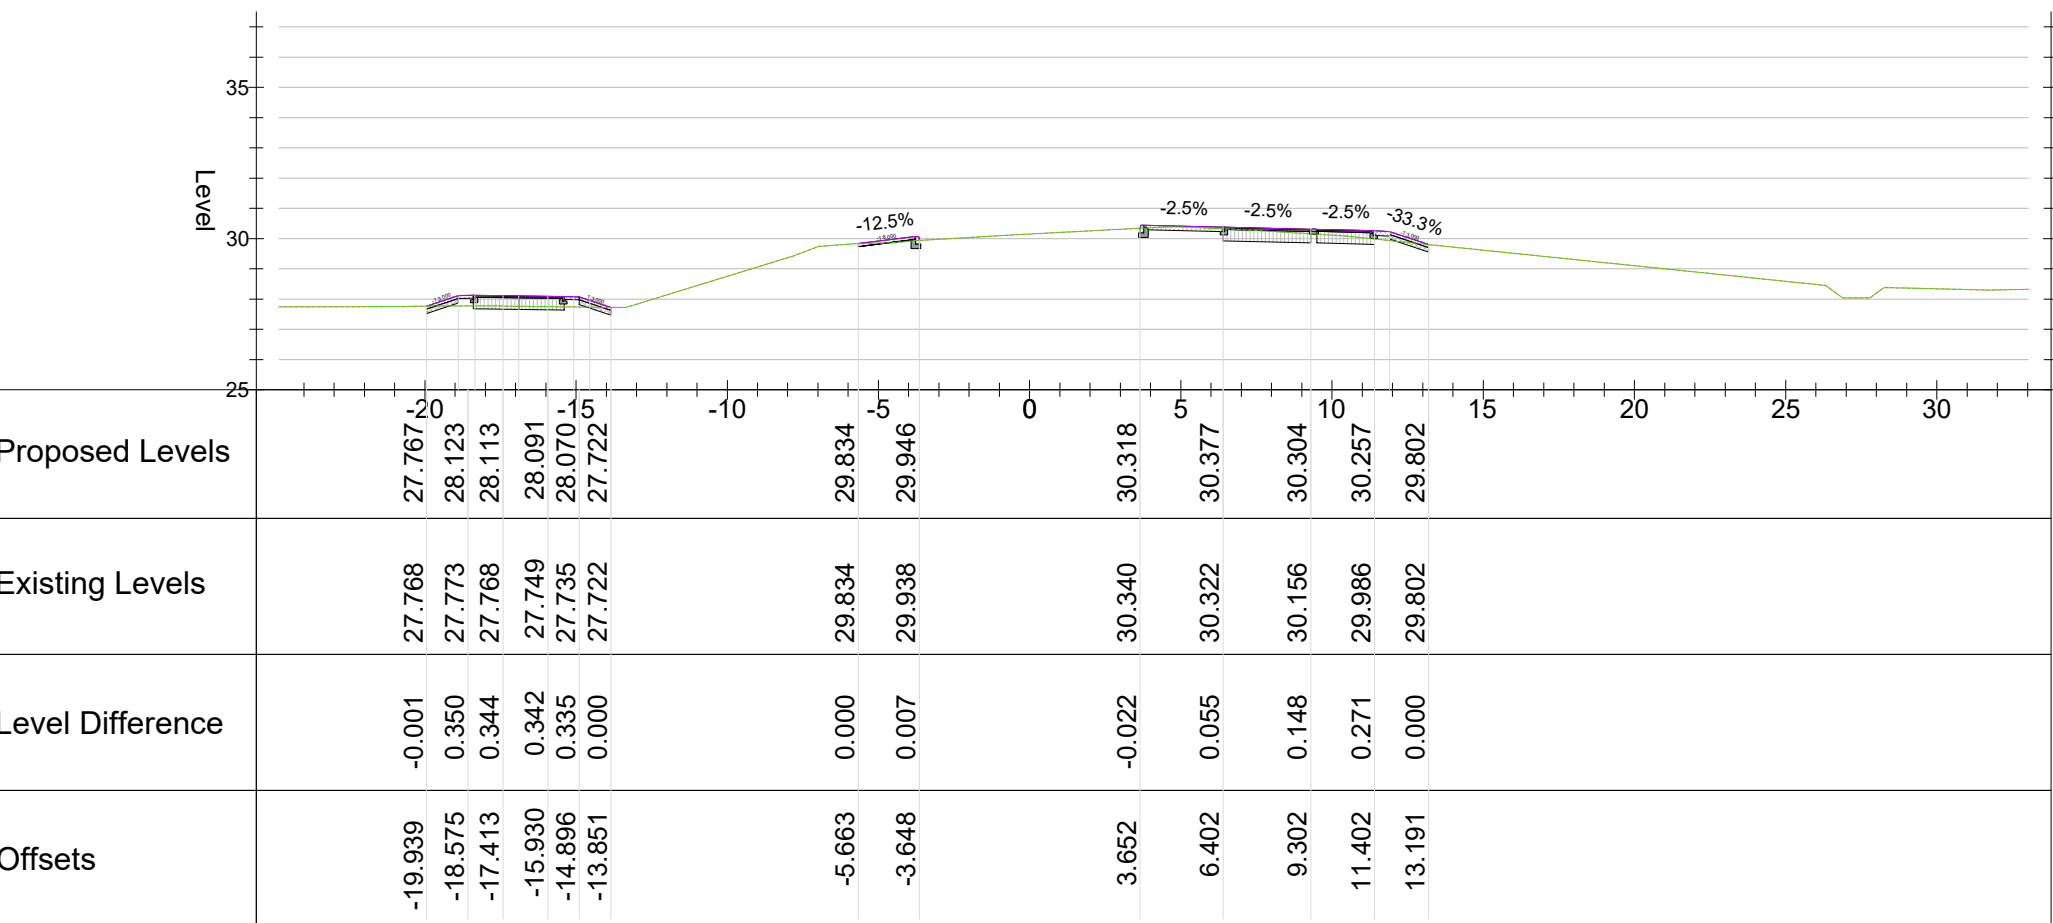

590.000

This drawing should not be scaled. Dimensions to be verified on site. Any discrepancies should be referred to the Engineer prior to work being put in hand.

This drawing is the property of Waterman Infrastructure & Environment Limited, and the drawing is issued on the condition that it is not copied, reproduced, related or disclosed to any unauthorised person, either wholly or in part without the consent in writing of Waterman Infrastructure & Environment Limited  
Pickfords Wharf, Clink Street, London SE1 9DG 1 020 7928 7888 f 03333 444 501

## GENERAL NOTES

|     |          |                                                  |      |
|-----|----------|--------------------------------------------------|------|
| P06 | 30.07.25 | CROSS SECTION UPDATED FOLLOWING CLIENTS COMMENTS | JTCL |
| P05 | 23.04.25 | FOR TECHNICAL APPROVAL                           | JTR  |
| P04 | 27.09.24 | CROSS SECTION UPDATED TO REVISED LAYOUT          | JTCL |
| P03 | 07.08.24 | CROSS SECTIONS UPDATED TO REVISED LAYOUT         | JTCL |
| P02 | 08.02.23 | SECTIONS EXTENDED BEYOND TOE OF EARTHWORKS       | SP   |
| P01 | 27.01.23 | PRELIMINARY ISSUE                                | UF   |

| Rev | Date | Description | By |
|-----|------|-------------|----|
|-----|------|-------------|----|

Amendments

Project

WBLR Phase 3

Title

CROSS SECTION  
SHEET 6

Client



Crown House 2 - 8 Gloucester Road Redhill Surrey RH1 1FH

t 01342 893800 f 03333 444 501  
mail@watermangroup.com www.watermangroup.com

Status

FOR TECHNICAL APPROVAL

Designed By SP Checked By SP Waterman Ref WIE19442

Drawn By JS Date AUG. 22 Scales @ A1 1:250

Project - Originator - Volume - Level - Type - Role - Number Revision

19442-WIE-ZZ-XX-DR-C-950056

P06