


EXISTING LOCATION & BLOCK PLAN

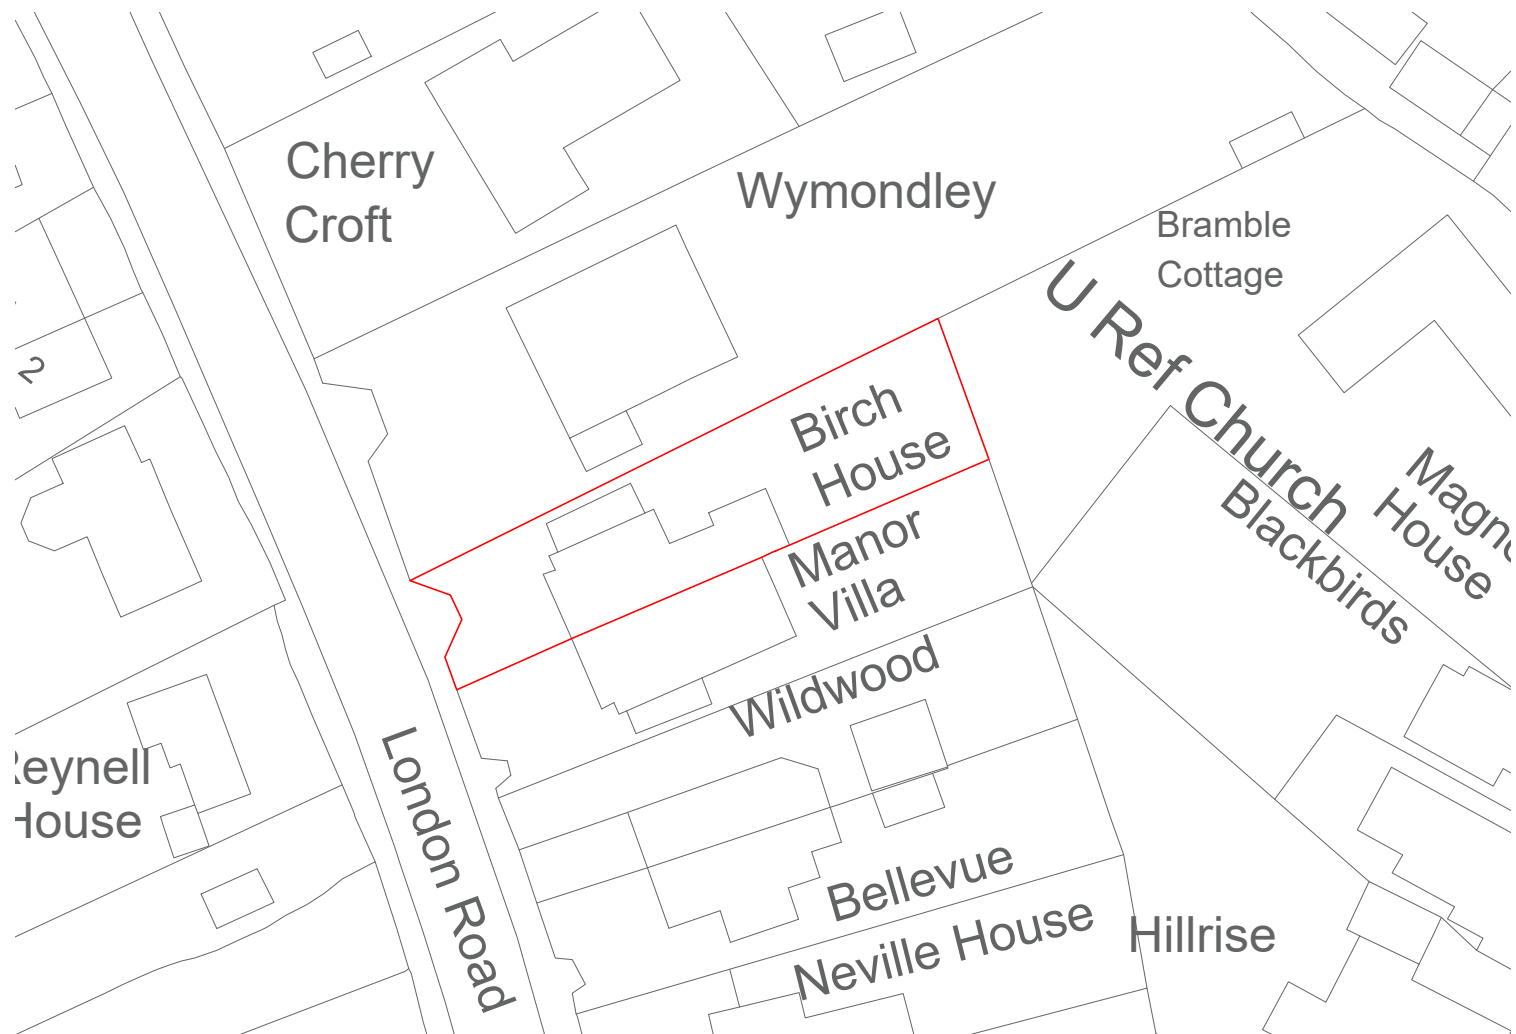

Title: Existing Location & Block Plan
Map Produced for: Birch House, London Road, Balcombe, RH17 6HT
© Crown copyright and database rights 2026 OS 100042766
Project ID: 2026-07-RH17

© 2023 1 Stop Design & Build.
All dimensions to be checked on site by the contractor and such dimensions to be their responsibility. All construction works must comply with the relevant British Standards and Building Regulations requirements. Any drawing errors and omissions to be reported to 1 Stop Design & Build.

Client Name

OC

Project Address

Birch House, London Road,
Balcombe, RH17 6HT

ection

Loft Conversion & Internal Remodeling

tage

PLANNING

Drawing Title

EXISTING LOCATION & BLOCK PLAN

Drawing Status

For Approval

Revisions and Notes

EXISTING STRUCTURE

STRUCTURE TO BE DEMOLISHED

PROPOSED STRUCTURE

SHARED WALL

Project No. 2026-07-RH17

Drawing No. B-001

Revision 00

Scale at A3 1:1250 & 500

Date 28/08/2026

Designed	MI	Checked	MH
----------	----	---------	----

Drawn	MI	Approved	MH
-------	-----------	----------	-----------



1 STOP DESIGN & BUILD
128 CITY ROAD LONDON,
EC1V 2NX, UK

Email: info@1stopdesignandbuild.co.uk

Web: www.1stopdesignandbuild.co.uk

Phone No.: 0208 0366888