
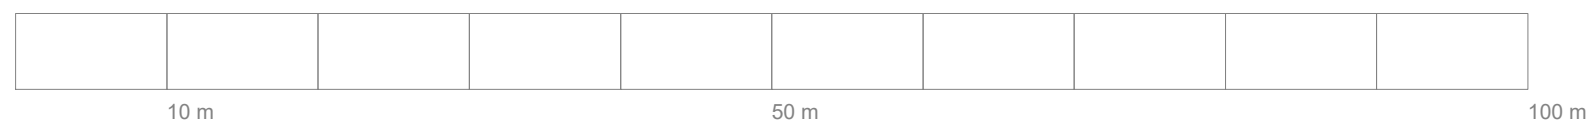
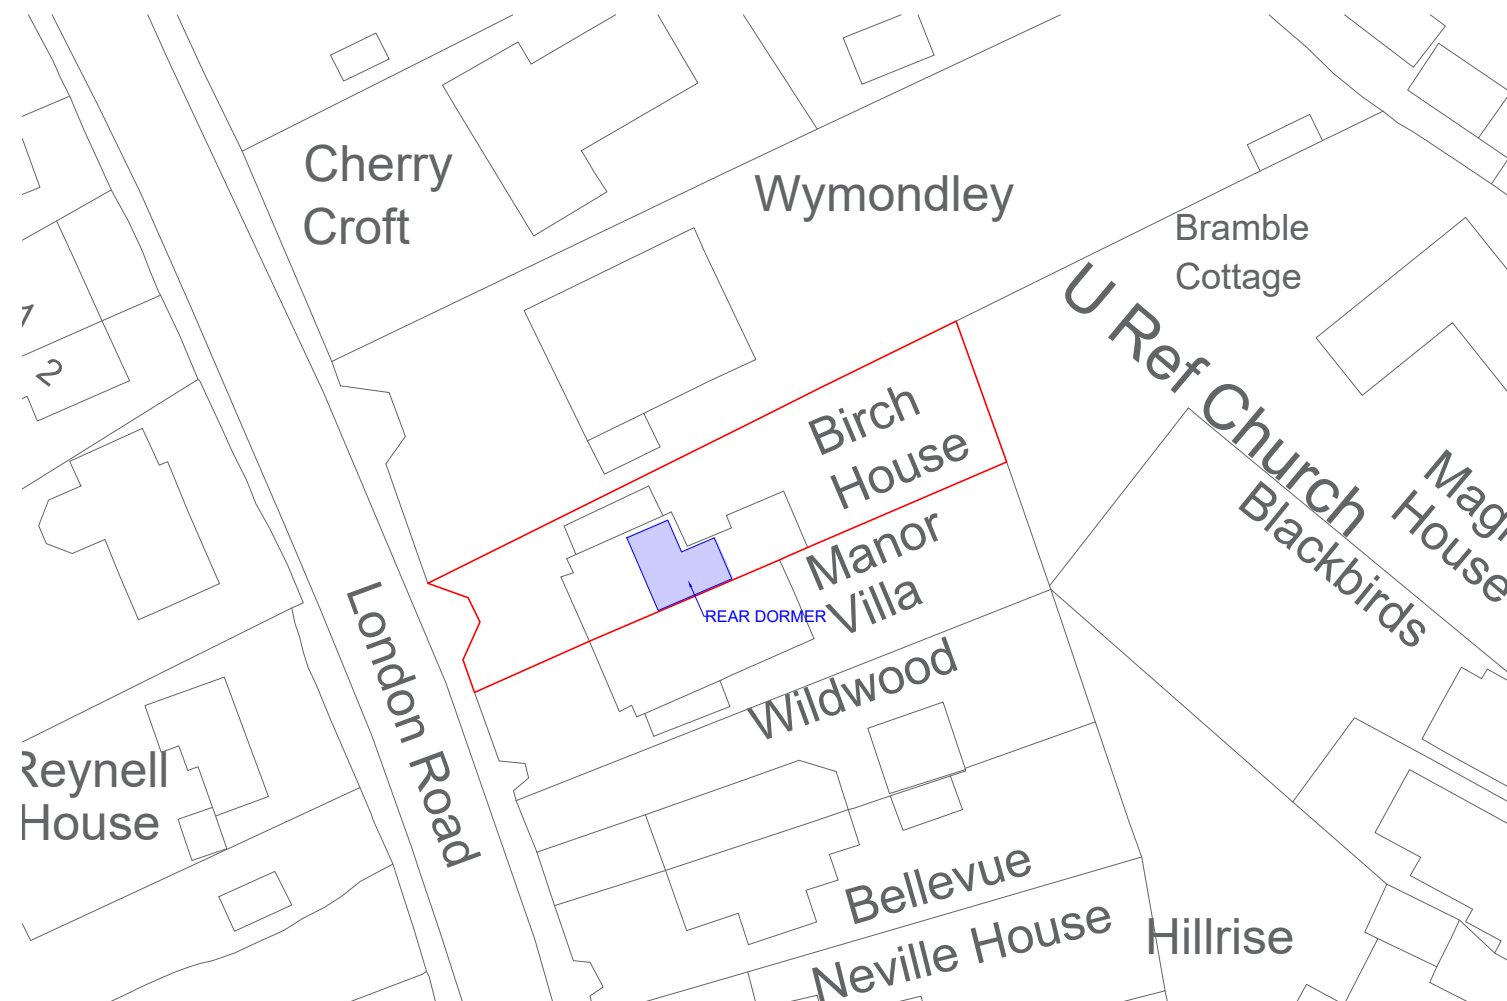


PROPOSED LOCATION & BLOCK PLAN

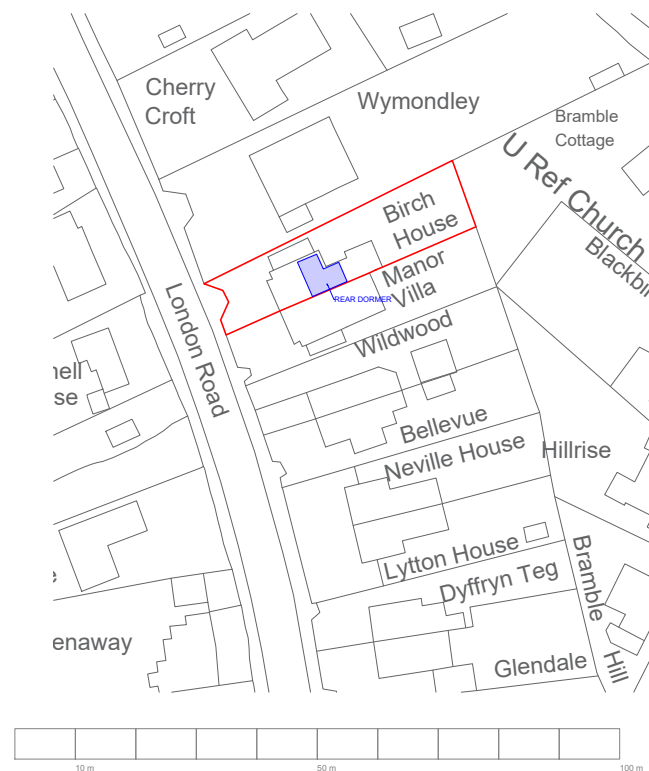

Title: Proposed Location & Block Plan
Map Produced for: Birch House, London Road, Balcombe, RH17 6HT
© Crown copyright and database rights 2026 OS 100042766
Project ID: 2026-07-RH17

© 2023 1 Stop Design & Build.
All dimensions to be checked on site by the contractor and such dimensions to be their responsibility. All construction works must comply with the relevant British Standards and Building Regulations requirements. Any drawing errors and omissions to be reported to 1 Stop Design & Build.

Client Name

OC

Project Address

Birch House, London Road,
Balcombe, RH17 6HT

Section

Loft Conversion & Internal Remodeling

Stage

PLANNING

Drawing Title

EXISTING LOCATION & BLOCK PLAN

Drawing Status

For Approval

Revisions and Notes

EXISTING STRUCTURE

 STRUCTURE TO BE DEMOLISHED

PROPOSED STRUCTURE

☐ SHARED WALL

Project No.	2026-07-RH17
-------------	--------------

Drawing No.	B-002
-------------	-------

Revision	00
----------	----

Scale at A3	1:1250
-------------	--------

Date	28/08/2026
------	------------

Designed	MI	Checked	MH
----------	----	---------	----

Drawn	MI	Approved	MH
-------	-----------	----------	-----------



1 STOP DESIGN & BUILD
128 CITY ROAD LONDON,
EC1V 2NX, UK

Email: info@1stopdesignandbuild.co.uk

Web: www.1stopdesignandbuild.co.uk

Phone No.: 0208 0366888