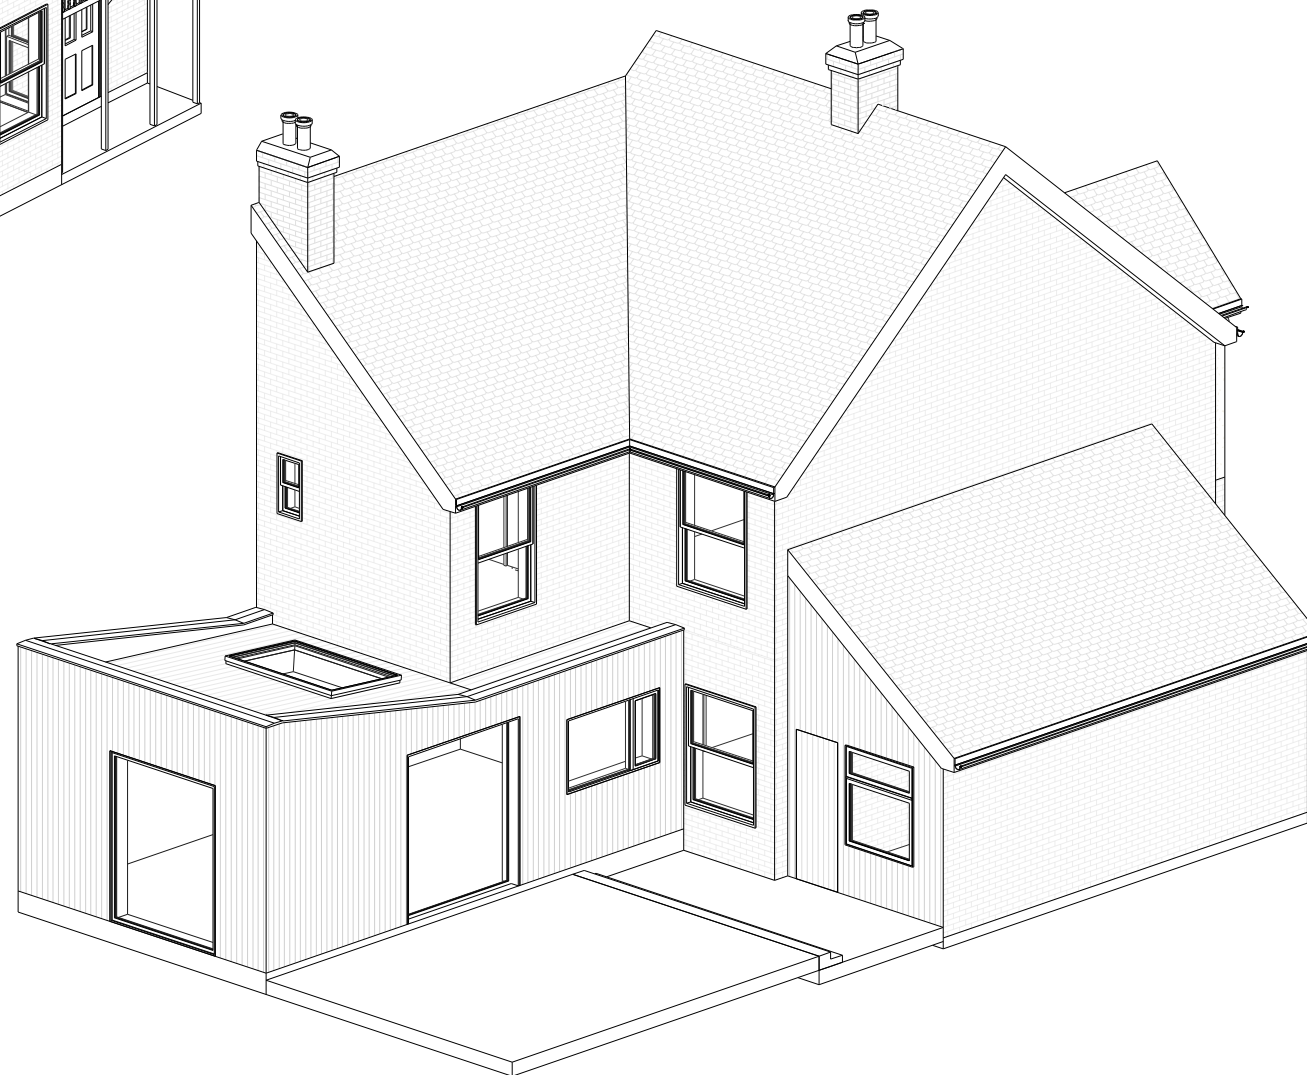
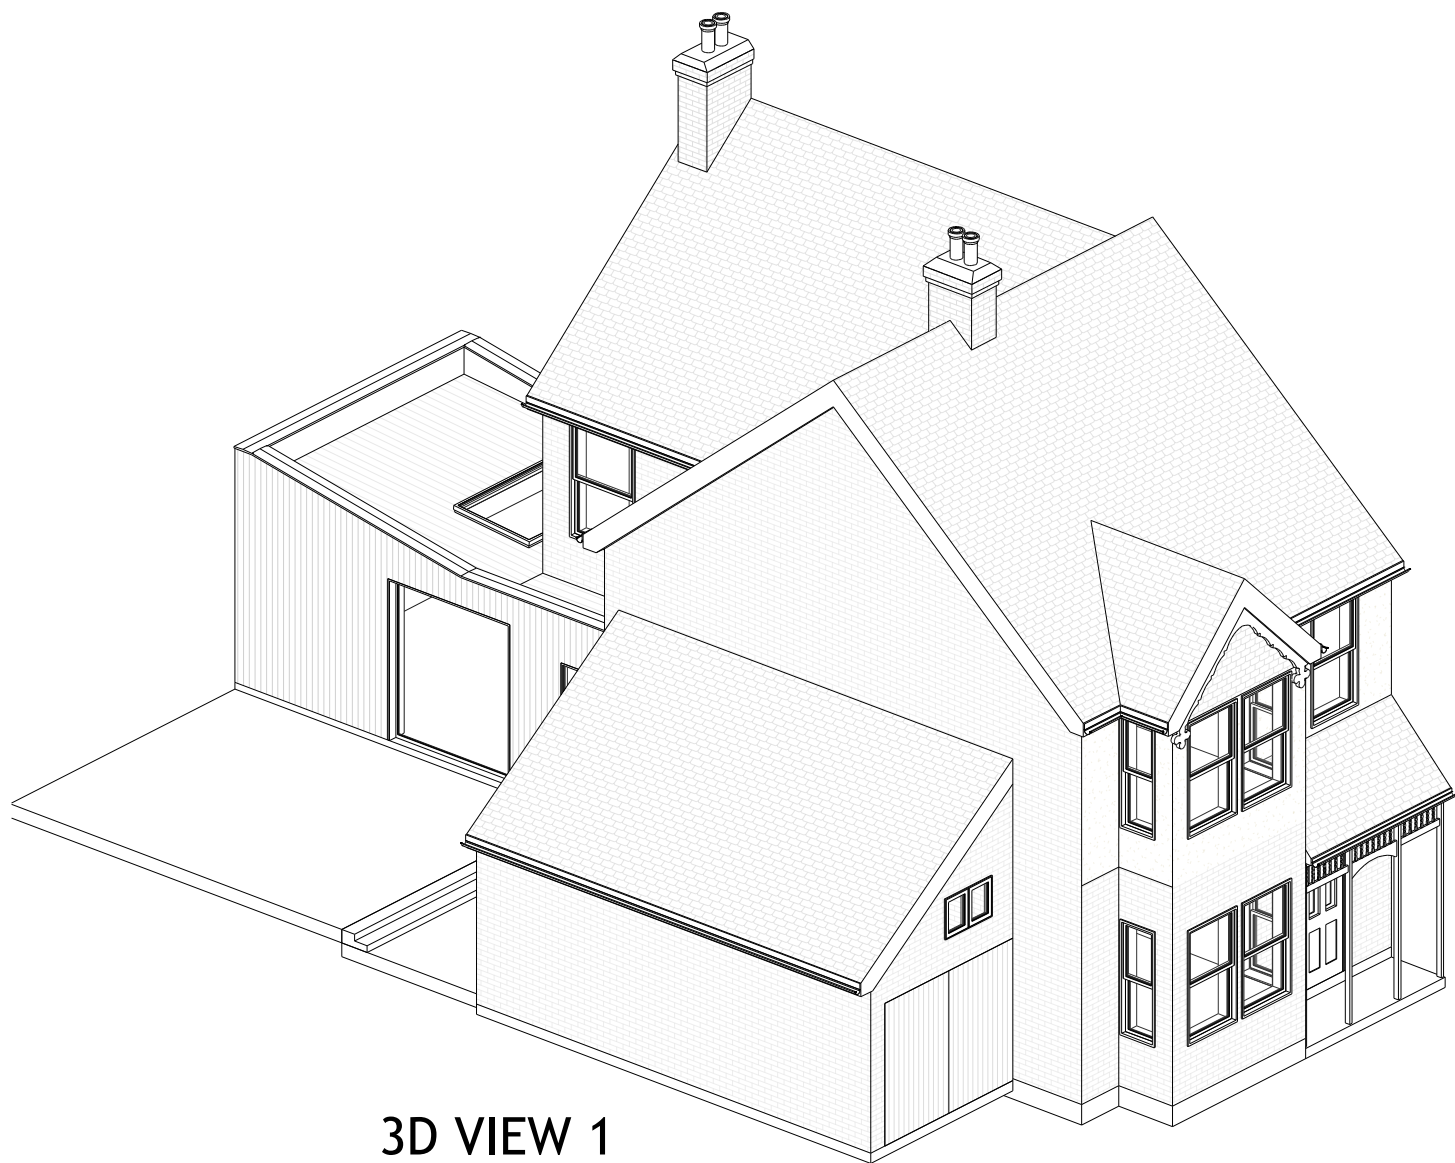


© 2023 1 Stop Design & Build.
All dimensions to be checked on site by the contractor and such dimensions to be their responsibility. All construction works must comply with the relevant British Standards and Building Regulations requirements. Any drawing errors and omissions to be reported to 1 Stop Design & Build.

OC

Birch House, London Rd,
Balcombe, Haywards Heath
RH17

LOFT CONVERSION

PLANNING

EXISTING 3D VIEWS

Revisions and Notes

Project No.	2026-06-RH17
-------------	--------------

Drawing No.	A-005
-------------	-------

Revision	00
----------	----

Scale at A3 1:100

Date	27/08/2026
------	------------

Designed	MI	Checked	FM
----------	-----------	---------	-----------

Drawn	MI	Approved	FM
-------	-----------	----------	-----------



**1 STOP
DESIGN
& BUILD**

1 STOP DESIGN & BUILD
128 CITY ROAD LONDON, EC1V 2NX, UK
Email: info@1stopdesignandbuild.co.uk

Web: www.1stopdesignandbuild.co.uk

Phone No.: 0208 0366888