

© 2023 1 Stop Design & Build.
All dimensions to be checked on site by the contractor and such dimensions to be their responsibility. All construction works must comply with the relevant British Standards and Building Regulations requirements. Any drawing errors and omissions to be reported to 1 Stop Design & Build.

Client Name

OC

Project Address

Birch House, London Rd,
Balcombe, Haywards Heath
RH17

Section

LOFT CONVERSION

Stage

PLANNING

Drawing Title

DEMO SECTIONS

Drawing Status

For Approval

Revisions and Notes

EXISTING STRUCTURE

STRUCTURE TO BE DEMOLISHED

PROPOSED STRUCTURE

SHARED WALL

LEGEND

Project No. 2026-06-RH17

Drawing No. A-010

Revision 01

Scale at A3 1:100

Date 27/08/2026

Designed MI Checked FM


Drawn MI Approved FM

**1 STOP
DESIGN
& BUILD**


1 STOP DESIGN & BUILD
128 CITY ROAD LONDON, EC1V 2NX, UK
Email: info@1stopdesignandbuild.co.uk

Web: www.1stopdesignandbuild.co.uk


Phone No.: 0208 0366888

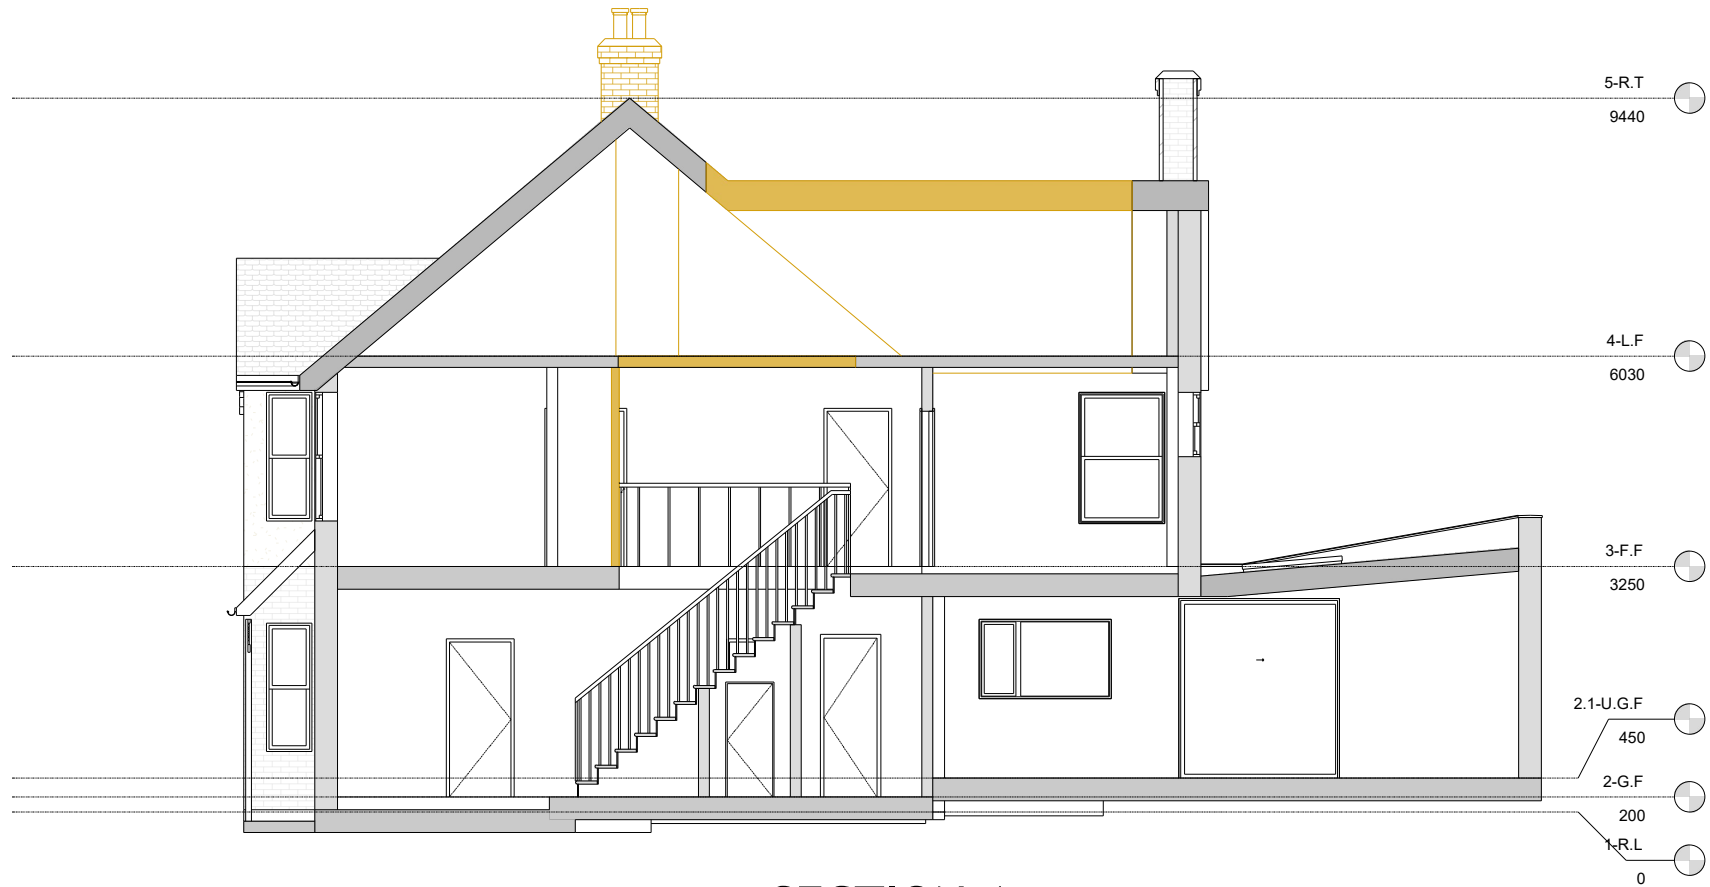

SECTION 1

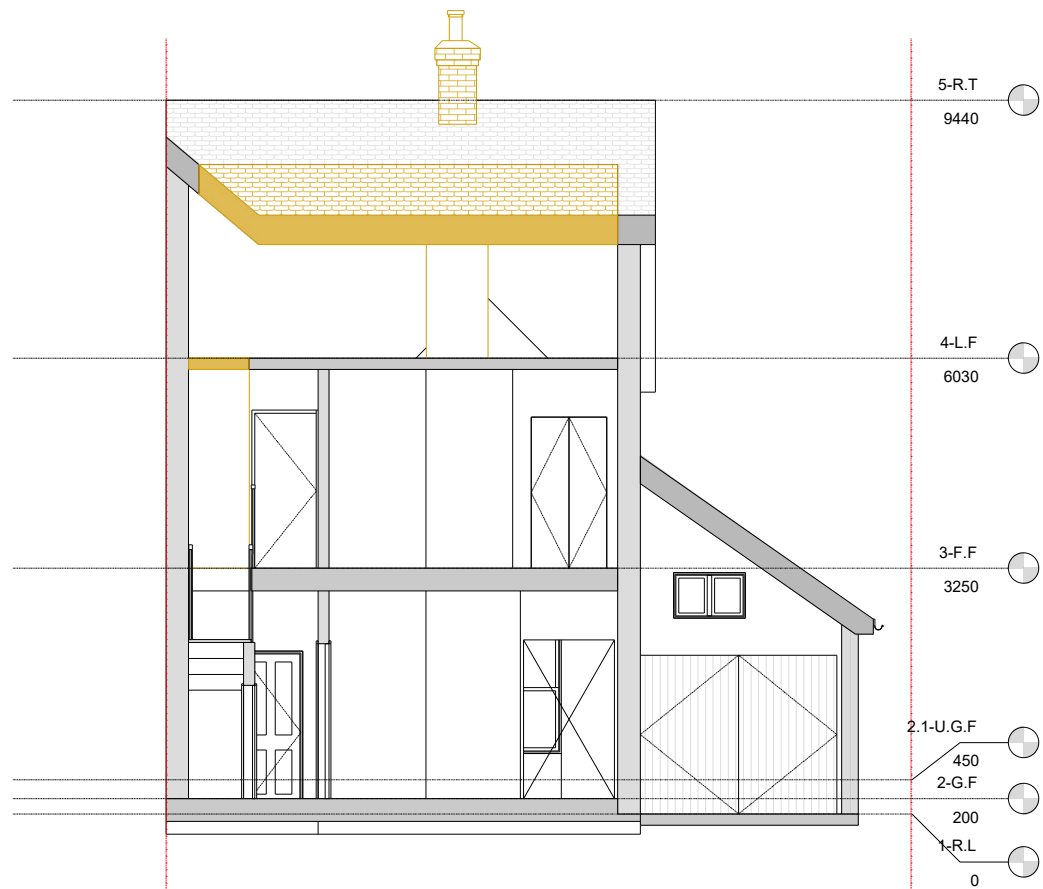

SECTION 2

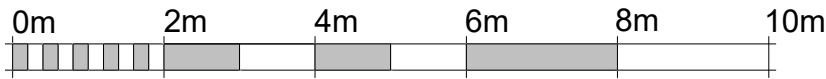

SCALE 1:100 @ A3