

© 2023 1 Stop Design & Build.
All dimensions to be checked on site by the contractor and such dimensions to be their responsibility. All construction works must comply with the relevant British Standards and Building Regulations requirements. Any drawing errors and omissions to be reported to 1 Stop Design & Build.

Client Name

OC

Project Address
Birch House, London Rd,
Balcombe, Haywards Heath
RH17

Section

LOFT CONVERSION

Stage

PLANNING

Drawing Title

PROPOSED SECTIONS

Drawing Status

For Approval

Revisions and Notes

EXISTING STRUCTURE

 STRUCTURE TO BE DEMOLISHED

PROPOSED STRUCTURE

☐ SHARED WALL

Project No.	2026-06-RH17
-------------	--------------

Drawing No.	A-016
-------------	-------

Revision 01

Scale at A3 1:100

Date	27/08/2026
------	------------

Designed	MI	Checked	FM
----------	-----------	---------	-----------


Drawn	MI	Approved	FM
-------	----	----------	----




1 STOP DESIGN & BUILD
128 CITY ROAD LONDON, EC1V 2NX, UK
Email: info@1stopdesignandbuild.co.uk

Web: www.1stopdesignandbuild.co.uk


Phone No.: 0208 0366888

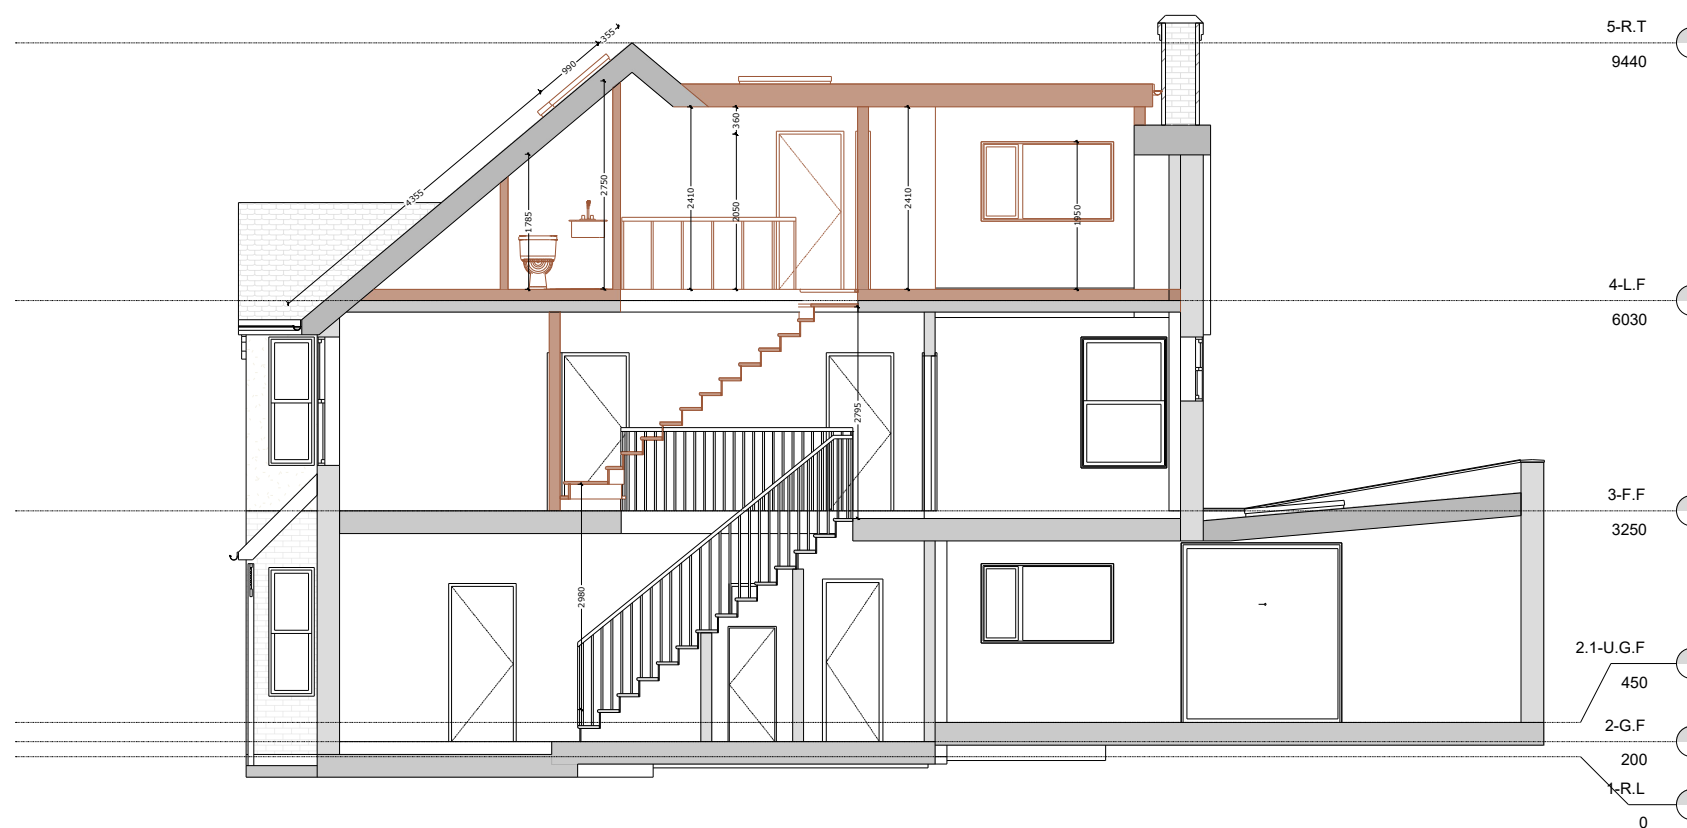

SECTION 1

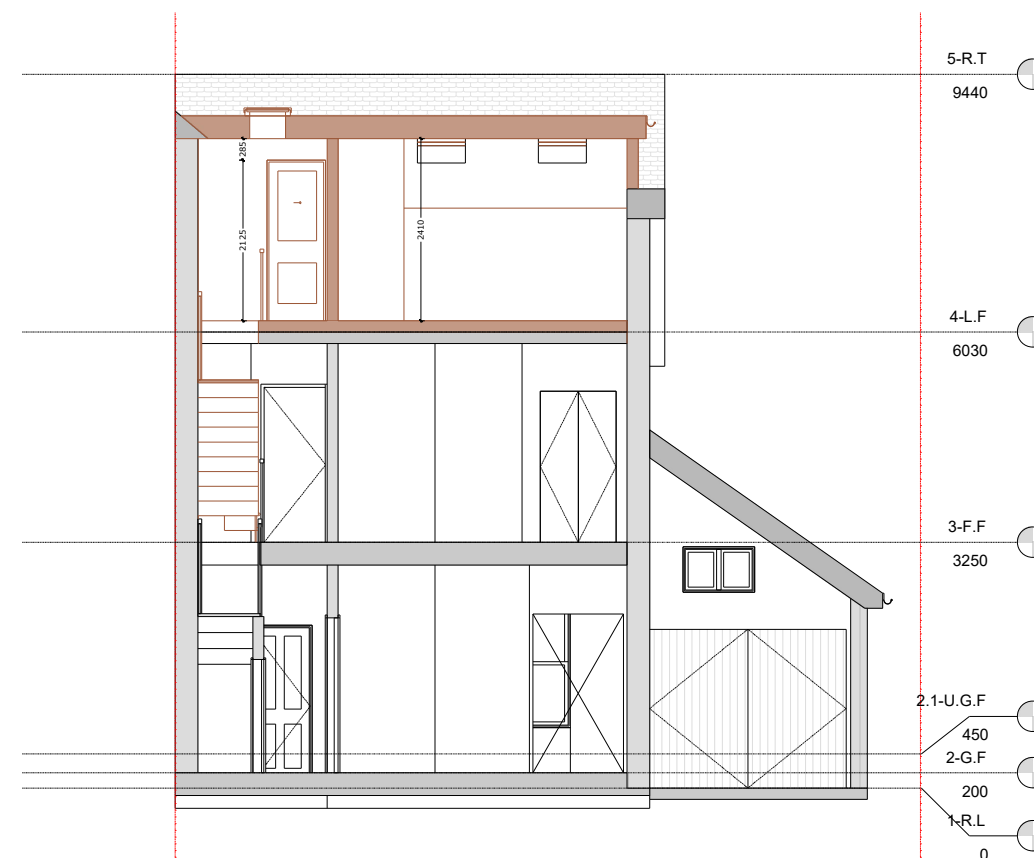

SECTION 2

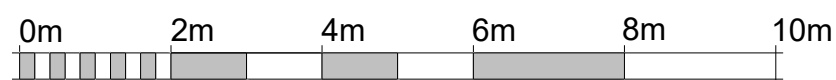

SCALE 1:100 @ A3