




Scale Bar 1:50

New Window. Lintel 1 above
127x76x13kgUB 8mm plate welded
to the underside to support outer
leaf

Y

Proposed Staircase Plan

12 Landing 750 os/

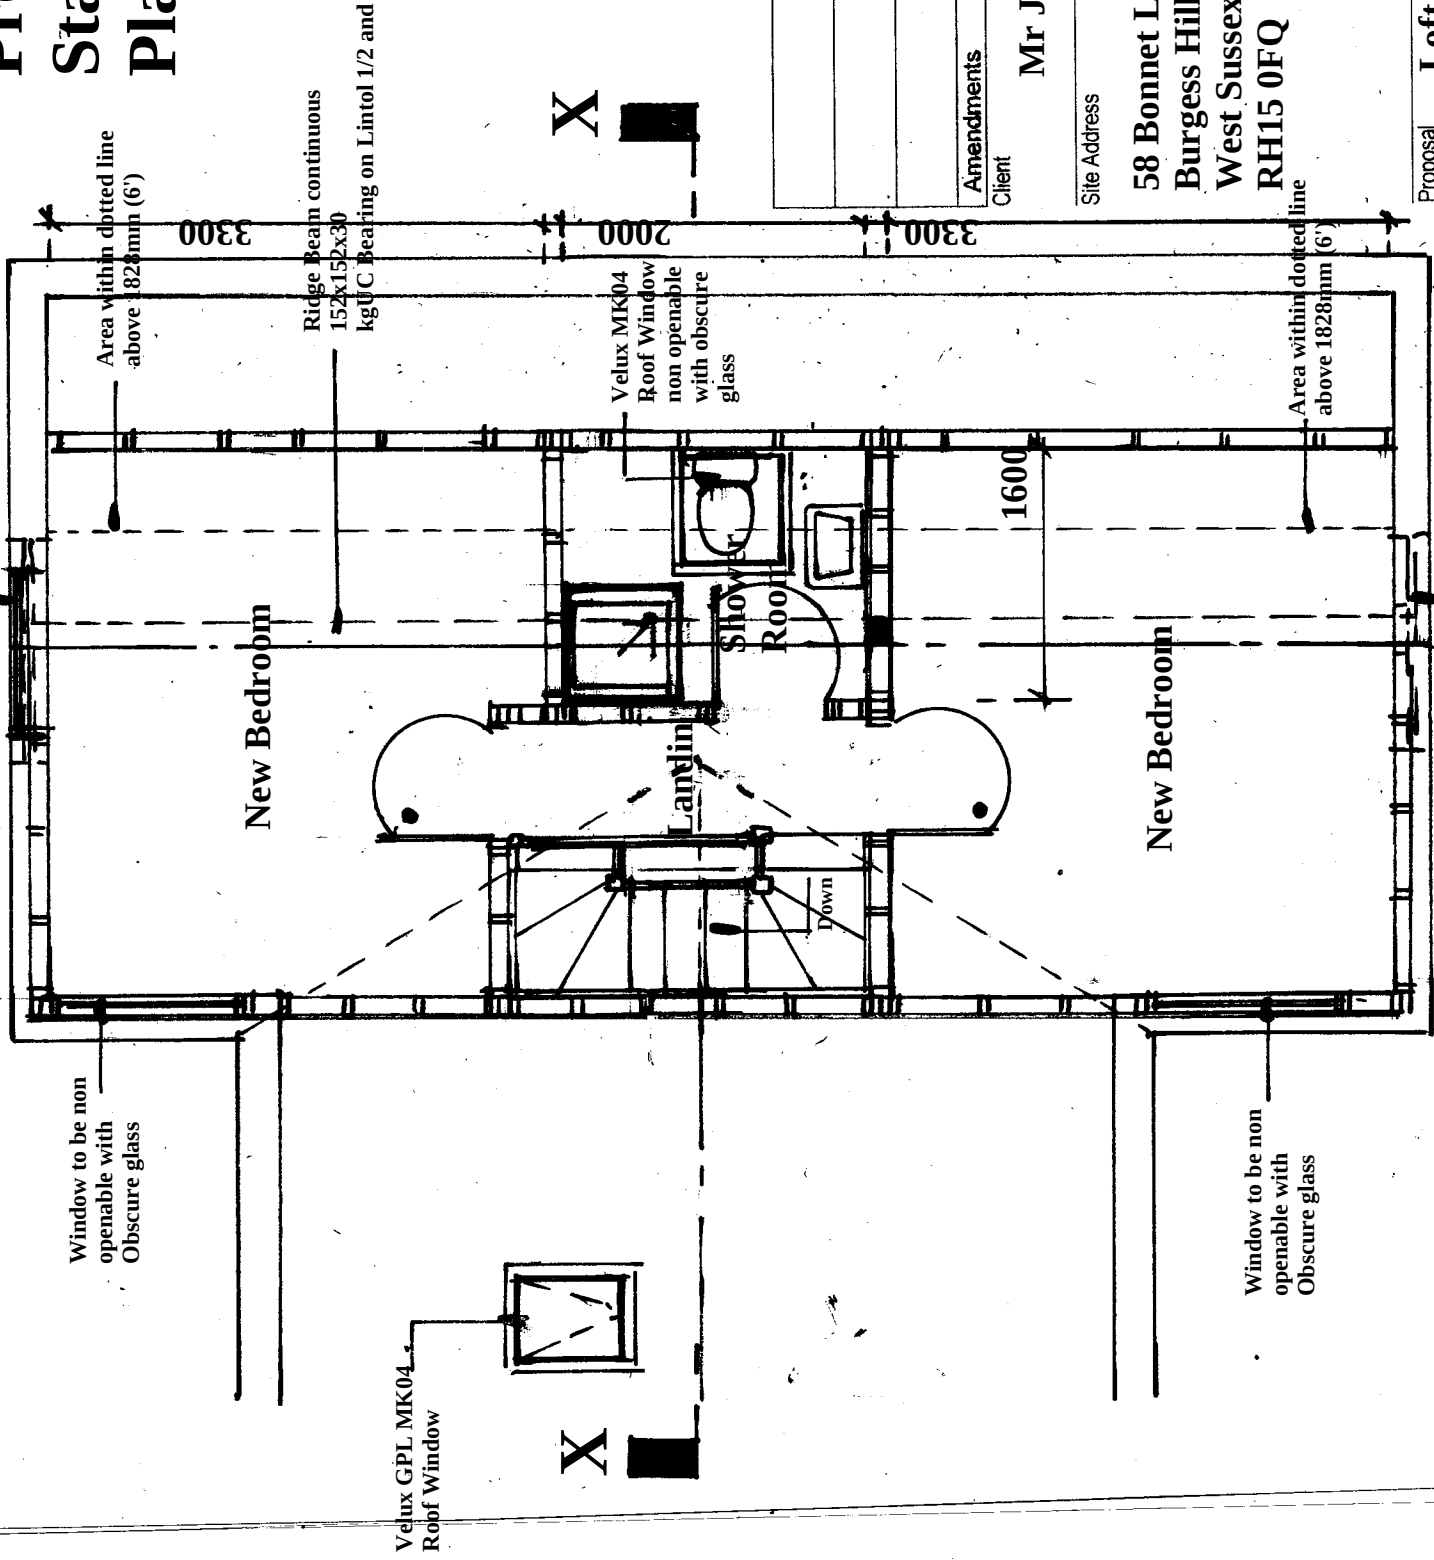

X

X

Amendments	Date

Client

Mr J. Bishop

Site Address

58 Bonnet Lane
Burgess Hill
West Sussex
RH15 0FQ

Proposal Loft Conversion

Drawing Title Proposed Loft Room Plan

Date 22/04/26 Drawn S. Burrows

Scales

1:50

Proposed Loft Room Plan

DWG NO. S13523/2	REV
------------------	-----