



Scale Bar 1:50

Flat roof joists 200 x 50 C24 @ 600

Ridge beam see plan

Existing Rafters
95x35 @ 600/c/c

M12
Bolts

Shower
Room

Landing

Min
200


Bedroom

Landin

Bathroom

Dining Room

Lounge

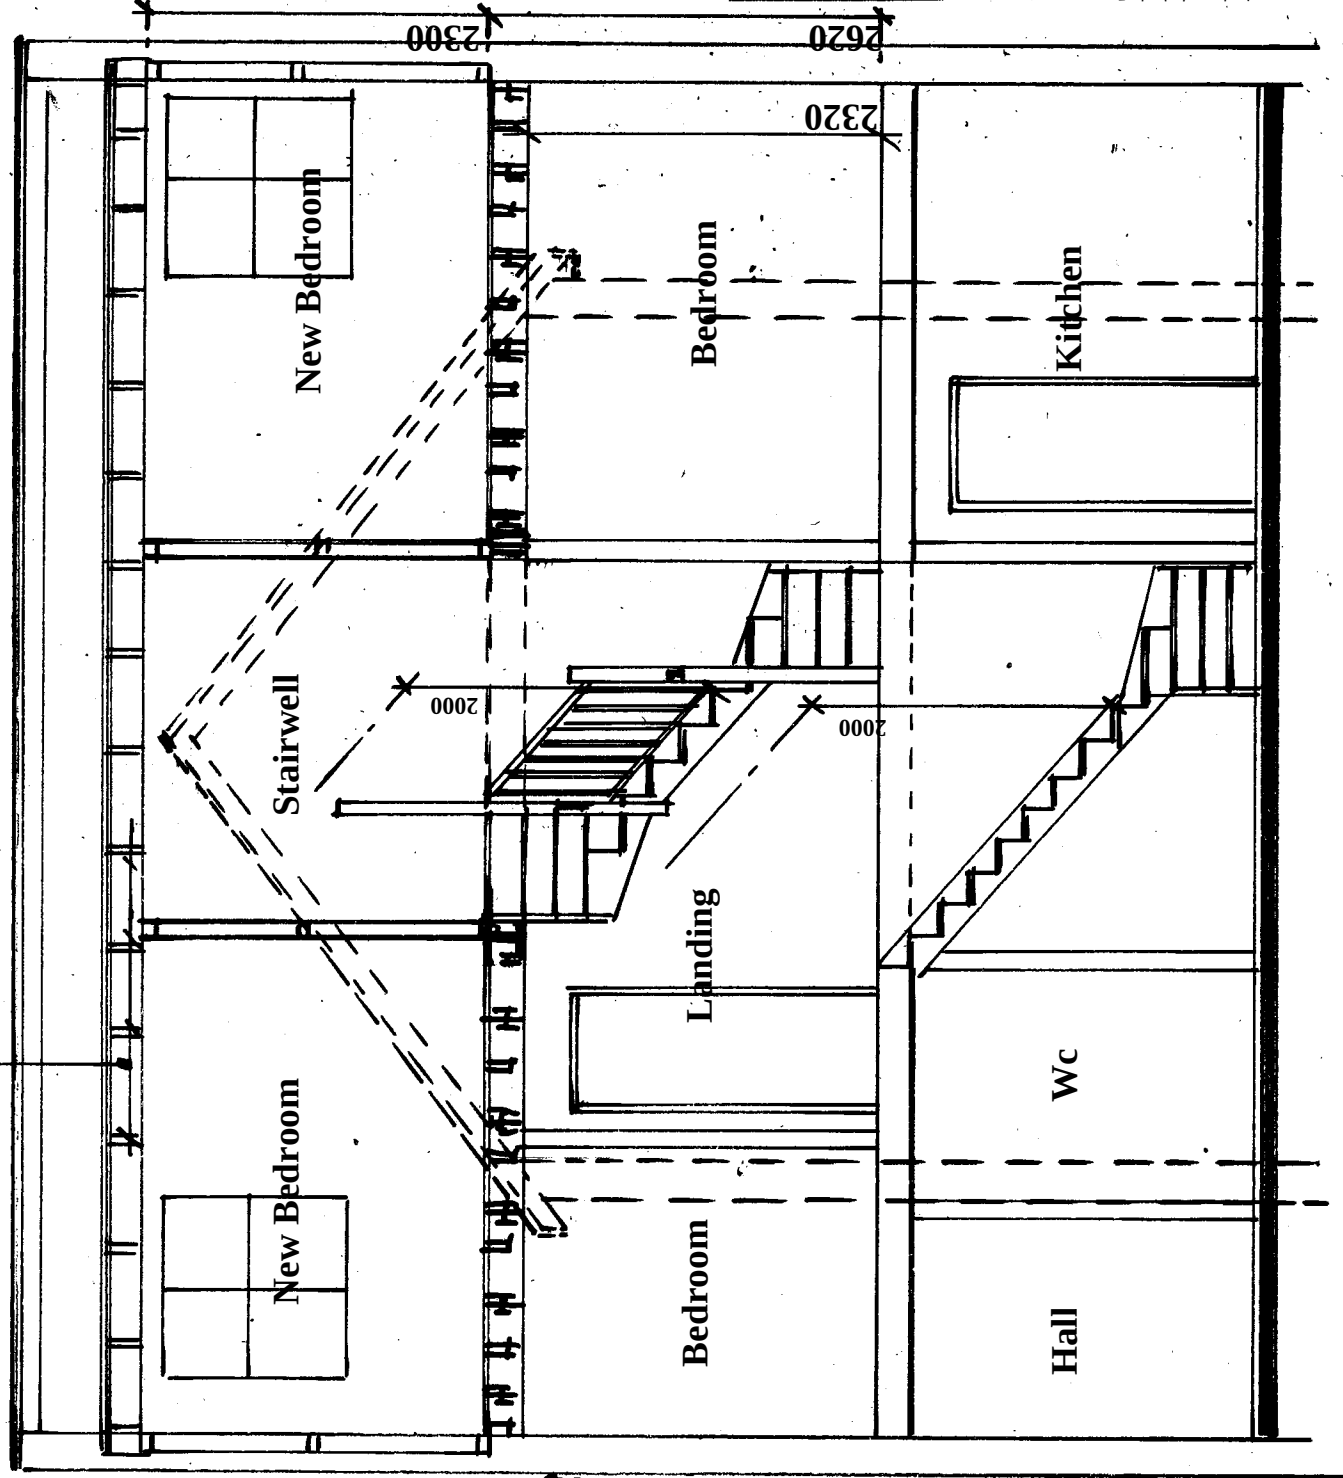

Amendments	Date

Mr J. Bishop

Site Address

58 Bonnet Lane
Burgess Hill
West Sussex
RH15 0FQ

Proposal

Loft Conversion

Drawing Title

Sections

Date 22/04/26

Drawn S. Burrows

Scales

1:50

DWG NO.

S13523/3

REV

Section X-X

Section Y-Y