


Notes
existing drawings taken from NT supplied dwg file
all levels to be checked on site
existing surface water capacity to be investigated

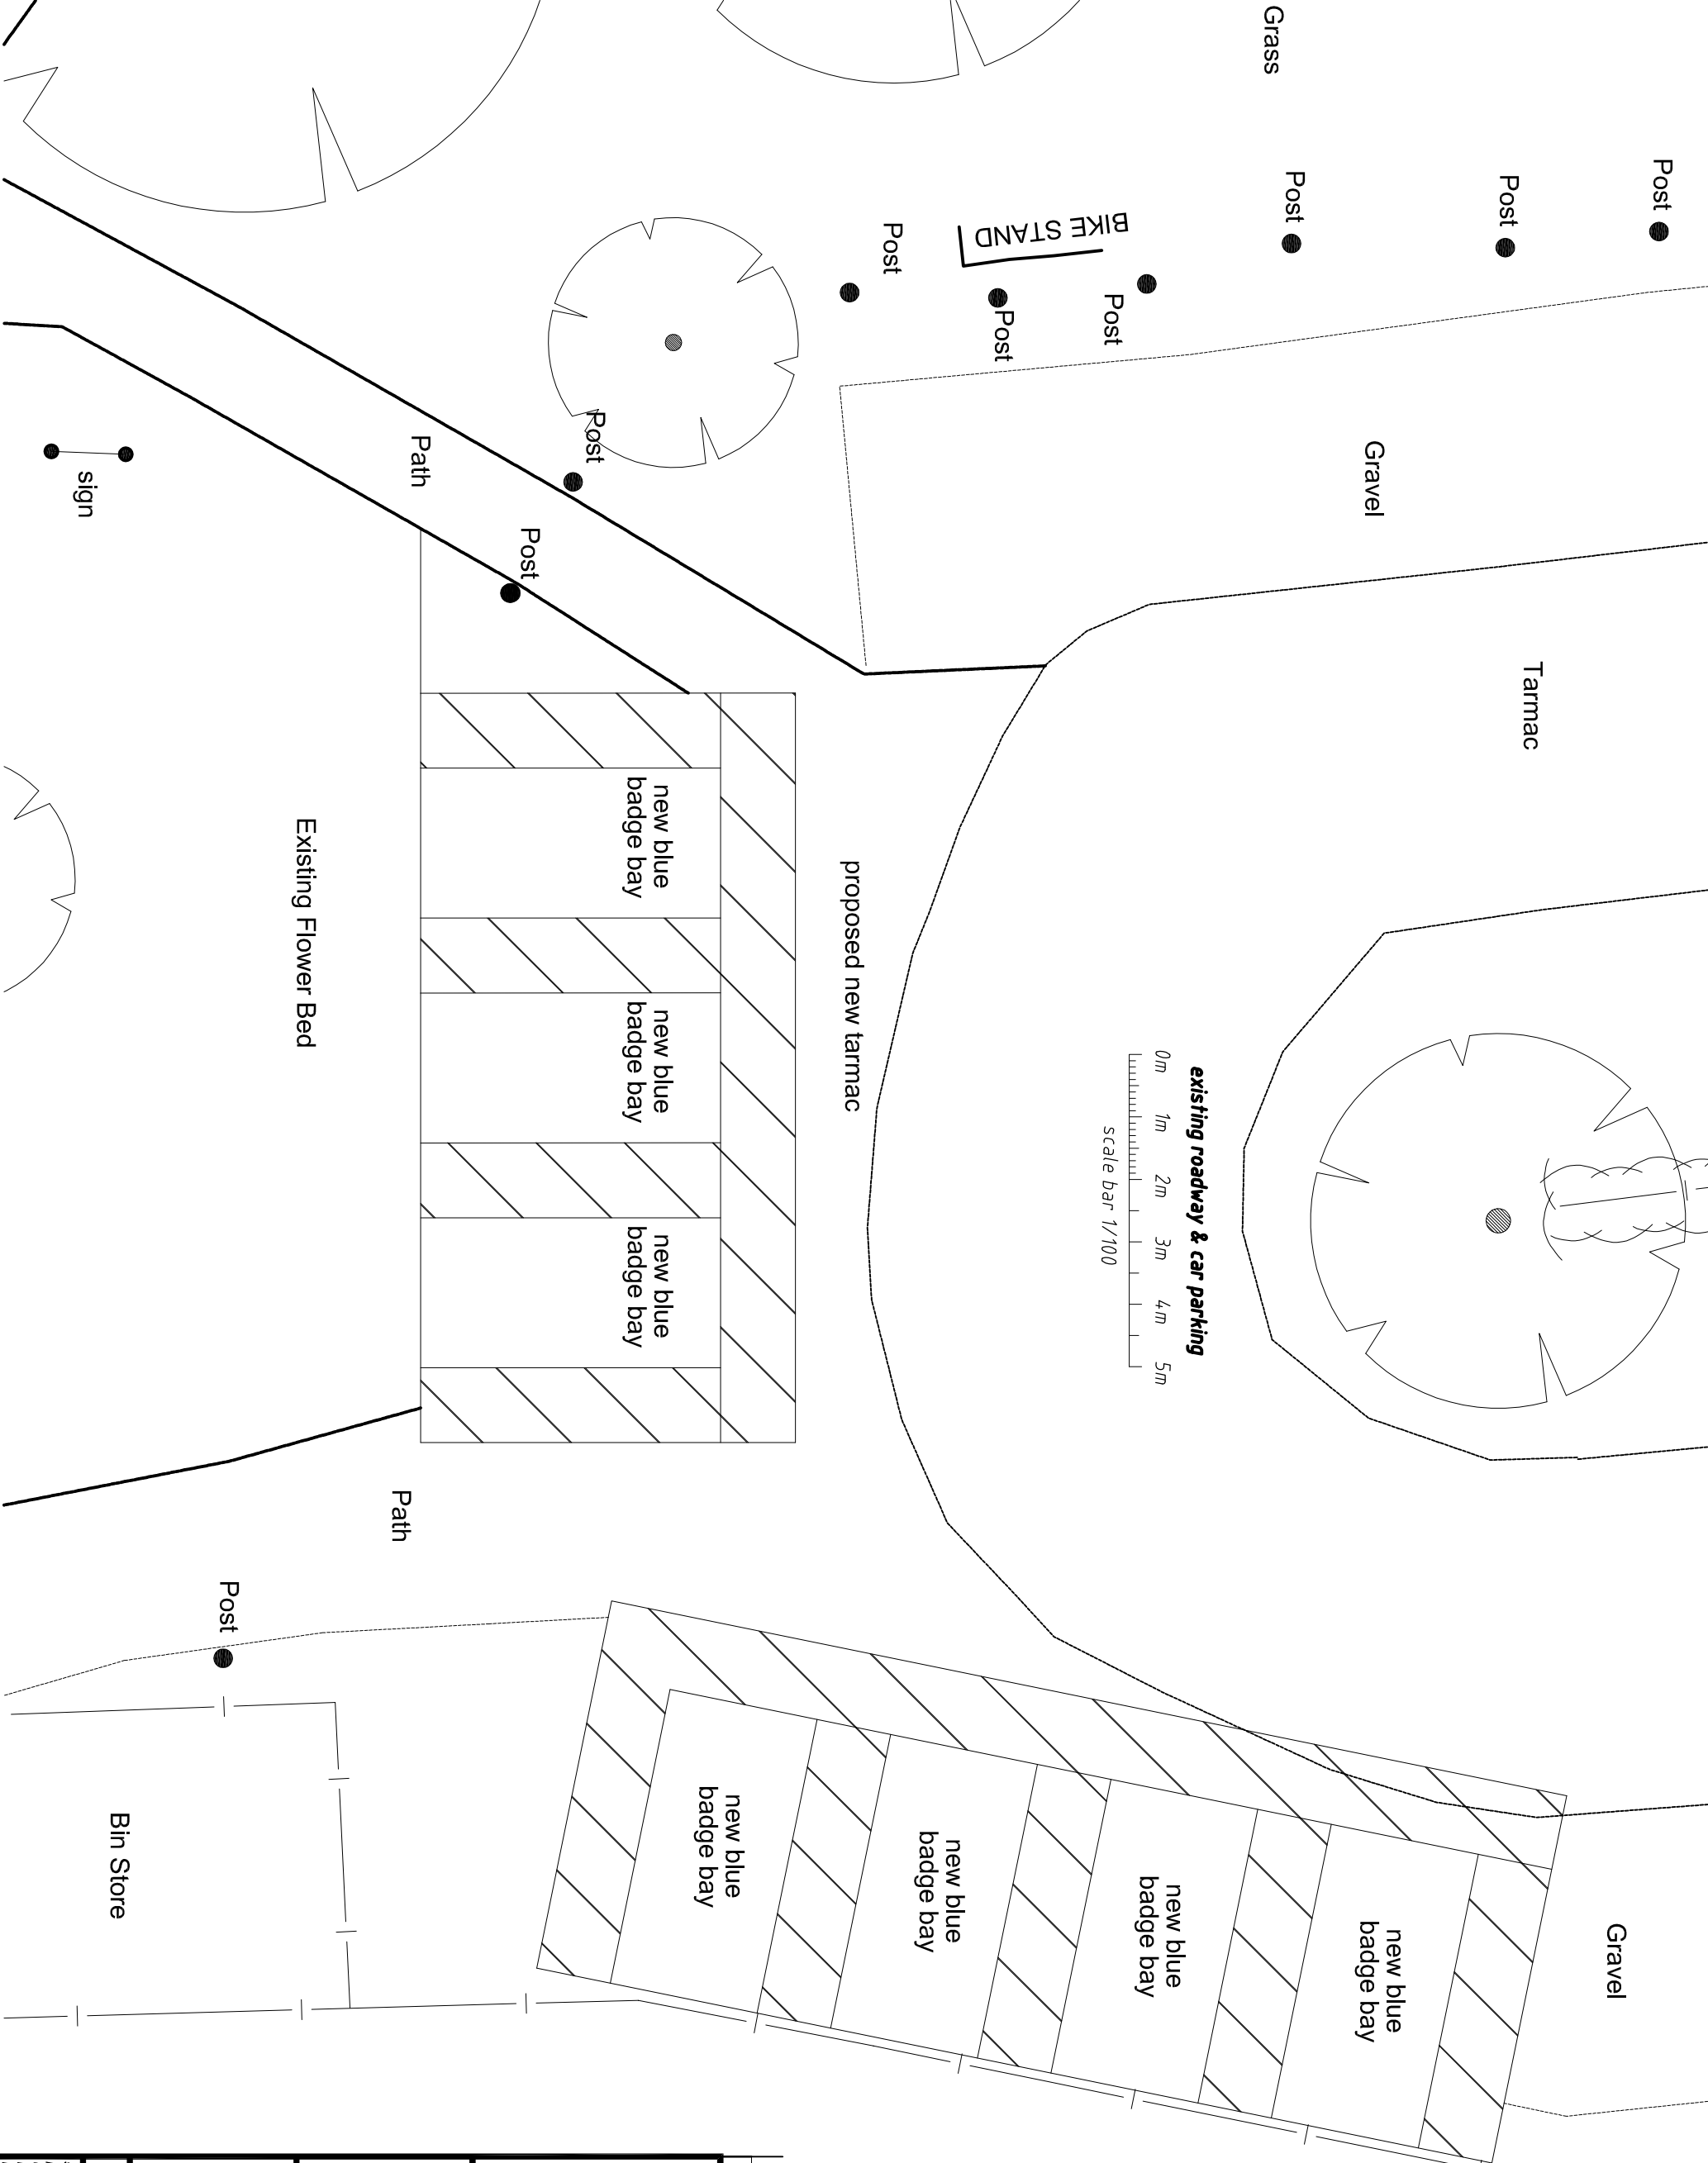

Rev	Amendment	Date	Drawn

BAIRD DESIGN Old Minster Cottage, Littleworth Lane Partridge Green, West Sussex, RH138JX Tel: 01403 711430 Mob: 07711 230102 E: paul@bairddesign.co.uk www.bairddesign.co.uk	RICS
--	-------------

CLIENT National Trust 1 The Courtyard Wisley GU23 6QL

DRAWING TITLE Nymans Blue Badge Parking Proposed Parking Additional Blue Badge Bays

Drawing No. 24-04-103

SCALES plans & section 1/100@A3 elevations 1/10 block plan 1/1 location plan 1/1	DRAWN BY PAB DATE FEB25 O BAIRDDSIGN
--	--