


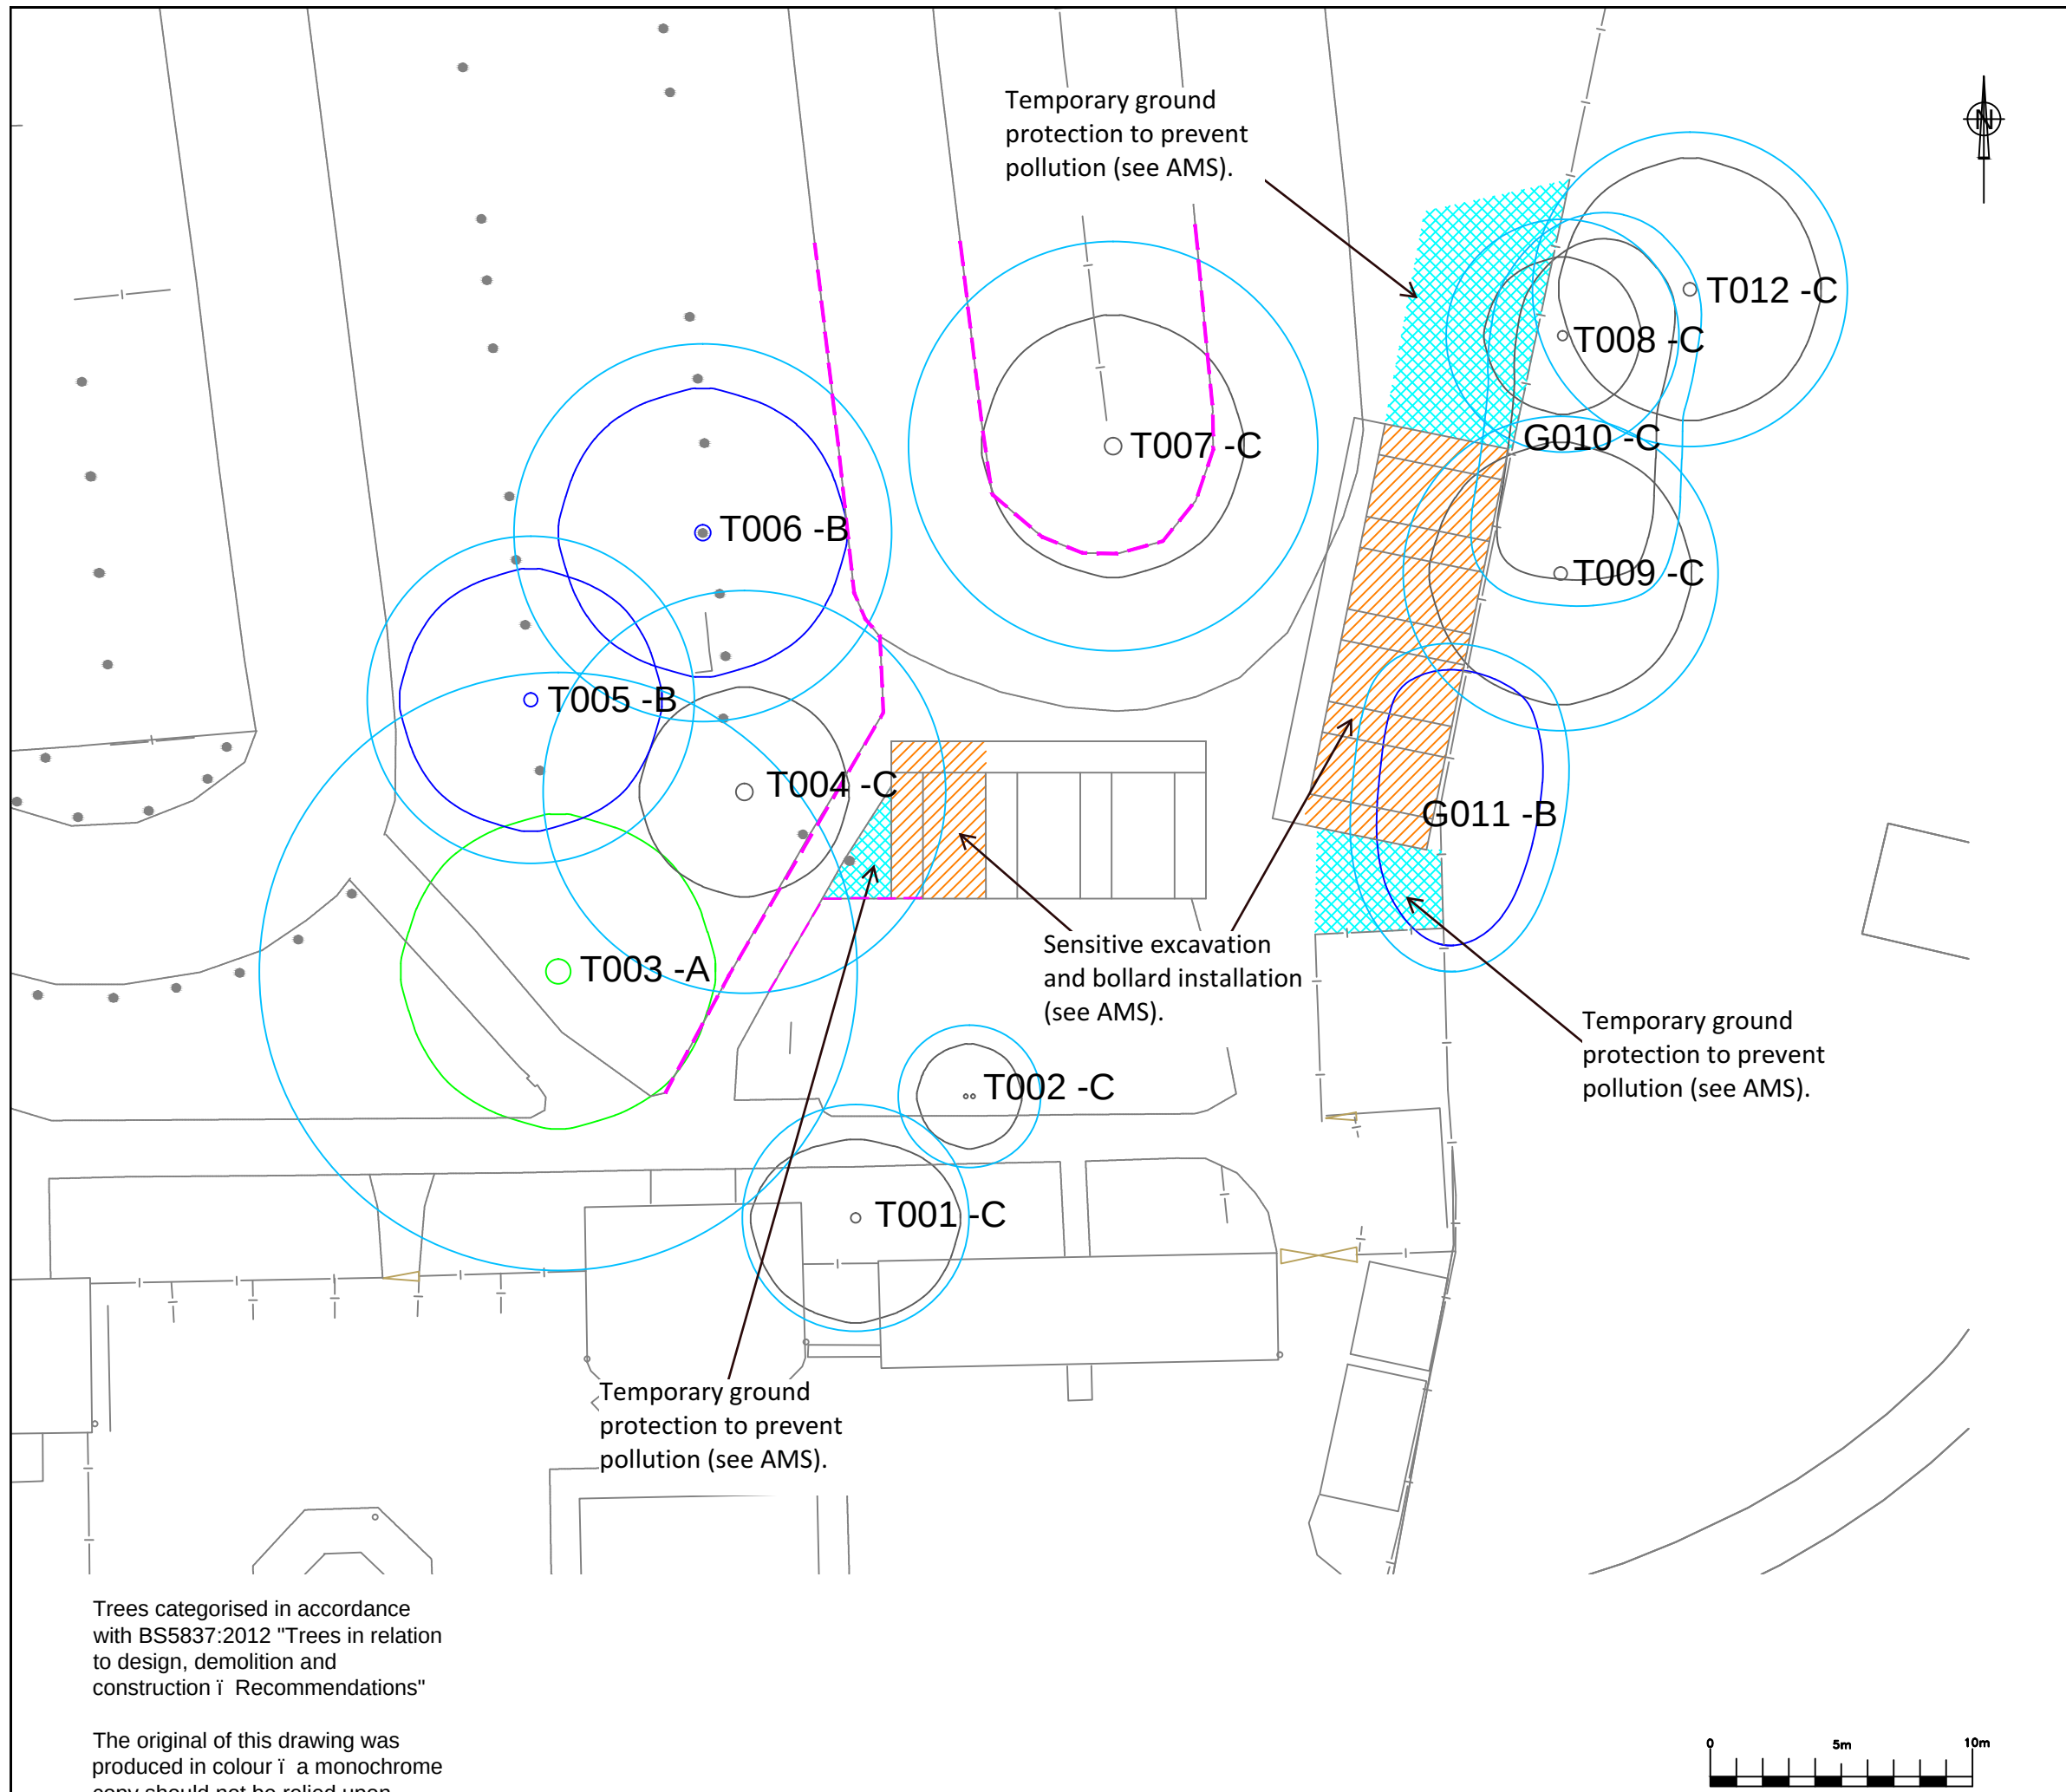

REV	DATE	DESCRIPTION
LEGEND		
	Category U	
	Category A	Trees of high quality
	Category B	Trees of moderate quality
	Category C	Trees of low quality
	RPA using formula in accordance with BS5837:2012	
	Location of Protective Fencing	
	Temporary ground protection	
	Sensitive construction	
LOCATIONS ARE APPROXIMATE.		
SITE Nymans, Handcross, Haywards Heath RH17 6EB		
TITLE Tree Constraints		
REFERENCE 250905-1.0-NTN-TPP		
CLIENT The National Trust - Nymans		
DATE 08/09/25	SCALE 1:250 @ A3	
Holt Arboriculture TREE CONSULTANCY		
info@holtarb.co.uk 01252 280256 www.holtarb.co.uk		