


SCALE 1:1250 © A4

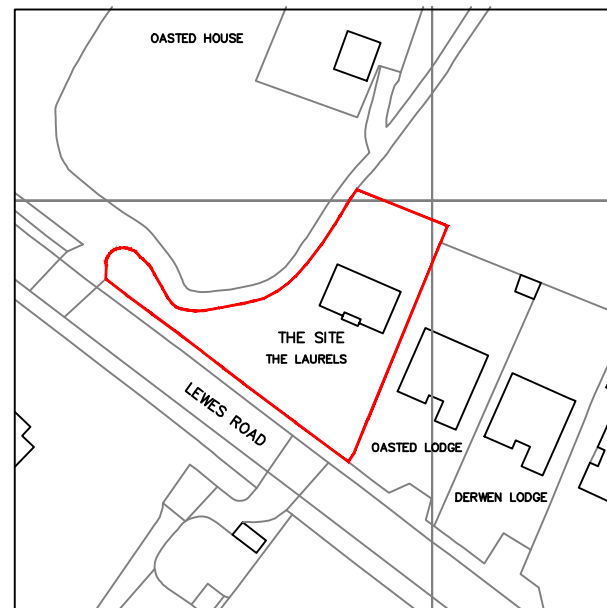

FOR MR T. WATTS		
SITE THE LAURELS, LEWES ROAD, EAST GRINSTEAD, WEST SUSSEX. RH19 3UD		
TITLE PROPOSED GARAGE LOCATION PLAN		
SCALE 1:1250 © A4	DRAWN AH 08/25	DRAWING NO. 01L REV