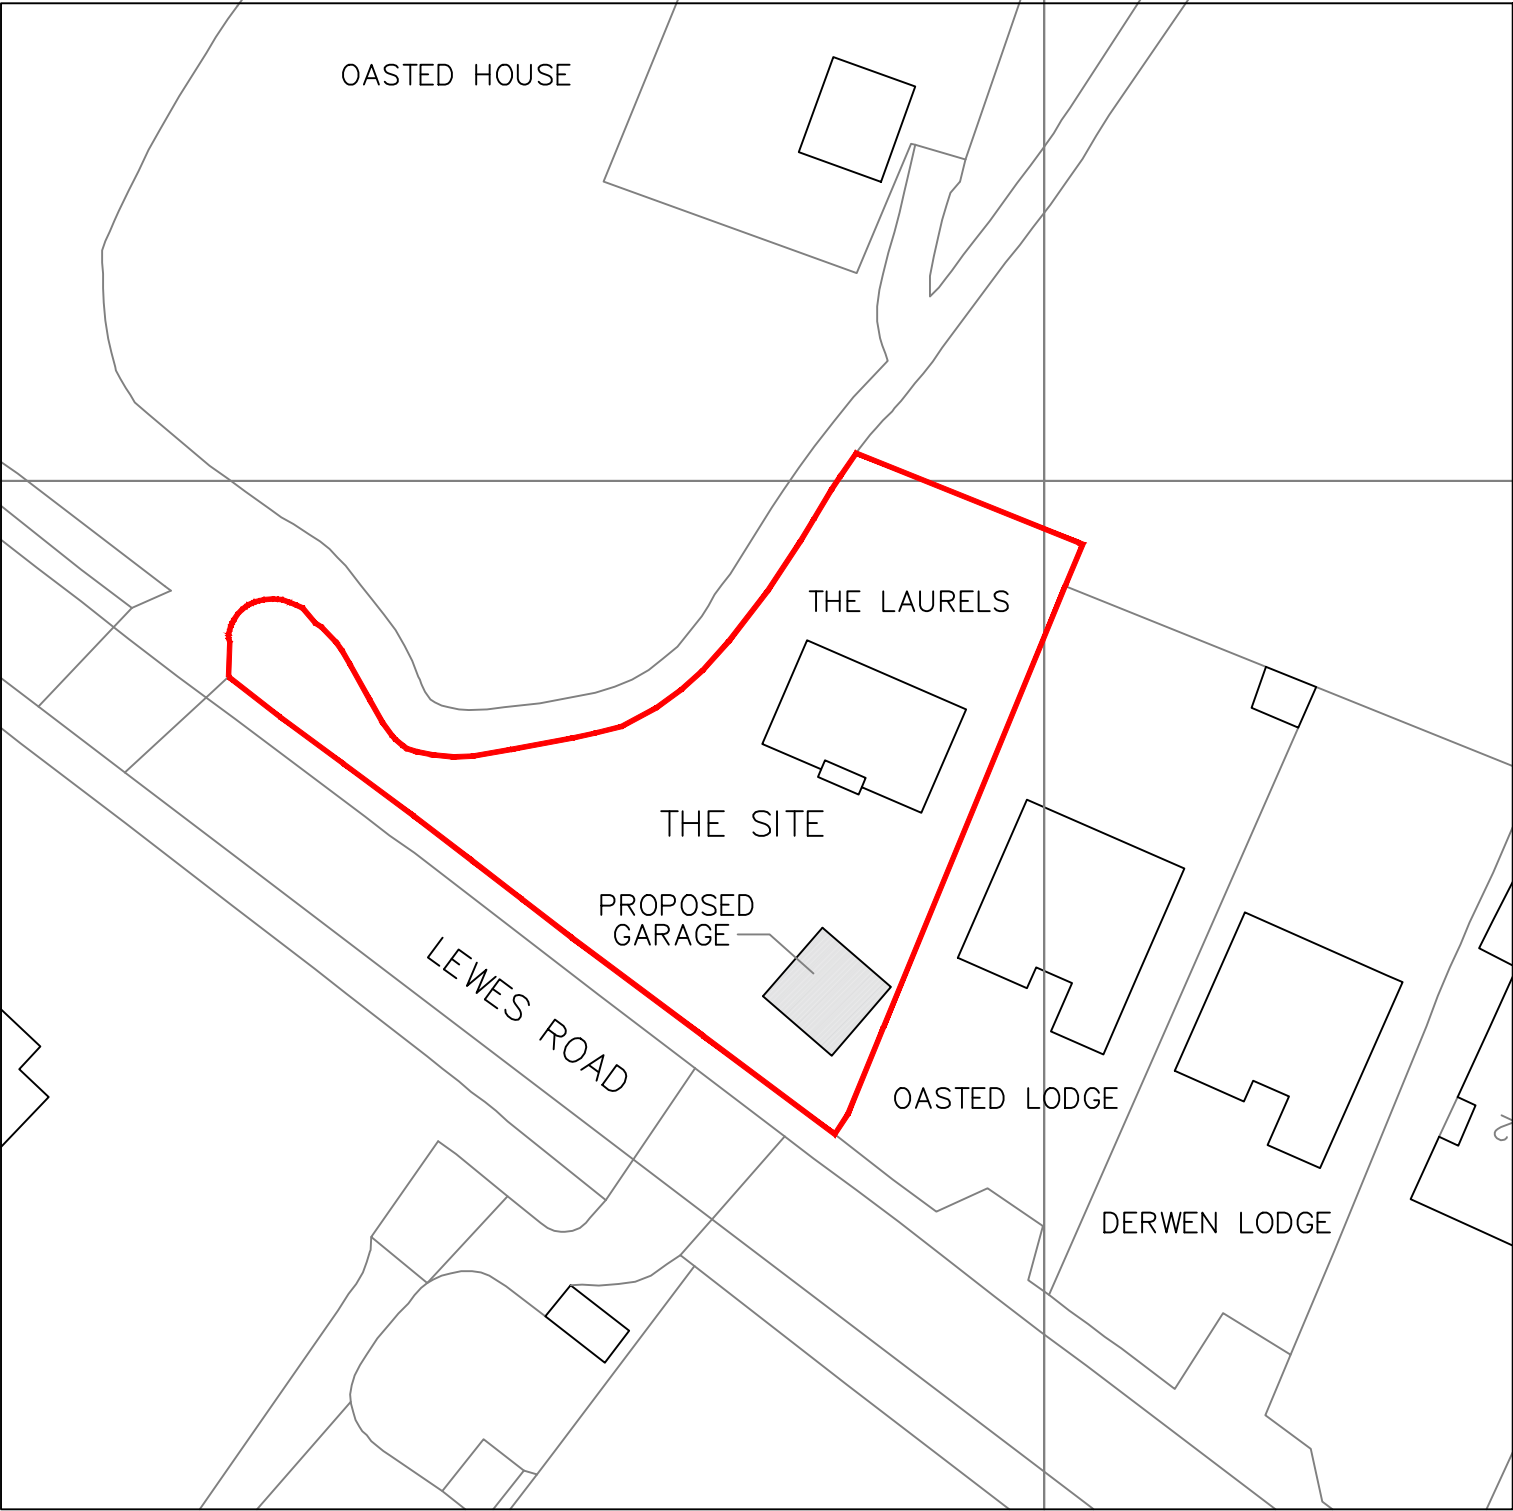


SCALE 1:500 © A3

FOR MR T. WATTS		
SITE THE LAURELS, LEWES ROAD, EAST GRINSTEAD, WEST SUSSEX. RH19 3UD		
TITLE PROPOSED GARAGE BLOCK PLAN		
SCALE 1: 500 © A3	DRAWN AH 08/25	DRAWING NO. 01B REV.