

Suite 114
26 The Hornet
Chichester
West Sussex
PO19 7BB

tel: 01243 201 102
email: enquiries@manorwood.co.uk
web: www.manorwood.co.uk

Address

The Old Station (Rowfant Station), Crawley Down, Crawley RH10 4NE

Drawing No. 2304RO_R2_C.22

Scale @ A3 n/a

Job No. 2304RO_R2

Drawn By SGL

Checked By BK

Drawn On 07.05.2025


Issued On 07.05.2025

Drawing Material Schedule

Status Planning

Revision

00 07.05.2025

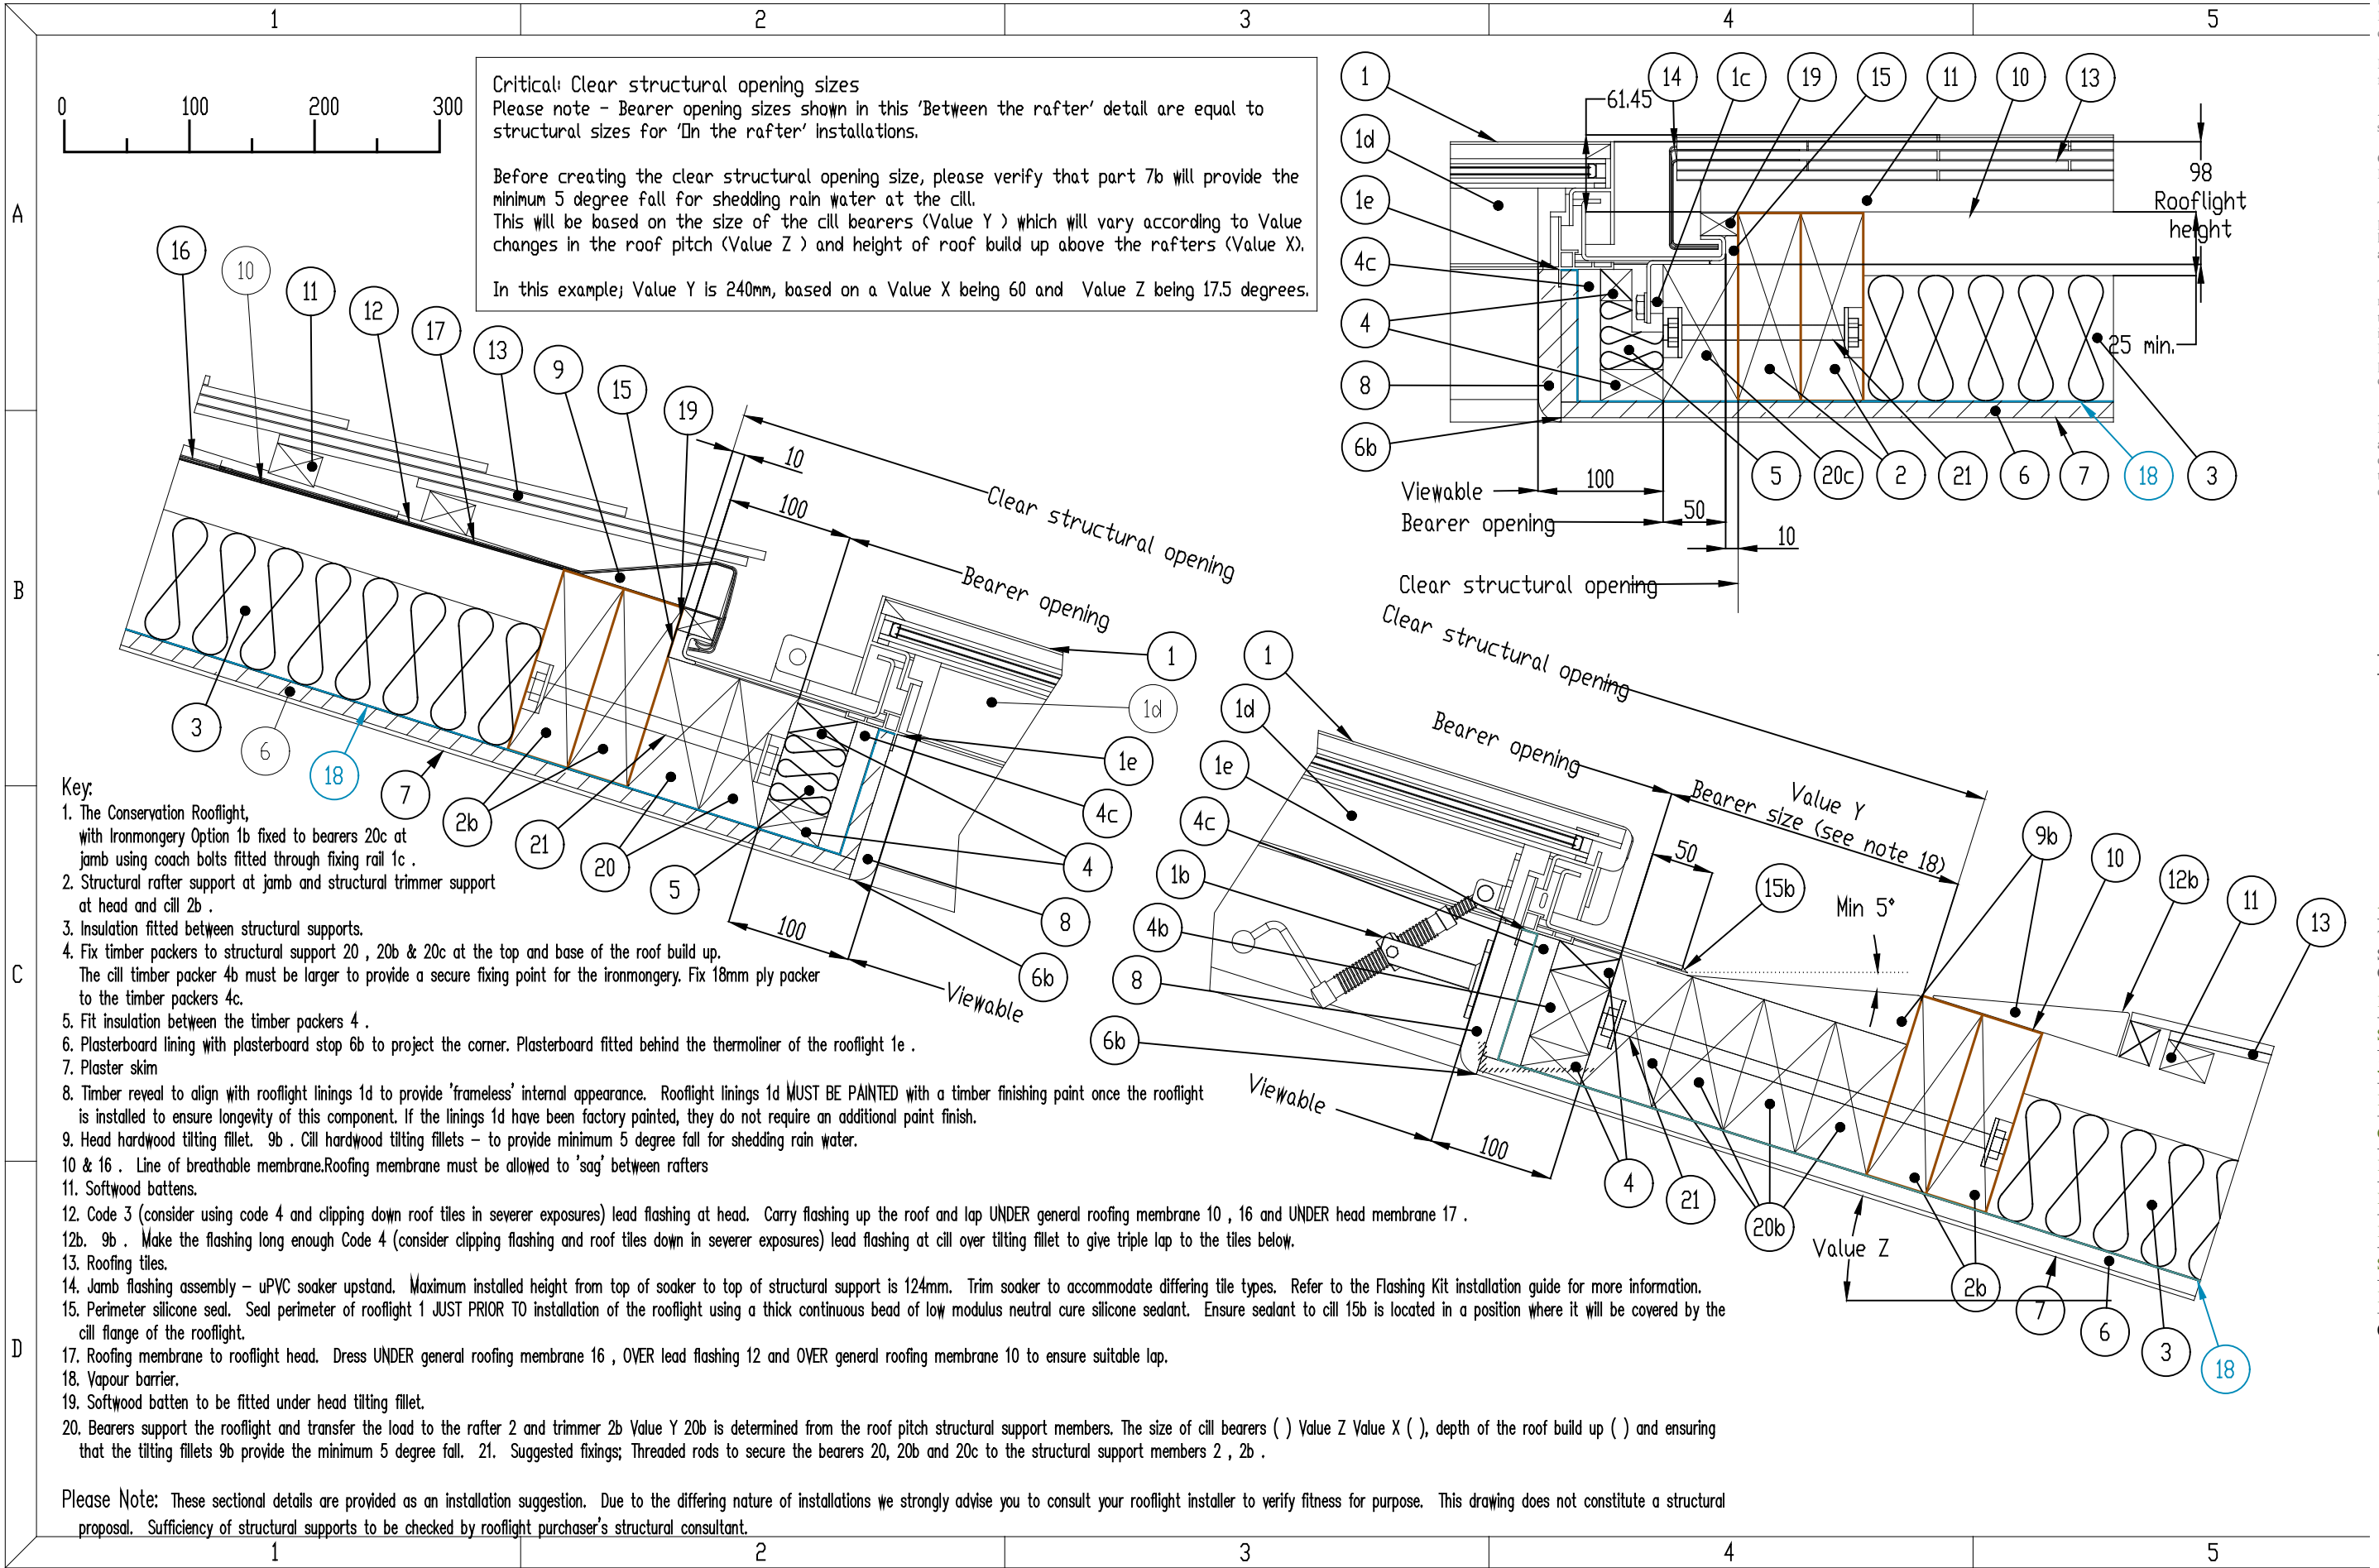

Please Note: These sectional details are provided as an installation suggestion. Due to the differing nature of installations we strongly advise you to consult your rooflight installer to verify fitness for purpose. This drawing does not constitute a structural proposal. Sufficiency of structural supports to be checked by rooflight purchaser's structural consultant.

TITLE:
THE ORIGINAL CONSERVATION ROOFLIGHT

> A ROOF WINDOW RANGE SUITABLE FOR PITCHED ROOFS BETWEEN 17.5 AND 65 DEGREES

COLD ROOF | SLATE | LEAD SOAKERS 'FLUSH SLATE' INSTALLATION
DETAIL

DWG NUMBER: CR_CRSF_LS_C

SHEET NUMBER: 1 OF 1

SCALE 1:5 AT A3

DATE: 19/07/2023

This is a suggested installation detail which may not be exactly applicable to all situations and constructions. It is not a detailed or constructional proposal. Installers and designers are advised to check their own details for compliance with all currently applicable Local Authority by-laws, Acts of Parliament and British / ISO standards.

REVISION:

C

THE
ROOFLIGHT CO.
COTSWOLDS

w: www.therooflightco.com

The Rooflight Co is a trading name of The Metal Window Company Limited - Company No. 2881879. All information contained within this drawing is copyright (C) and design right of The Metal Window Company Limited. The intellectual property rights of the products detailed within this drawing and embedded 3D models are owned by The Metal Window Company Limited.

t:01993 833 108

e: hello@therooflightco.com

