


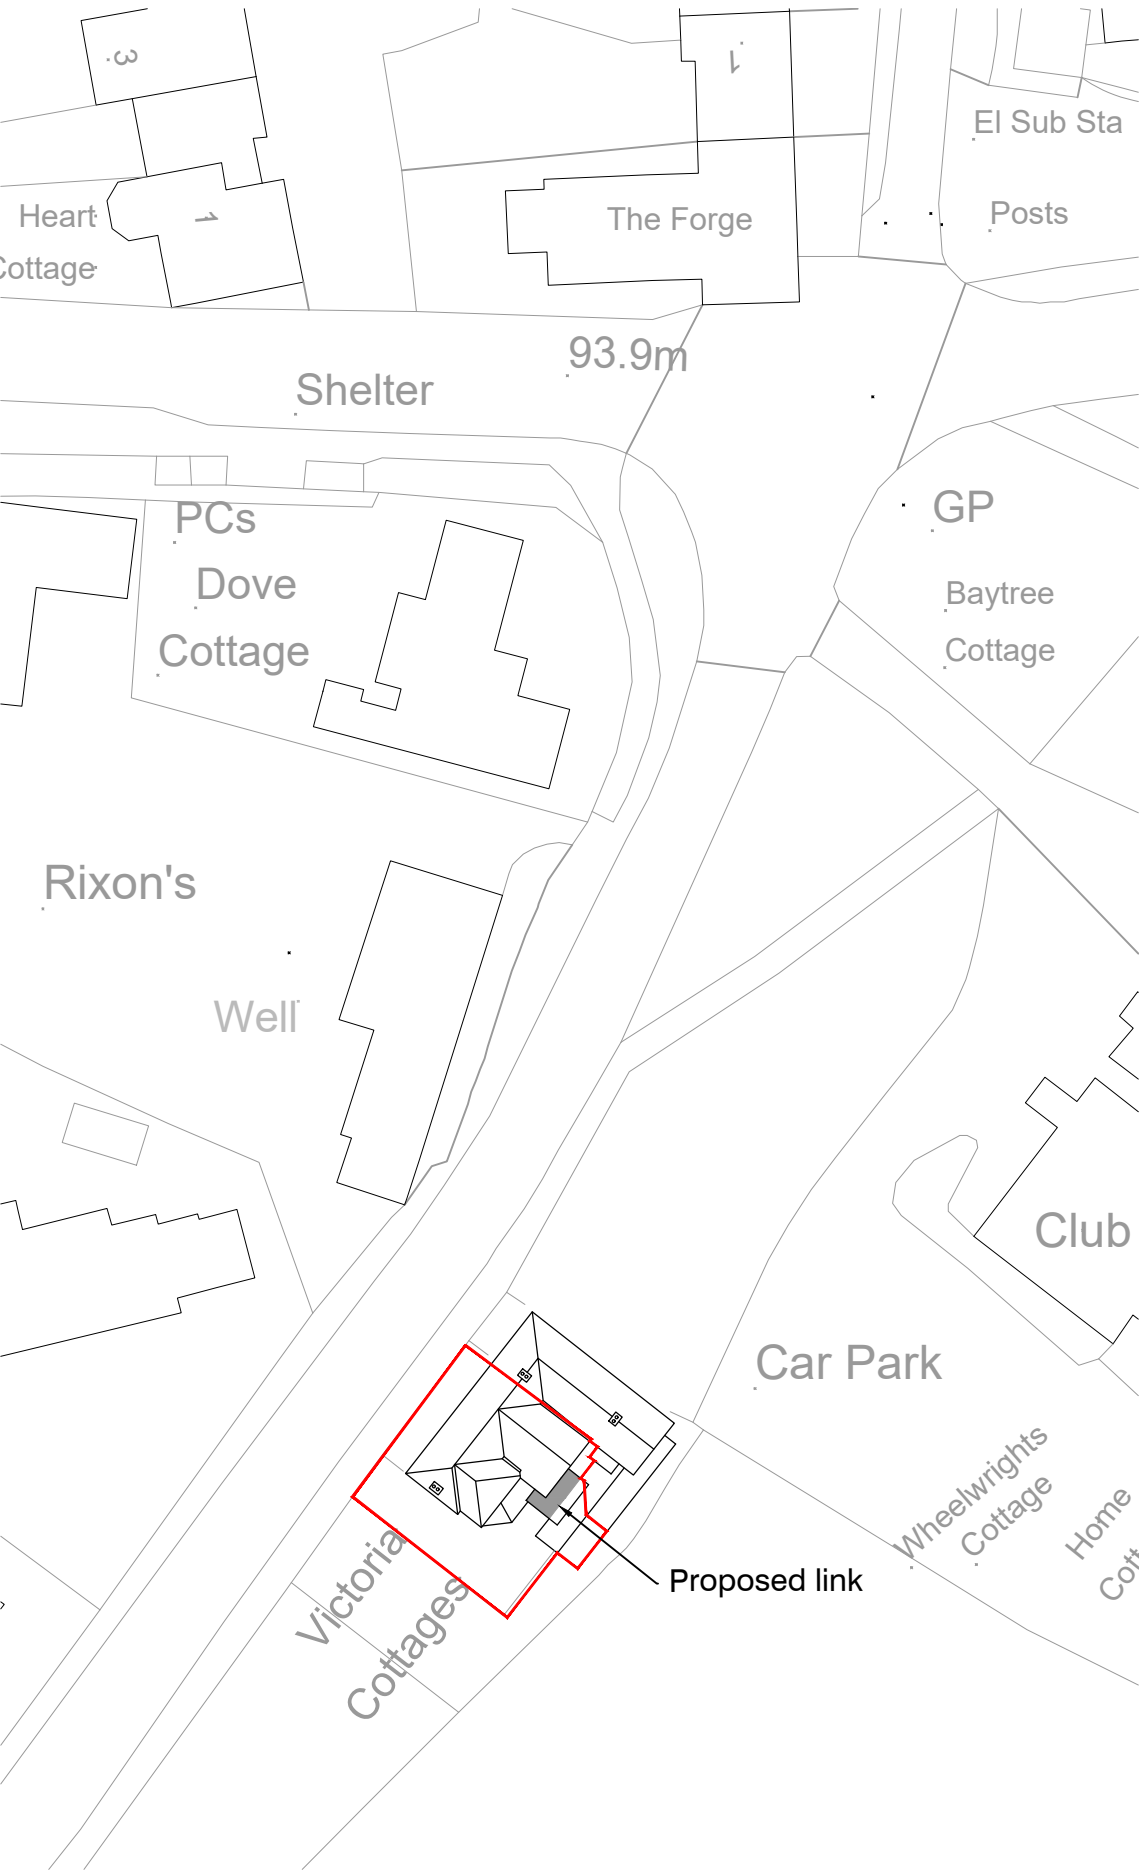

Location Plan



Block Plan

- ☐ SURVEY
- ☐ FEASIBILITY
- ☒ PLANNING
- ☐ BUILDING REGULATIONS
- ☐ CONSTRUCTION

Notes

Do not scale, use figured dimensions only.

All dimensions to be verified on site prior to the commencement of any work or the production of any shop drawing. All discrepancies to be reported to the Architect.

This drawing is to be read in conjunction with all related Architect's and Engineer's drawings and any other relevant information. It is the contractors responsibility to ensure that all works are in compliance with Building Regulations.

This drawing is copyright of David Jenkins Design.

Date	Revision
L	
K	
J	
I	
H	
G	
F	
E	
D	26/02/2026 Flat Roof Update
C	17/02/2026 Pitched Roof Link Rooflight Removed
B	27/01/2026 Flat Roof Link Option 2
A	27/01/2026 Pitched Roof Link Option 1

Client Mr P & Mrs M Whatling

Project 2 Victoria Cottages, Lewes Rd
Horsted Keynes
RH17 7DP

Title LOCATION AND BLOCK PLAN
AS PROPOSED

Date	Scales	Dwg. No.	Rev.
01/26	1:500 @ A3 1:1250 @ A3	810/01	D

