


Do not scale from this drawing unless for planning application purposes.
All dimensions to be verified on site before commencing work. All errors and omissions to be reported to the architect.

© Sommerer Architecture & Living Limited 2026

General Notes


- Site Boundary
- Water Stream
- Existing
- Proposed

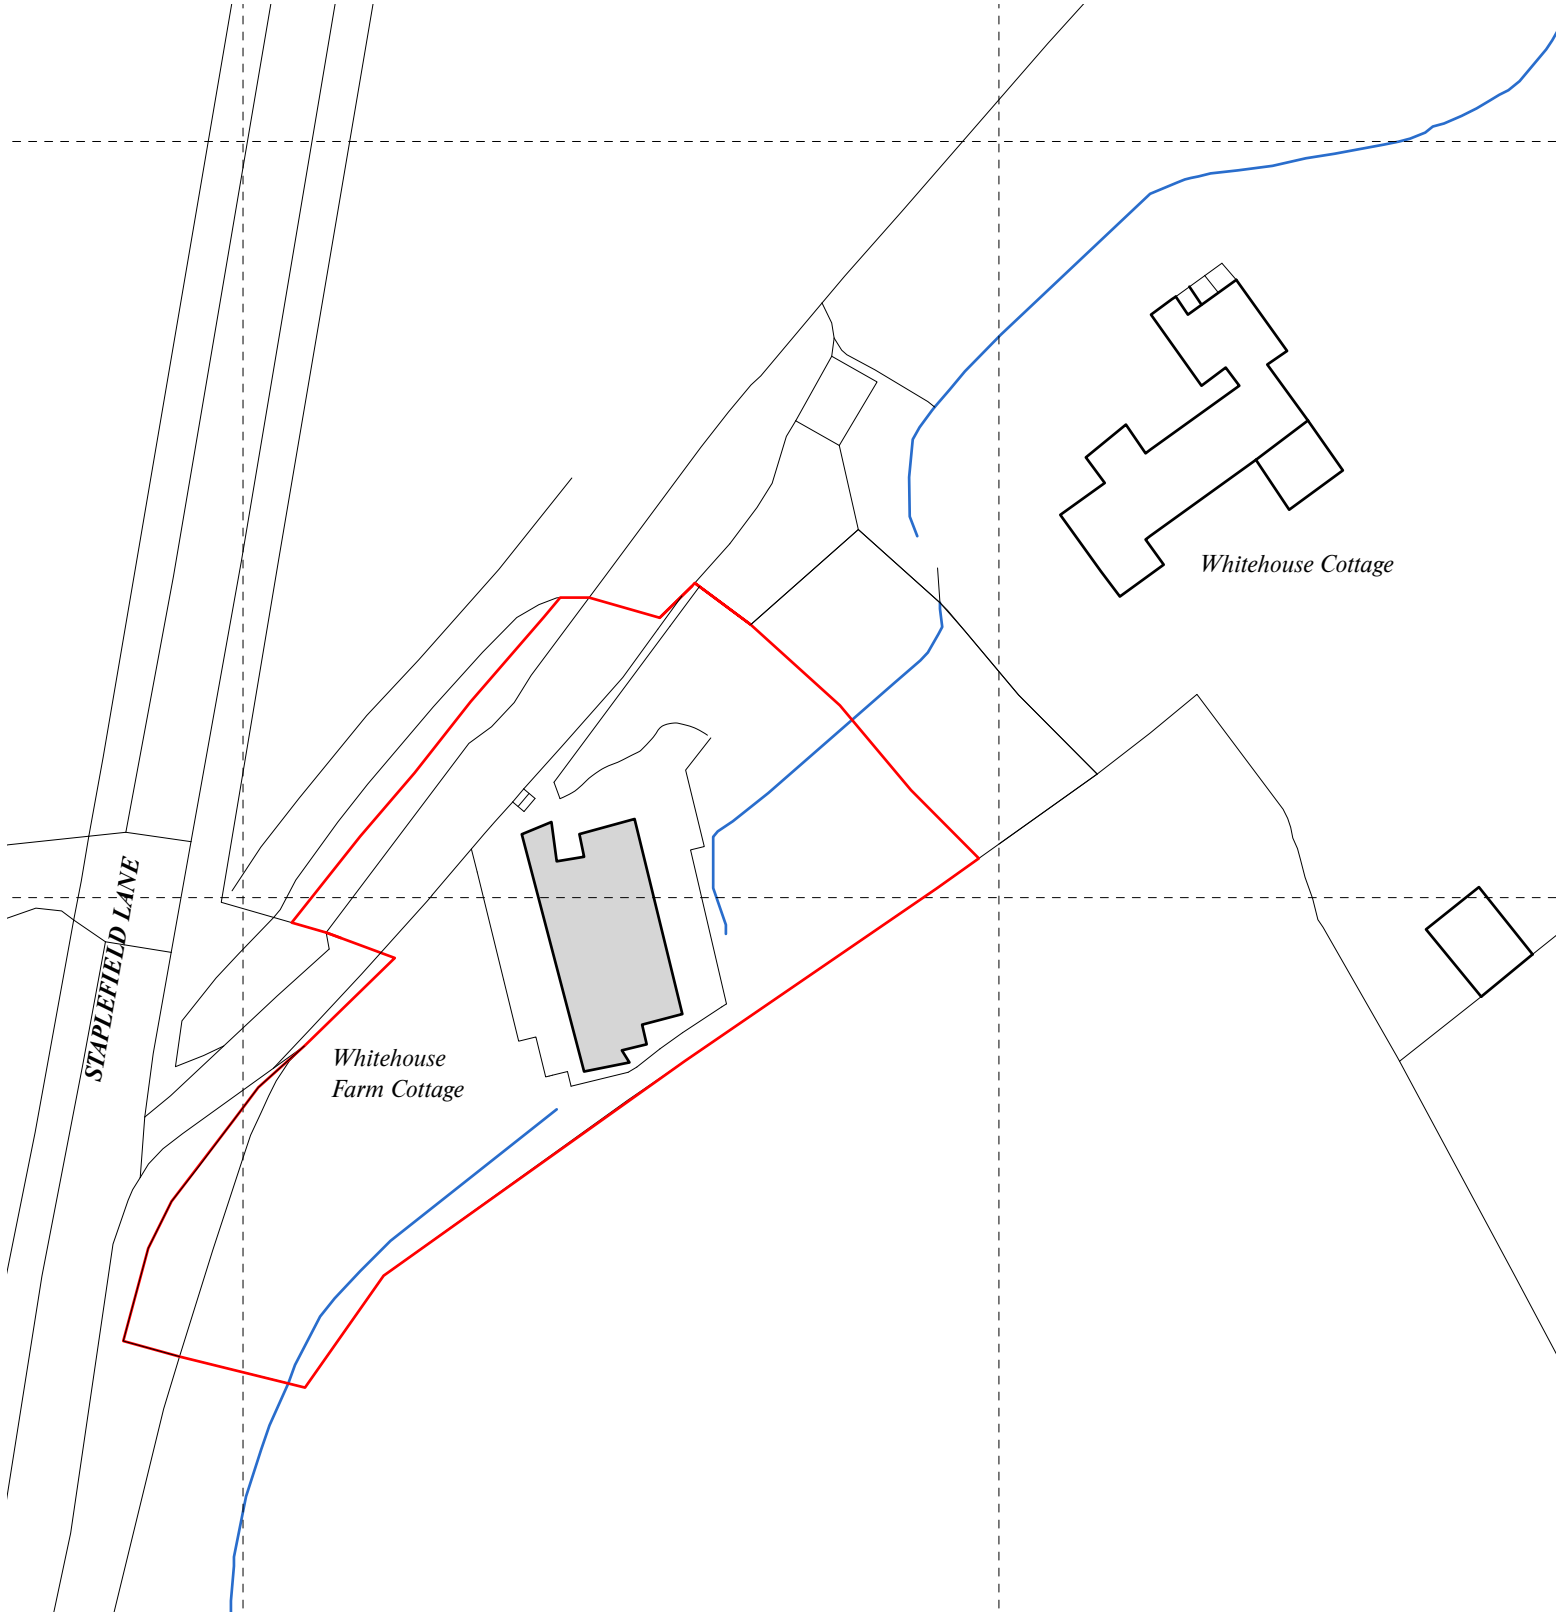

Produced on 09 October 2025 from the Ordnance Survey National Geographic Database and incorporating surveyed revision available at this date.
This map shows the area bounded by 526893 126332,527035 126332,527035 126474,526893 126474,526893 126332
Crown copyright and database rights 2025 OS 100054135. Supplied by copla ltd trading as UKPlanningMaps.com a licensed Ordnance Survey partner (OS 100054135).
Data licence expires 09 October 2026. Unique plan reference: v2g//1323615/1774425

Proposed Block Plan - Scale 1:500@A3

Scale bar

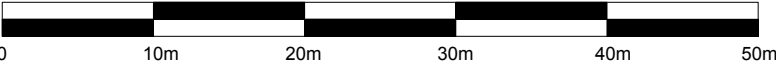

Proposed block plan as existing. No changes

Rev	Date	Description
-	25.02.26	First Issue

Planning

White House Farm Cottage

Staplefield Lane

RH17 6AU

Proposed block plan

Scale: 1:500@A3

Revision: /



Drawing 2403-01-00