

NOTES

Do not scale from this drawing.


Any discrepancies should be reported immediately.

This drawing is copyright. It must not be reproduced or disclosed to third parties without our prior permission.

This drawing is to be read in conjunction with all relevant consultants, specialist manufacturers drawings and specifications.

Any surveyed information incorporated within this drawing cannot be guaranteed as accurate unless confirmed by fixed dimension.

All dimensions are in millimetres unless noted otherwise.

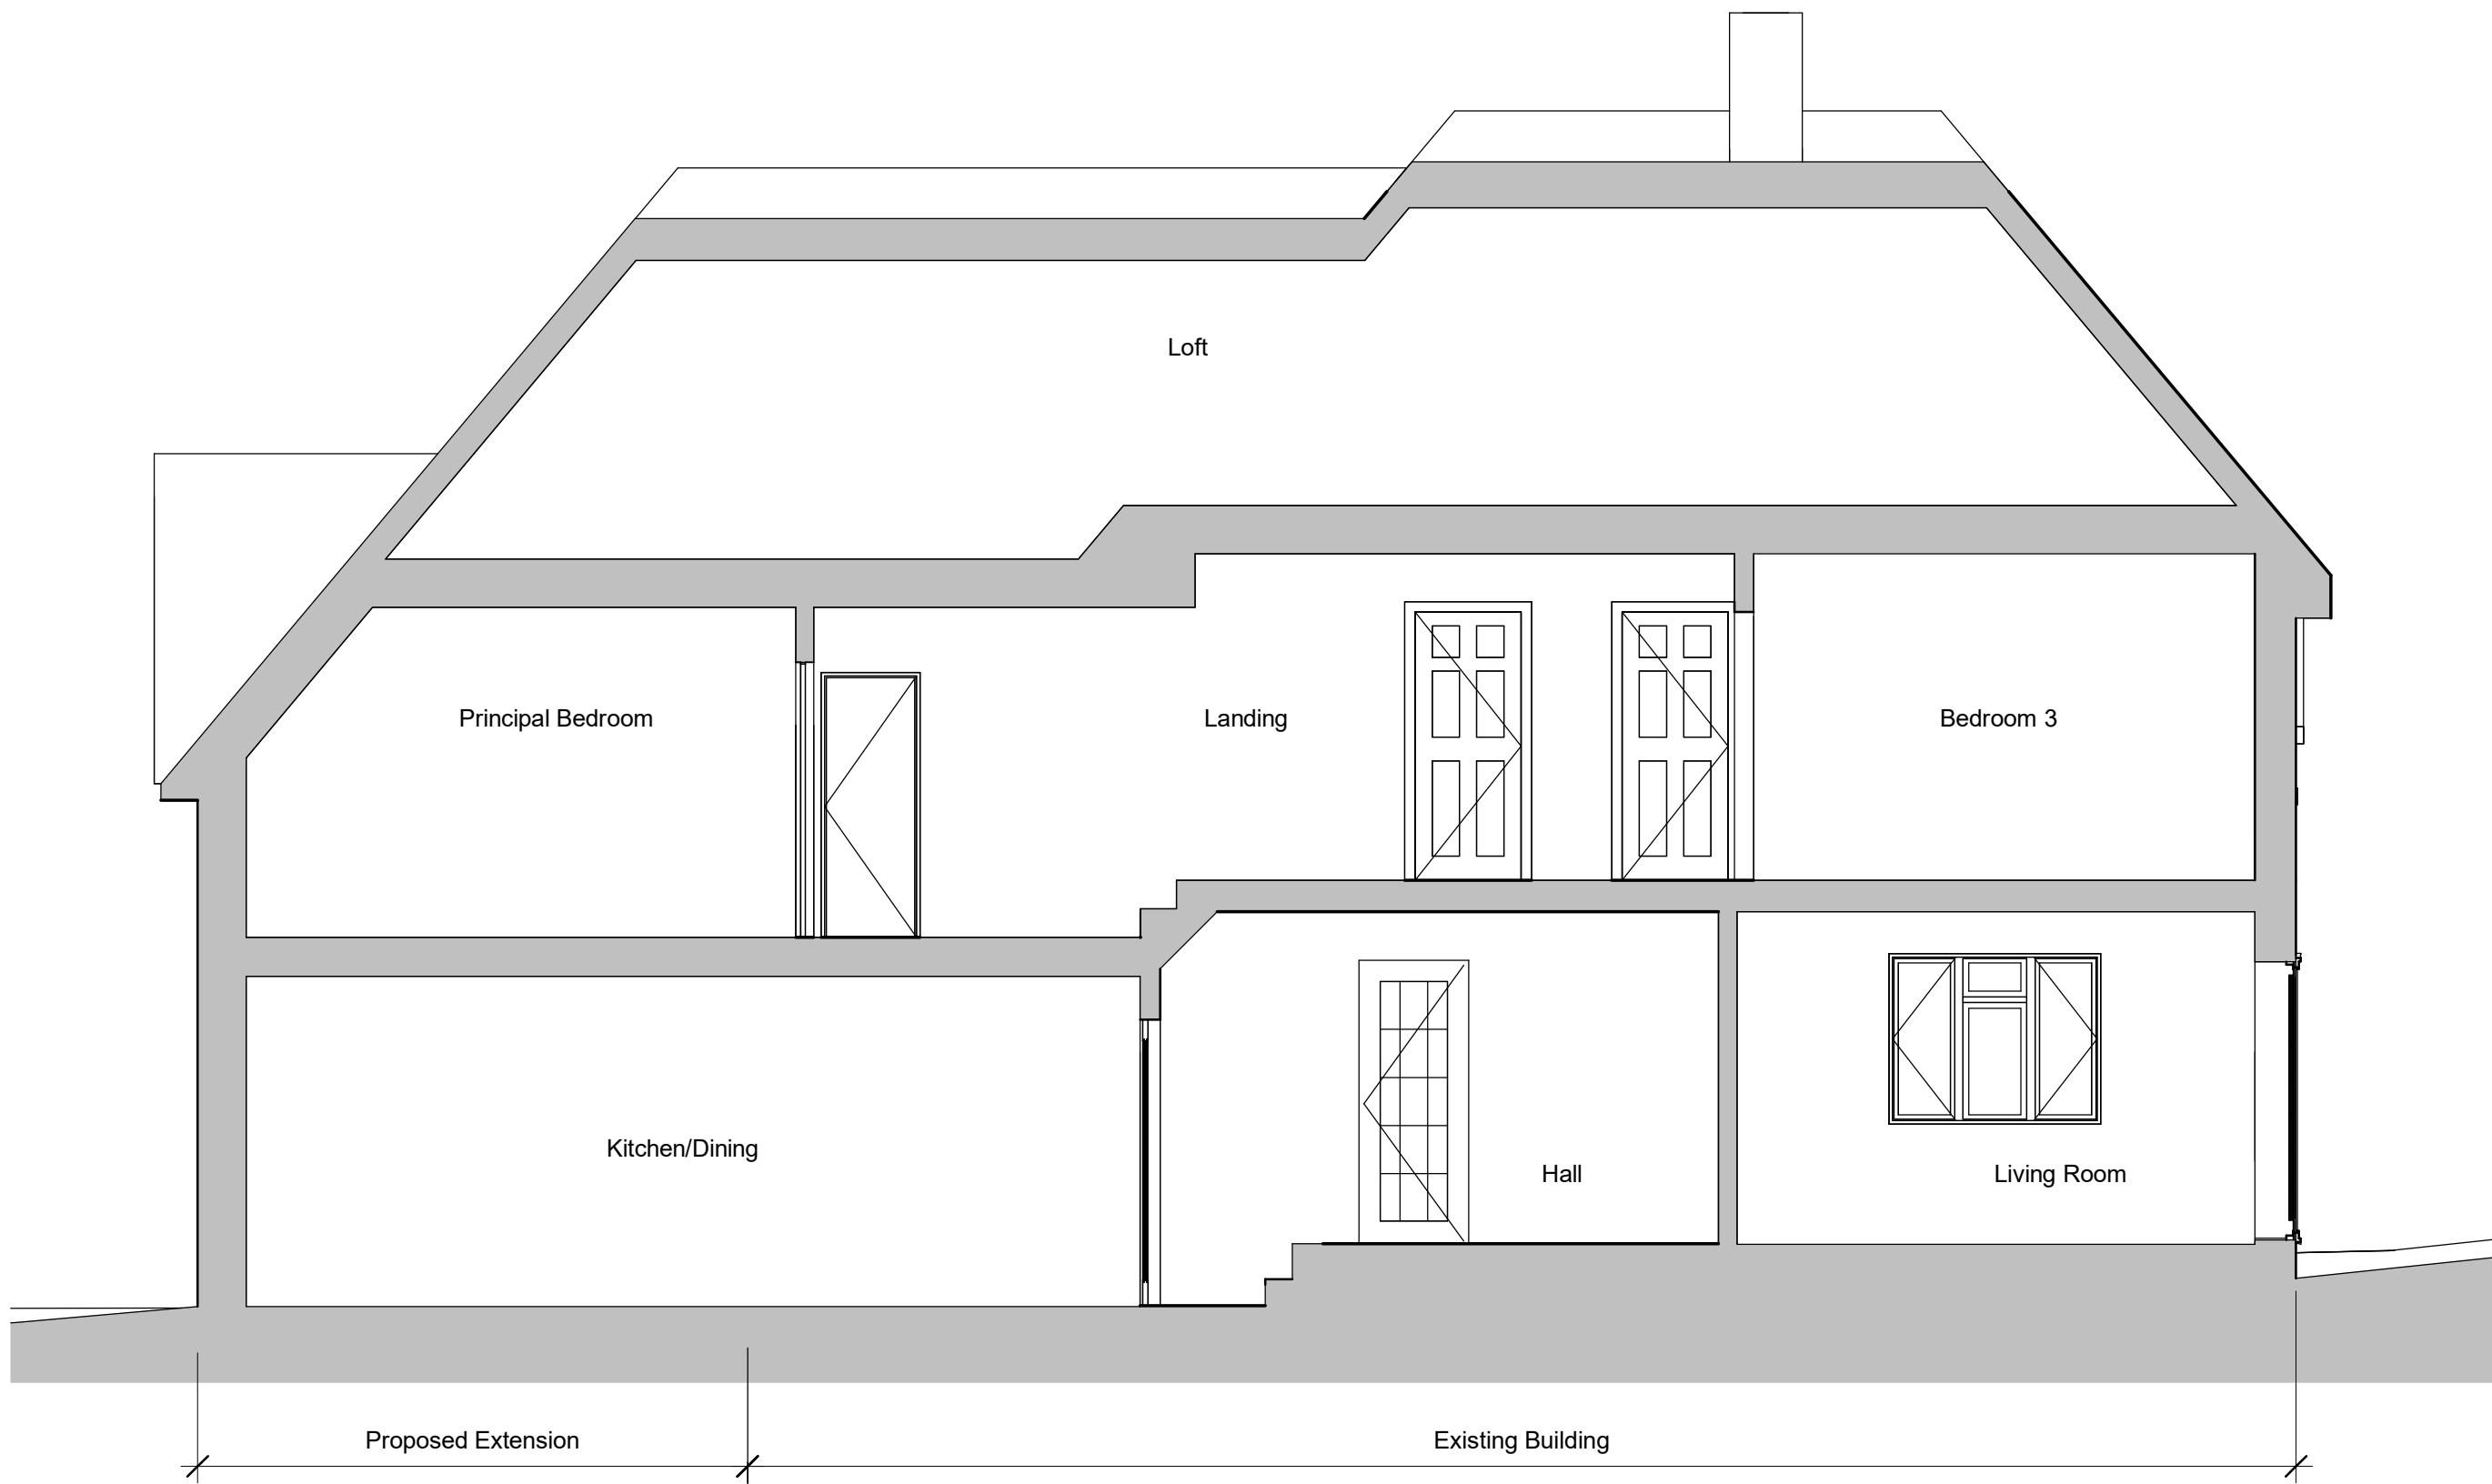


Section 3



Section 4

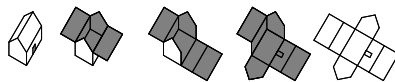

Rev	Date	Author	Revision Description	
 dwelling architecture + design				
studio@dwellingarchitecture.com www.dwellingarchitecture.com			Tel: 01444 831 800	
Drawing Status				
PLANNING				
Client Rebecca Helme				
Project 1 Oak Bank, Lindfield, Haywards Heath, RH16 1RR				
Title Sections as Proposed				
Dwg.		Rev.		
1408 GA 12				
Job No. 1408		Date 18/07/25	Scale 1 : 50	Drawn Checked Checker