


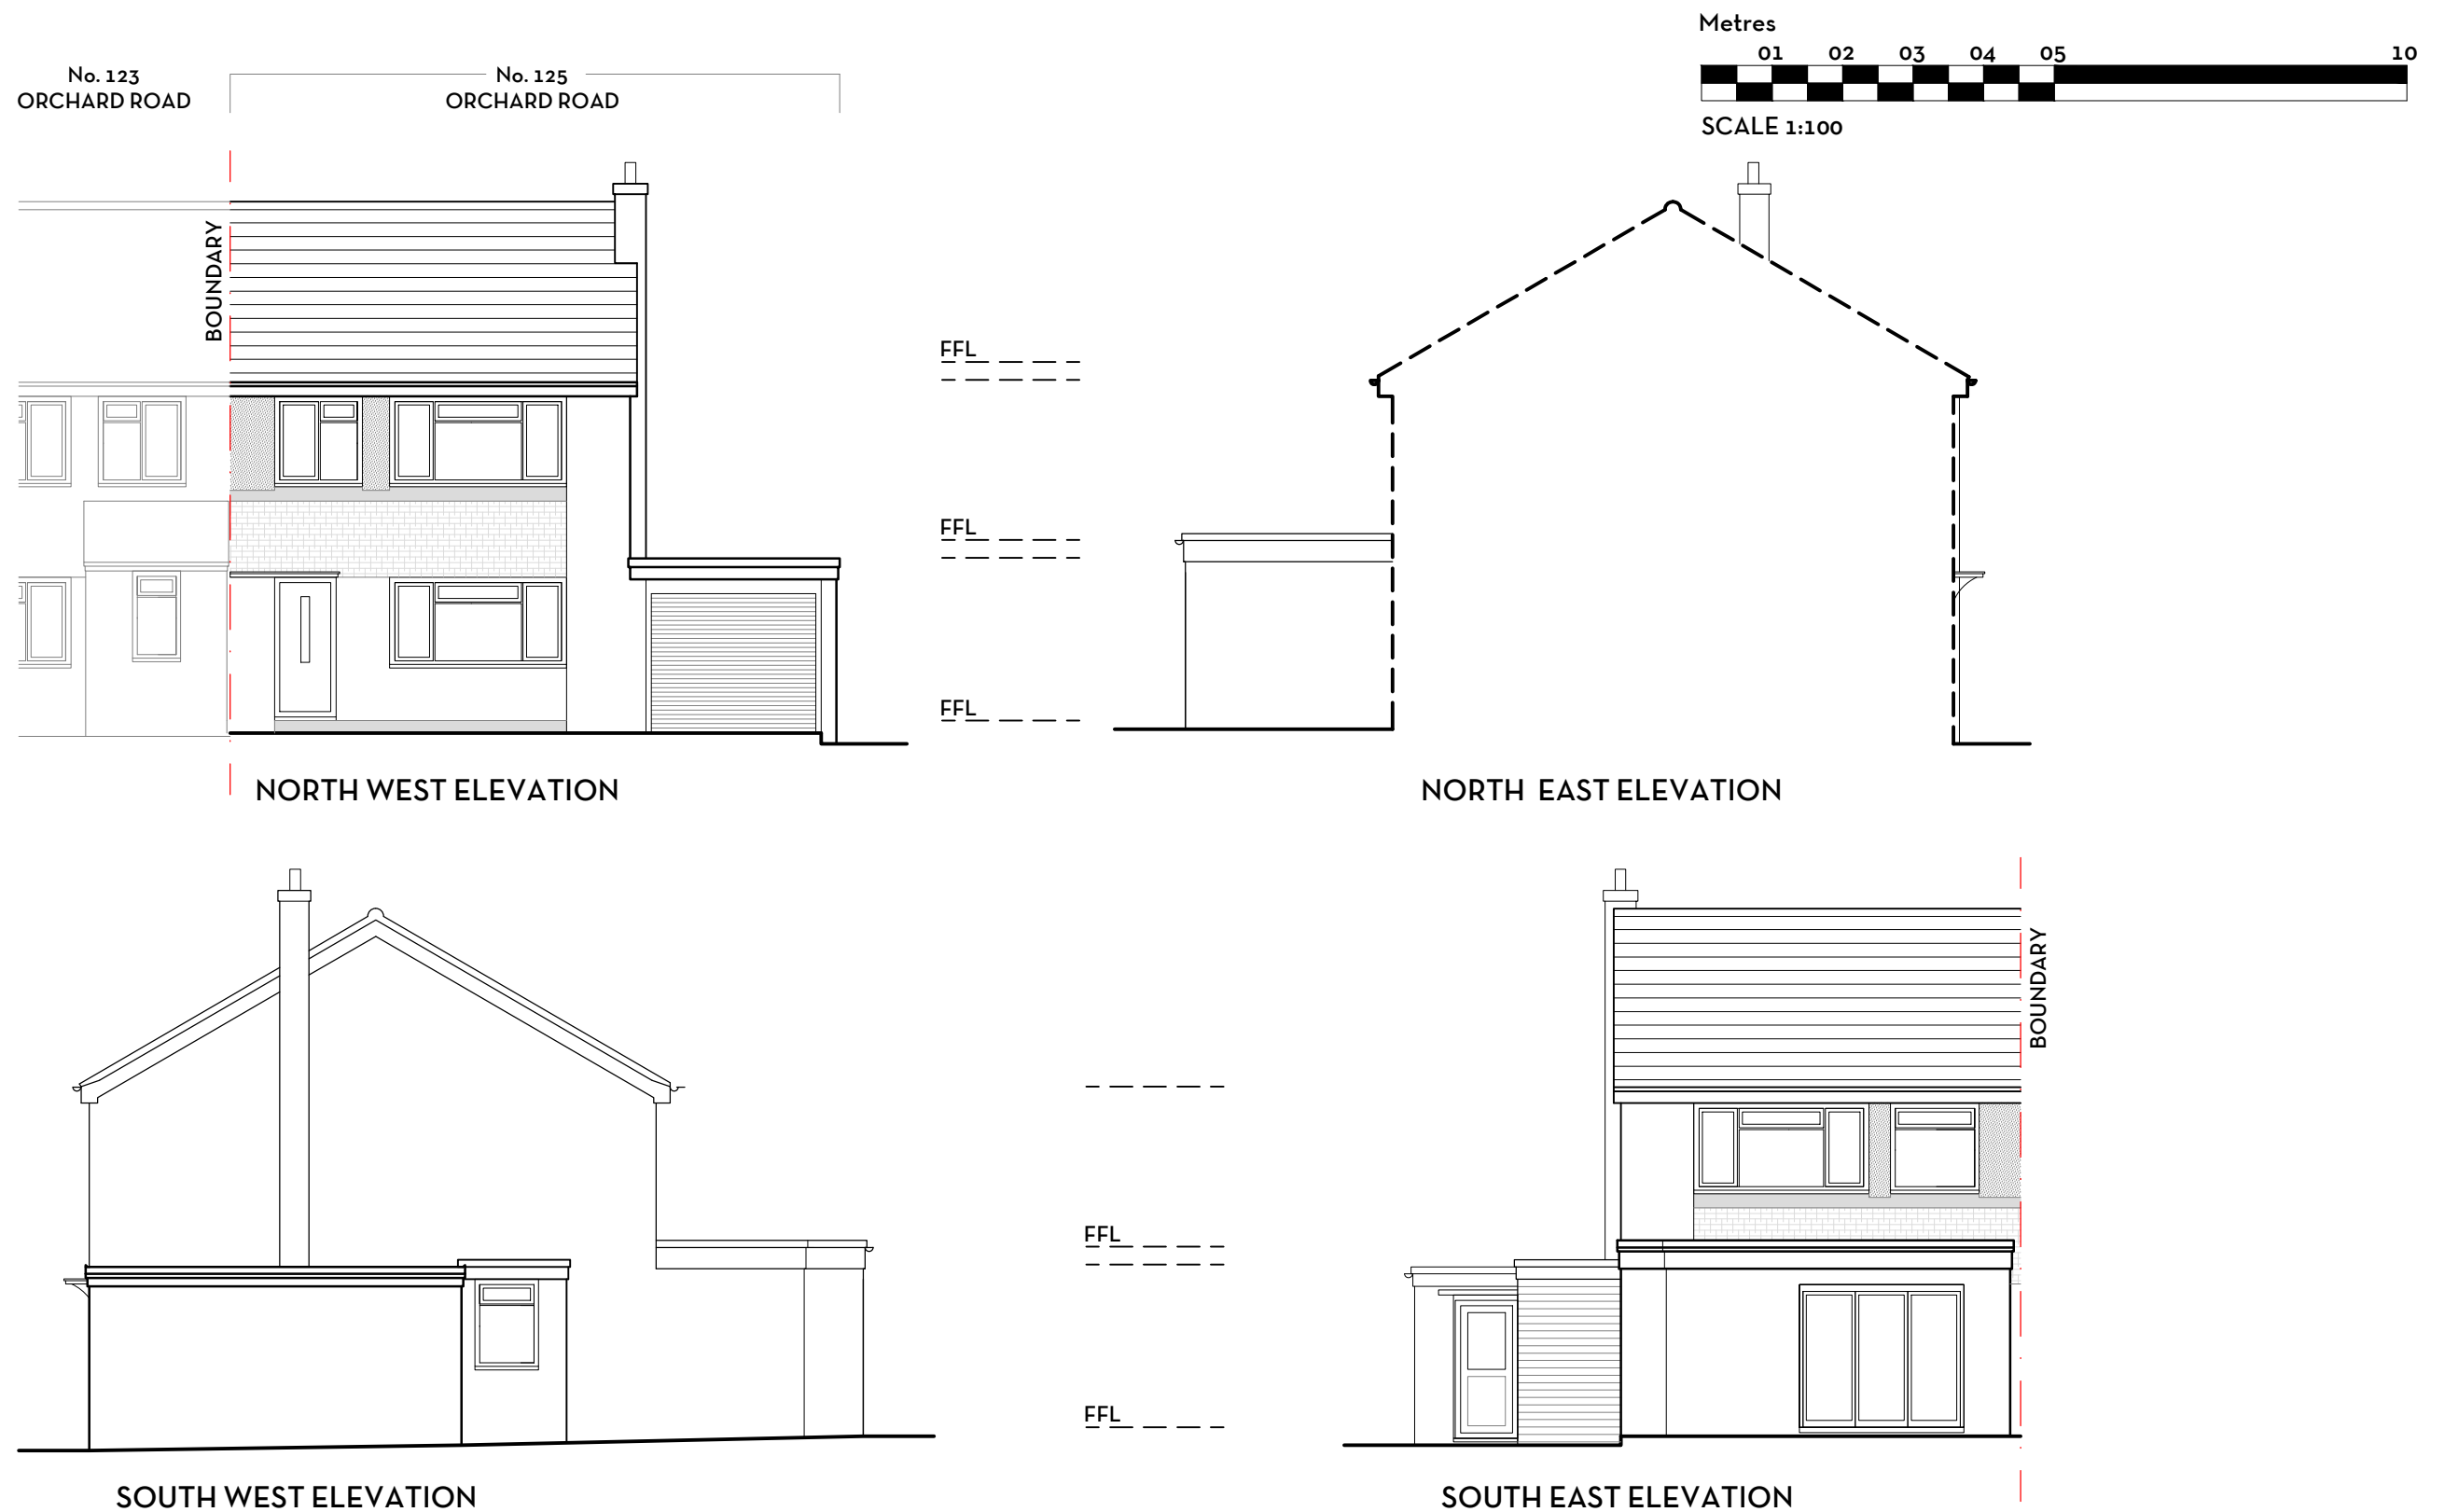

REVISIONS				DESIGN INTENT ONLY NOTES FOR CONSTRUCTION: 1. Dimensions shall be checked and verified prior to work being commenced on site. 2. This drawing is issued for the sole and exclusive use of the named recipient. Distribution to any third party is on the strict understanding that no liability is accepted by KM Architecture for any discrepancies, errors or omissions that may be present and no guarantee is offered as to the accuracy of the information shown.	KM ARCHITECTURE CHARTERED ARCHITECT 46 VALEBRIDGE DRIVE BURGESS HILL WEST SUSSEX RH15 0RW 07862 093 254 kelly@kmarchitecture.co.uk www.kmarchitecture.co.uk	job		title		
ref	date		drawn			125 ORCHARD ROAD BURGESS HILL WEST SUSSEX RH15 9PJ		ELEVATIONS AS EXISTING		
-	-	-	-					scale	1:100 @ A3	
								date	23/09/25	
								drawn	KMM	
								drawing number	2096_00_04	revision
										-