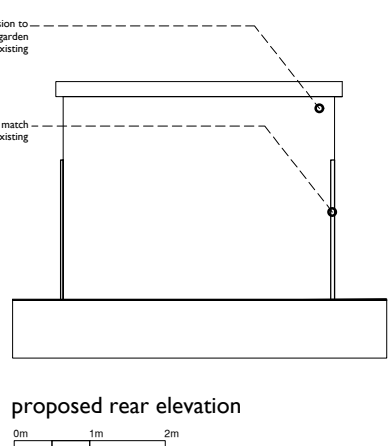
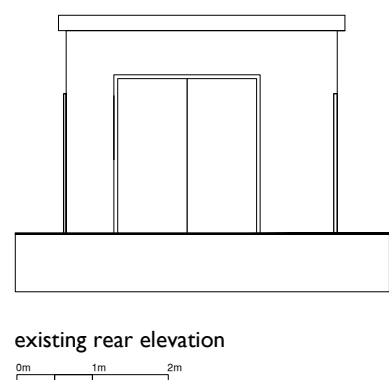
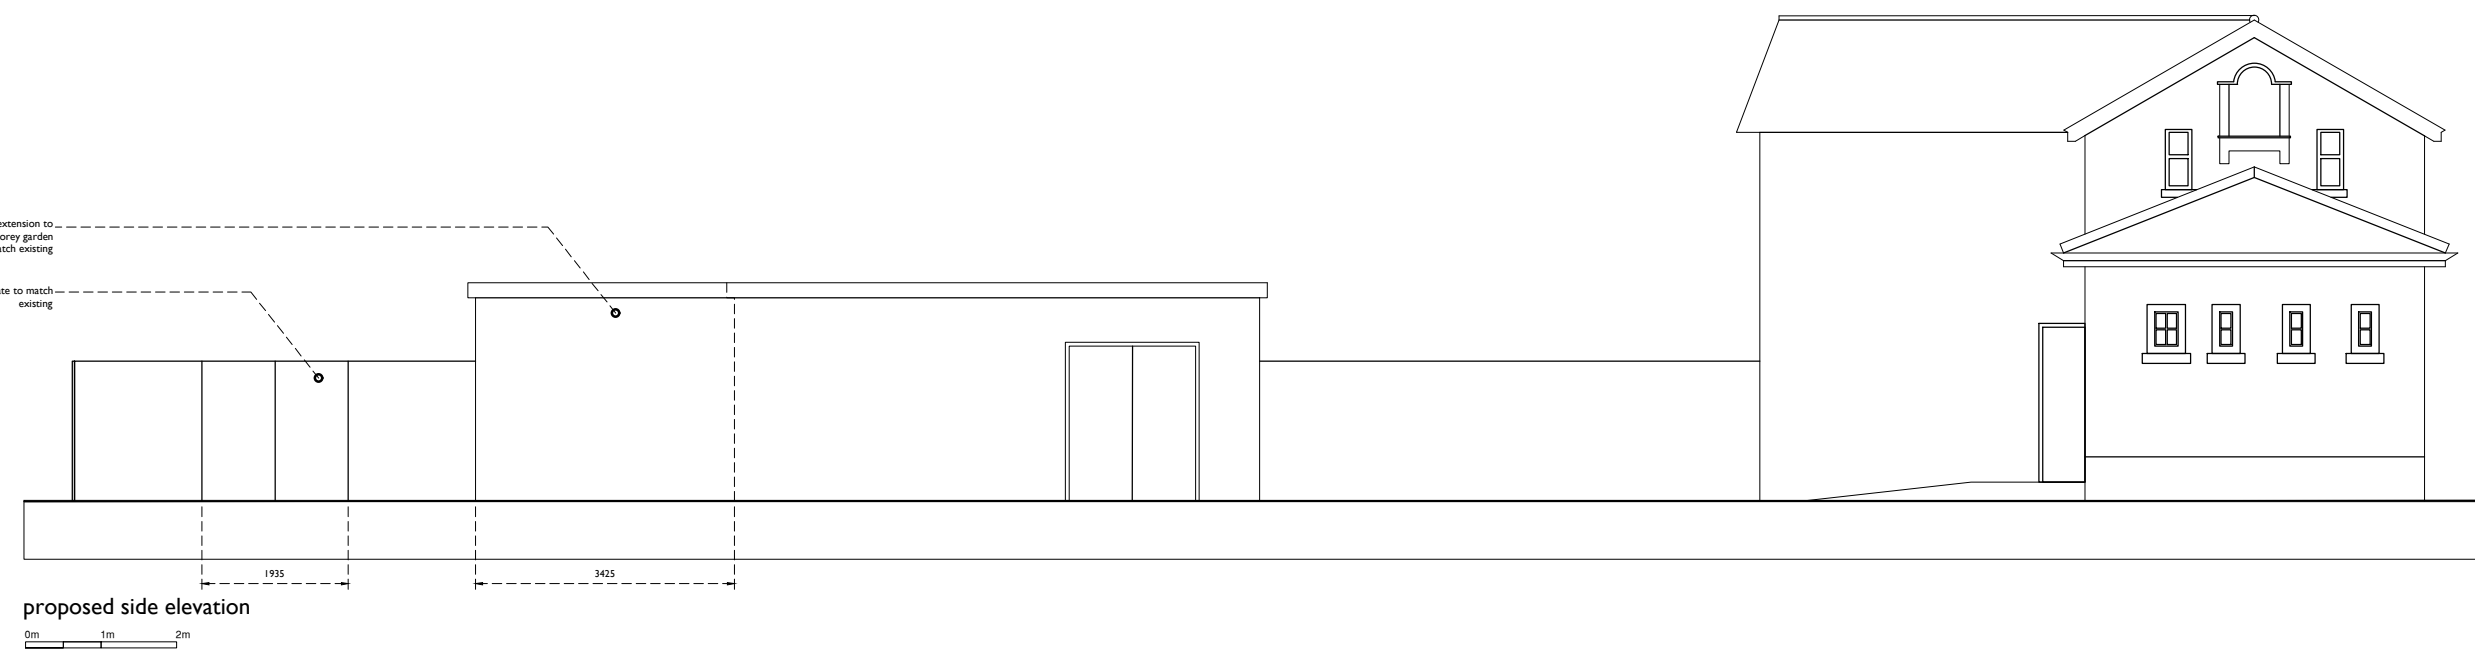
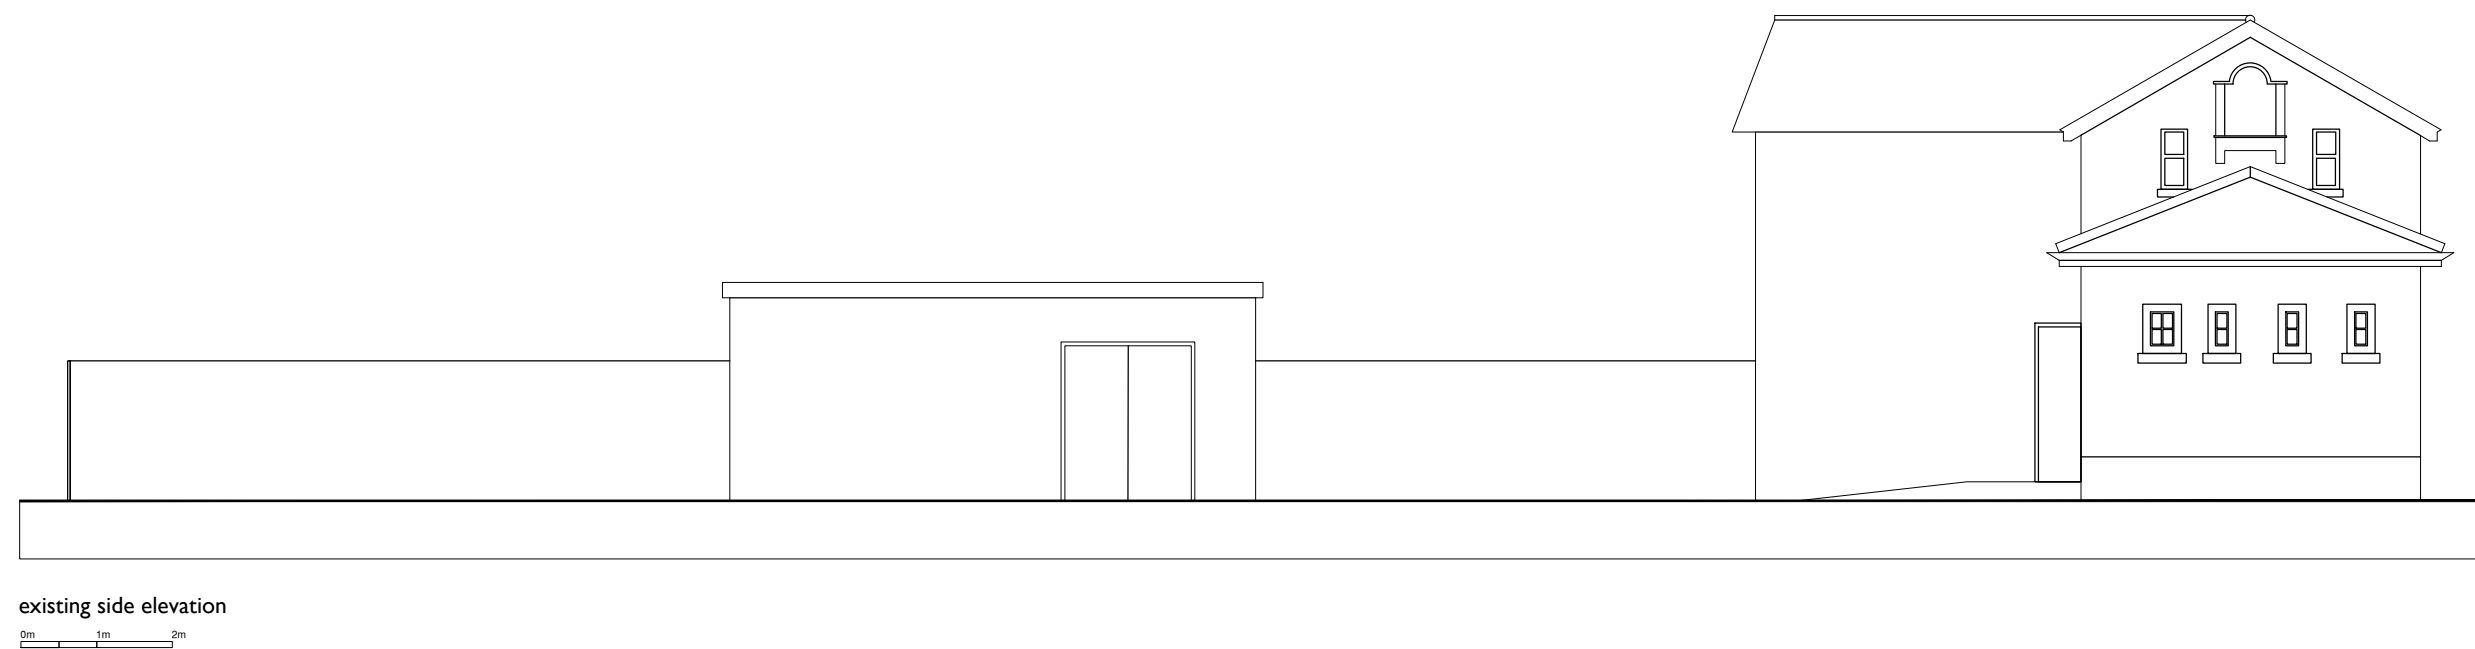
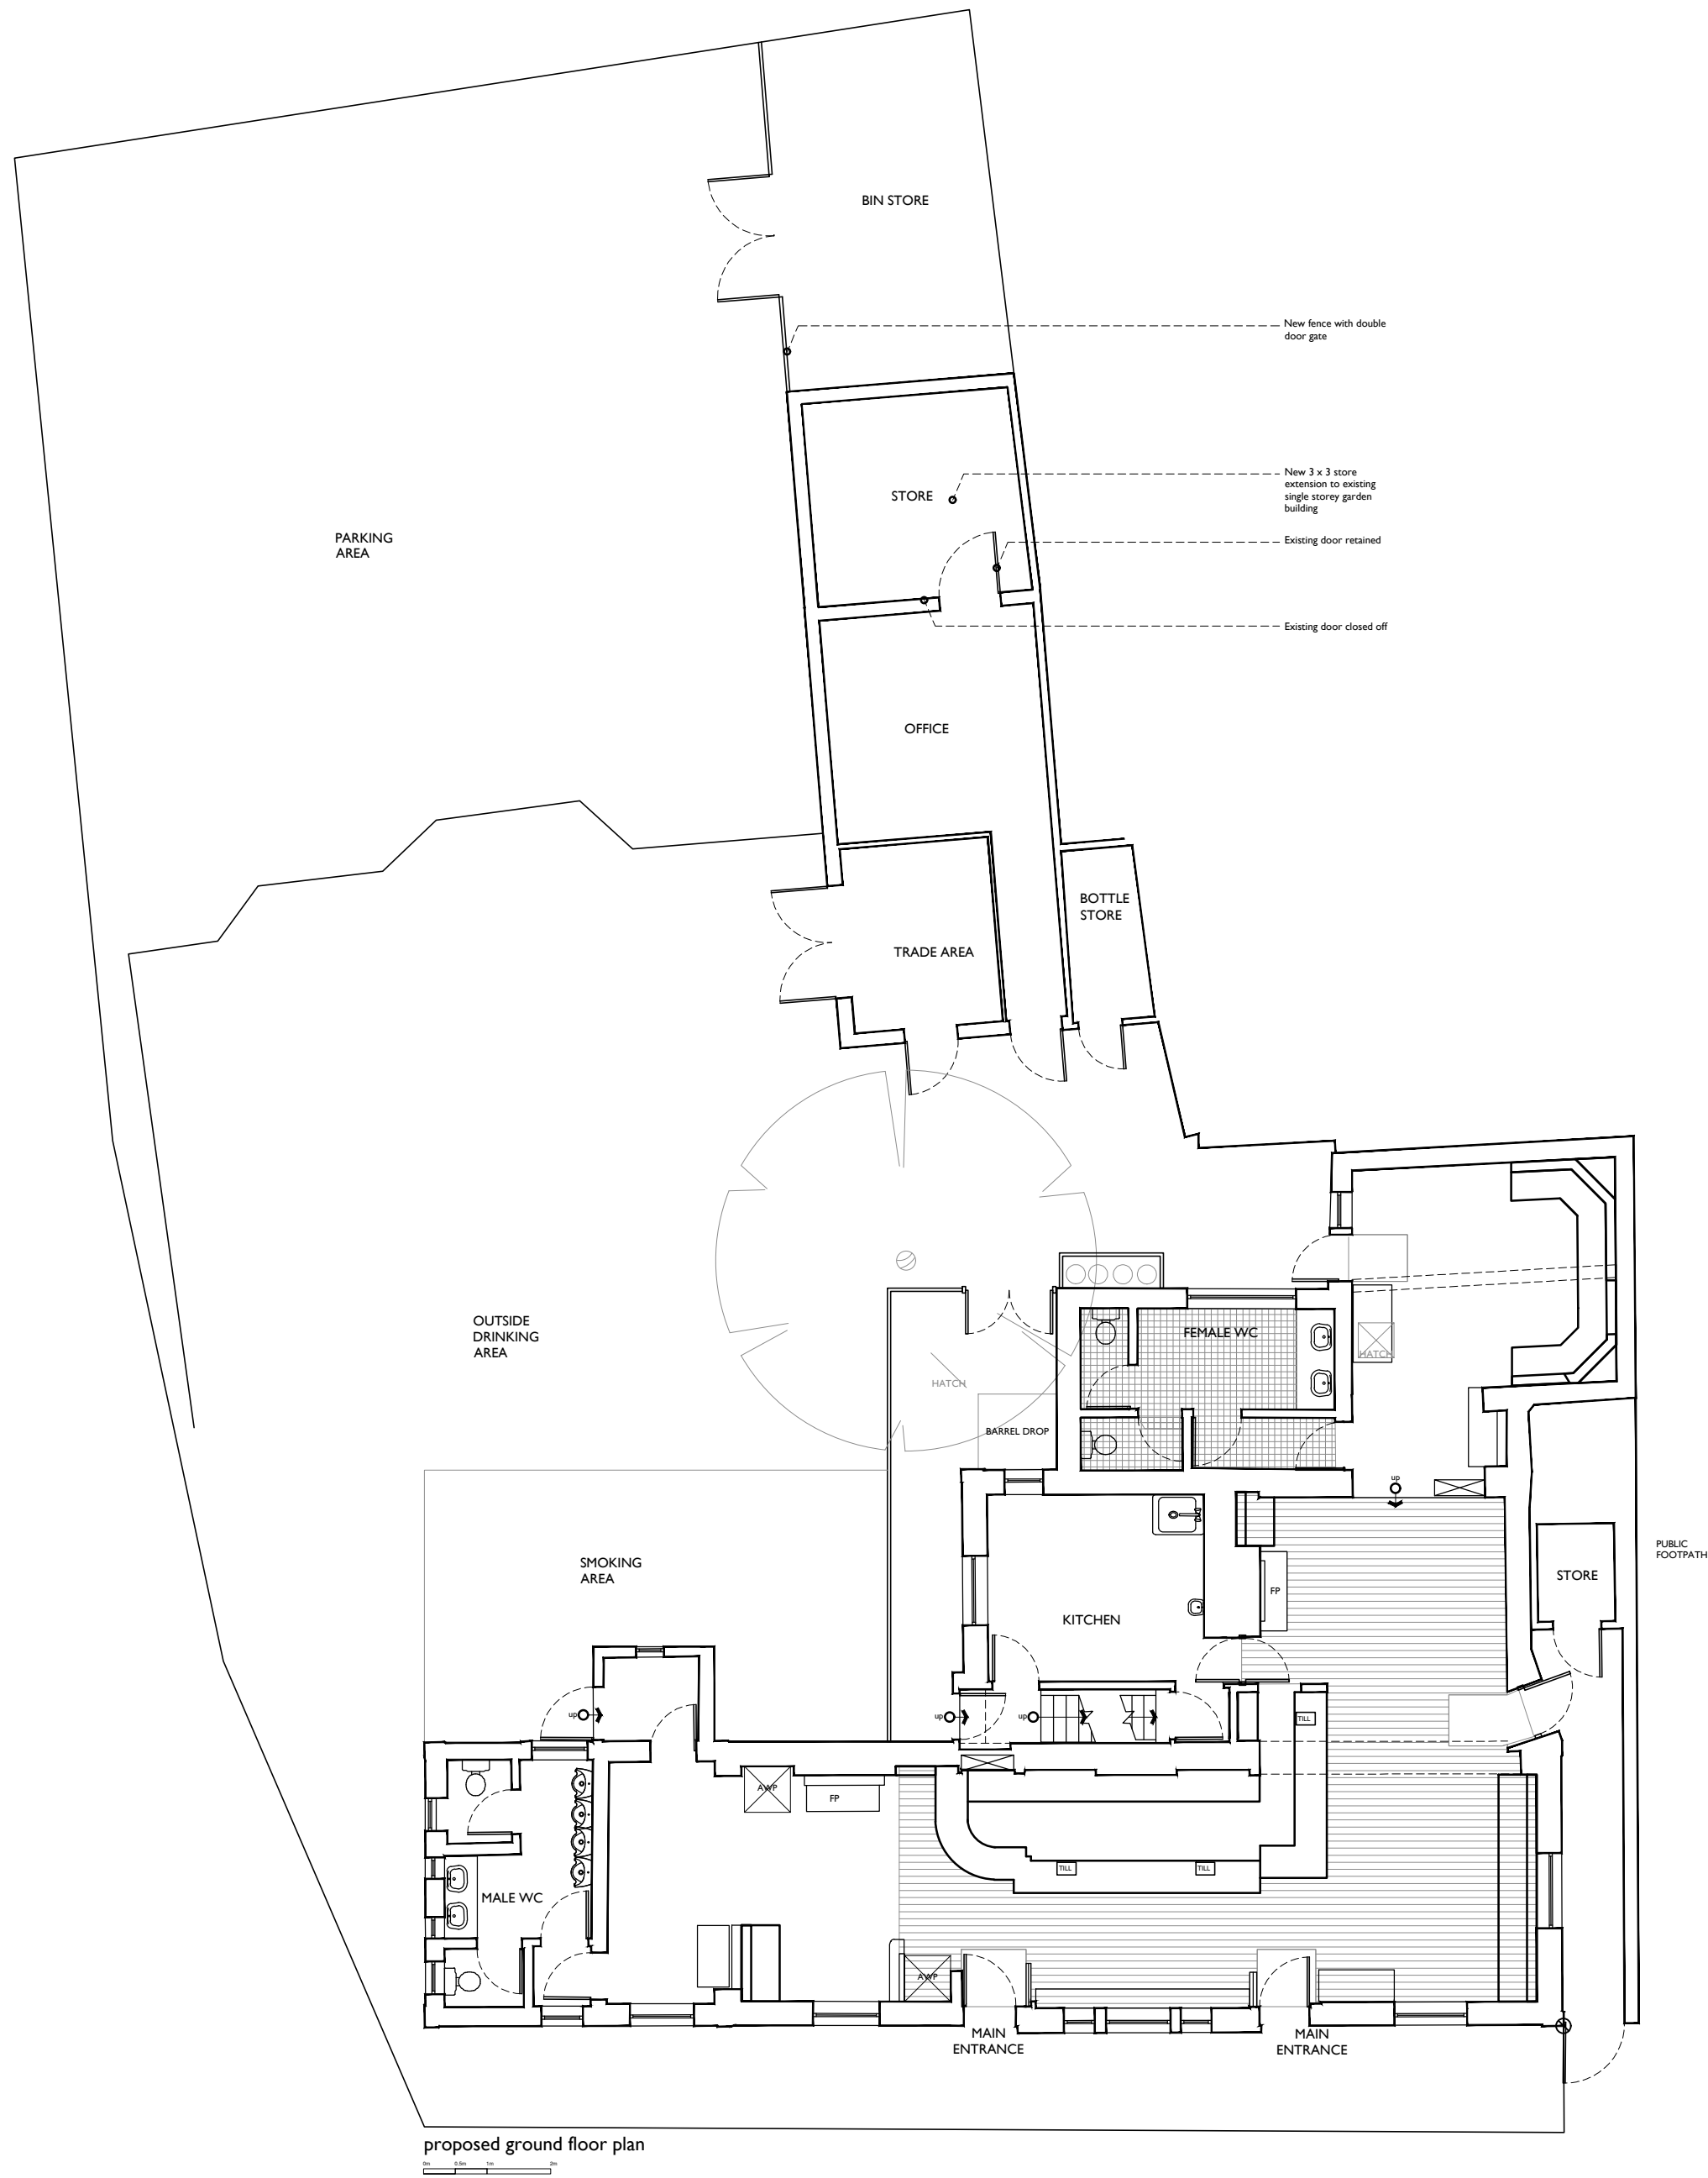
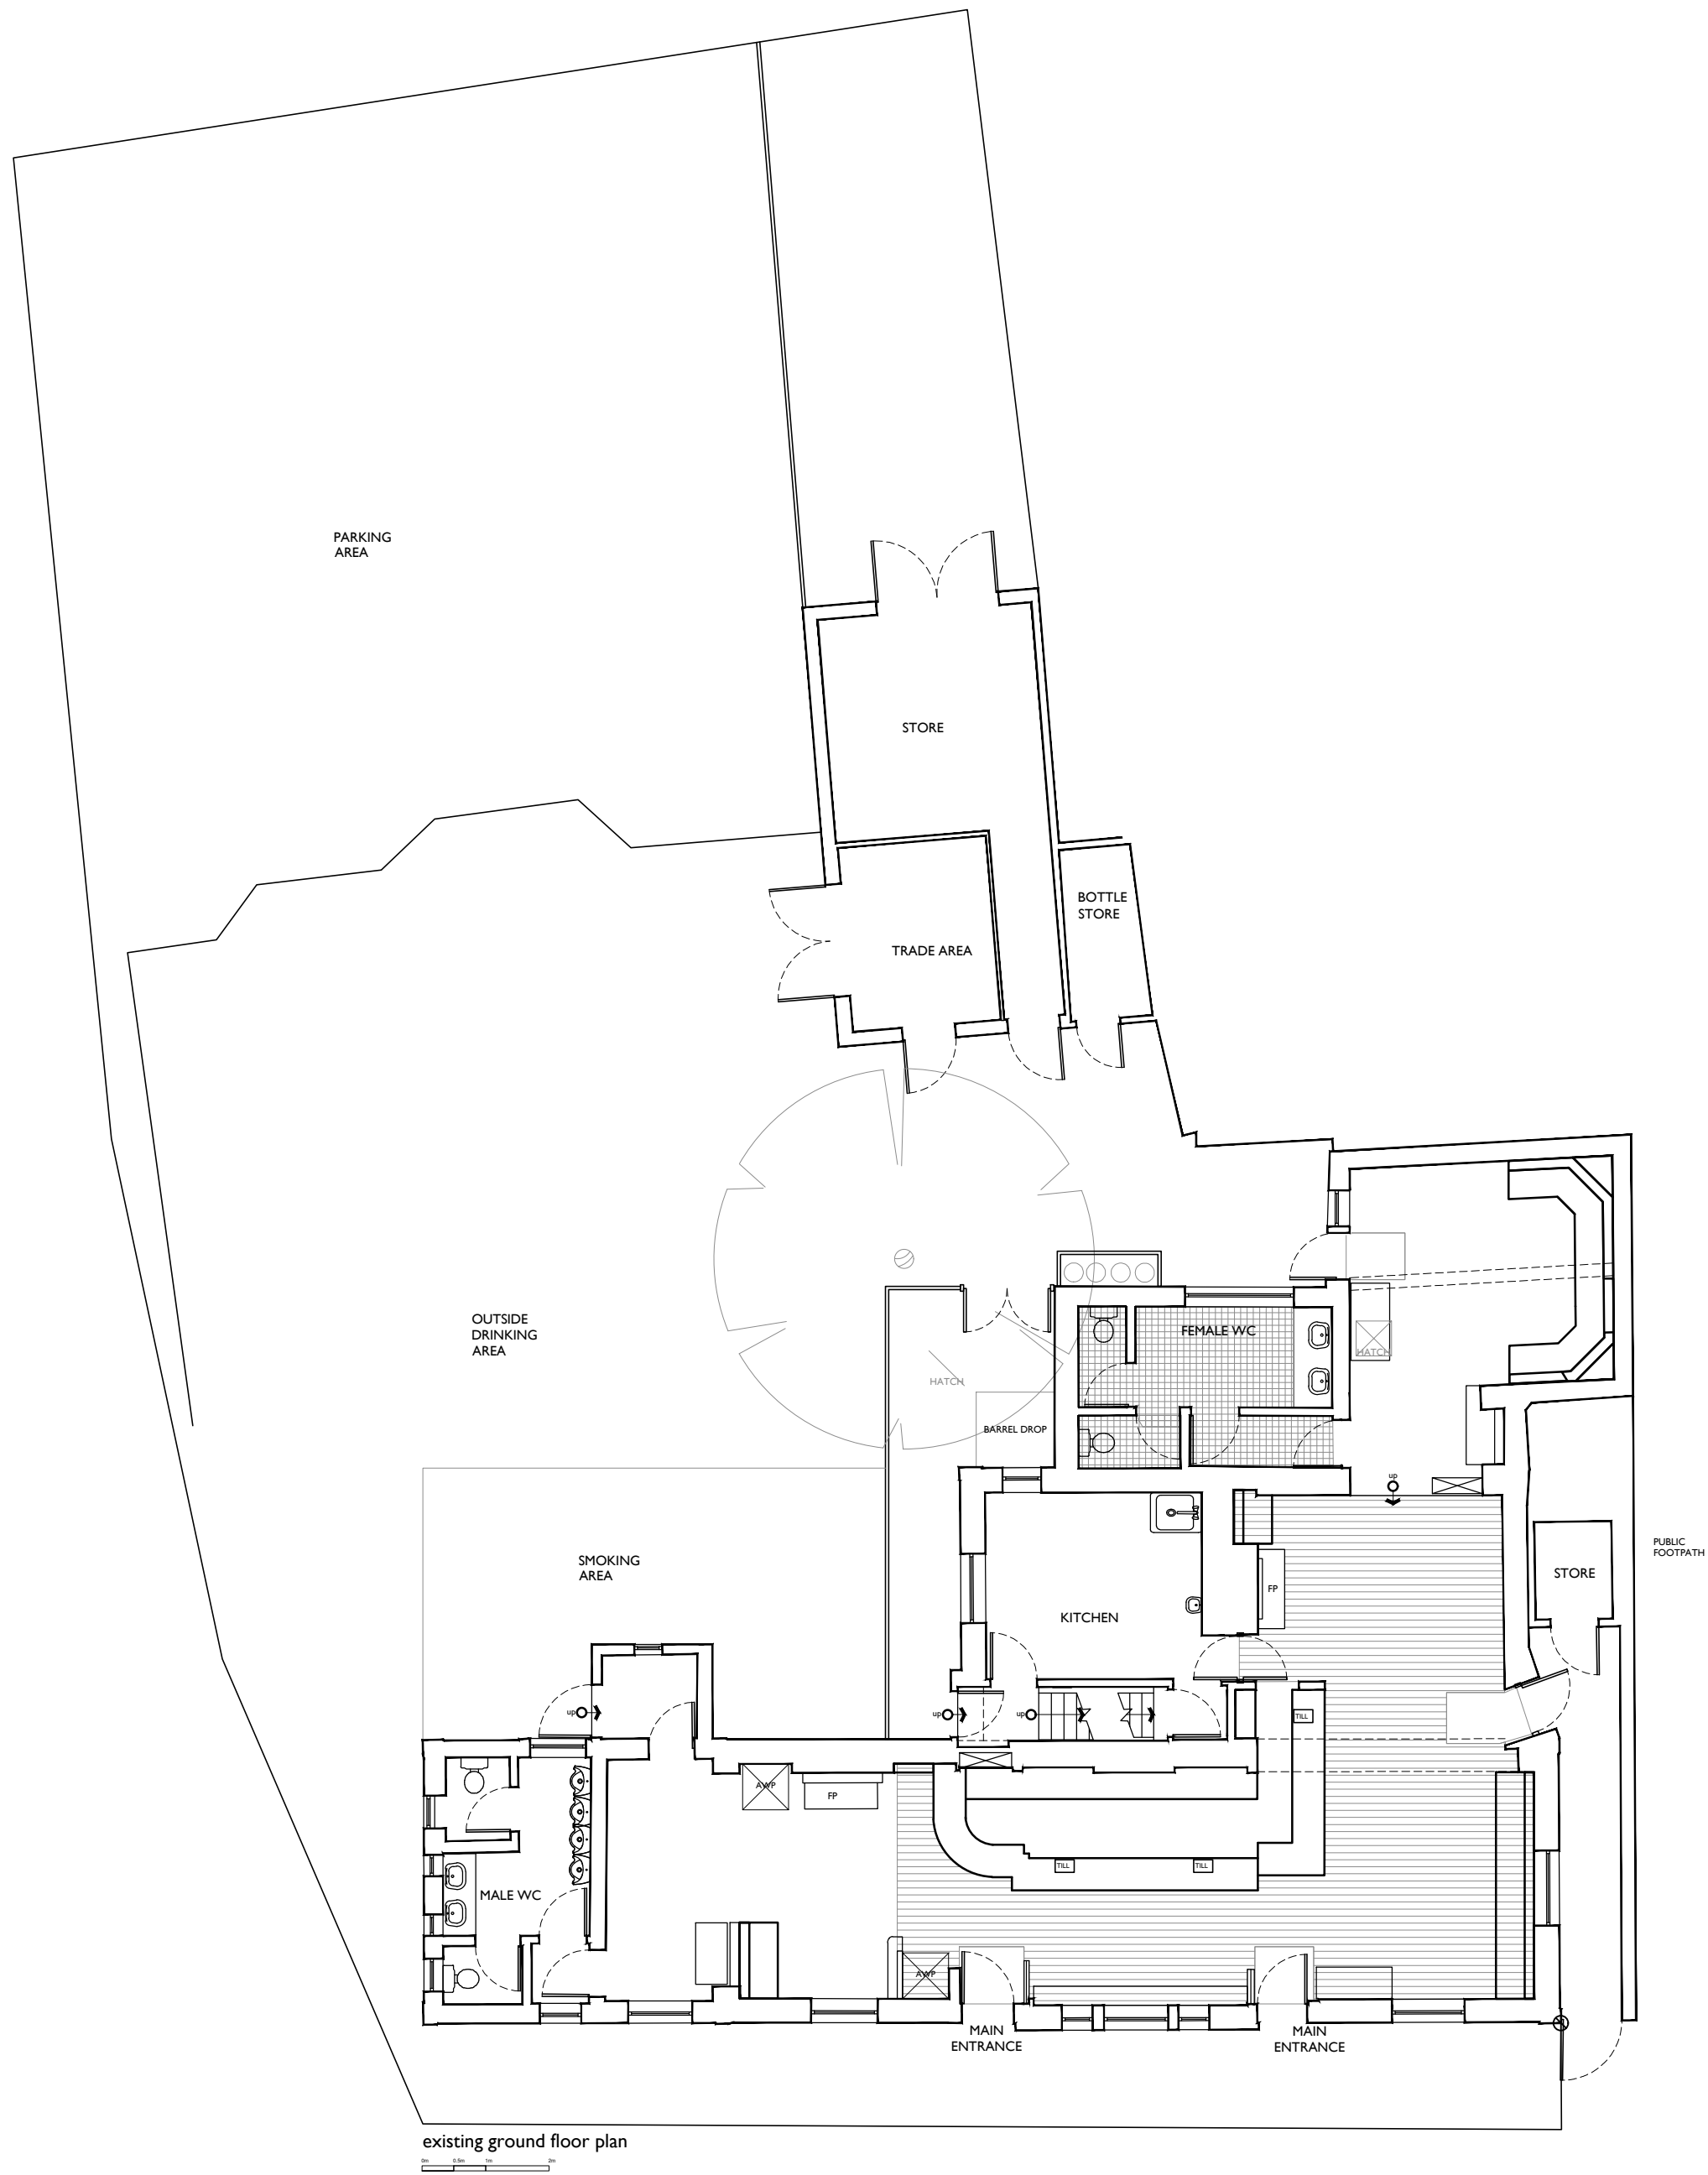


huth@blackdogdesign.co.uk | blackdogdesign.co.uk/01793 341 842

Greene King
The Star
1 The Broadway
Haywards Heath RH16 3AQ

EXISTING & PROPOSED
Ground Floor & Elevations
PLANNING