


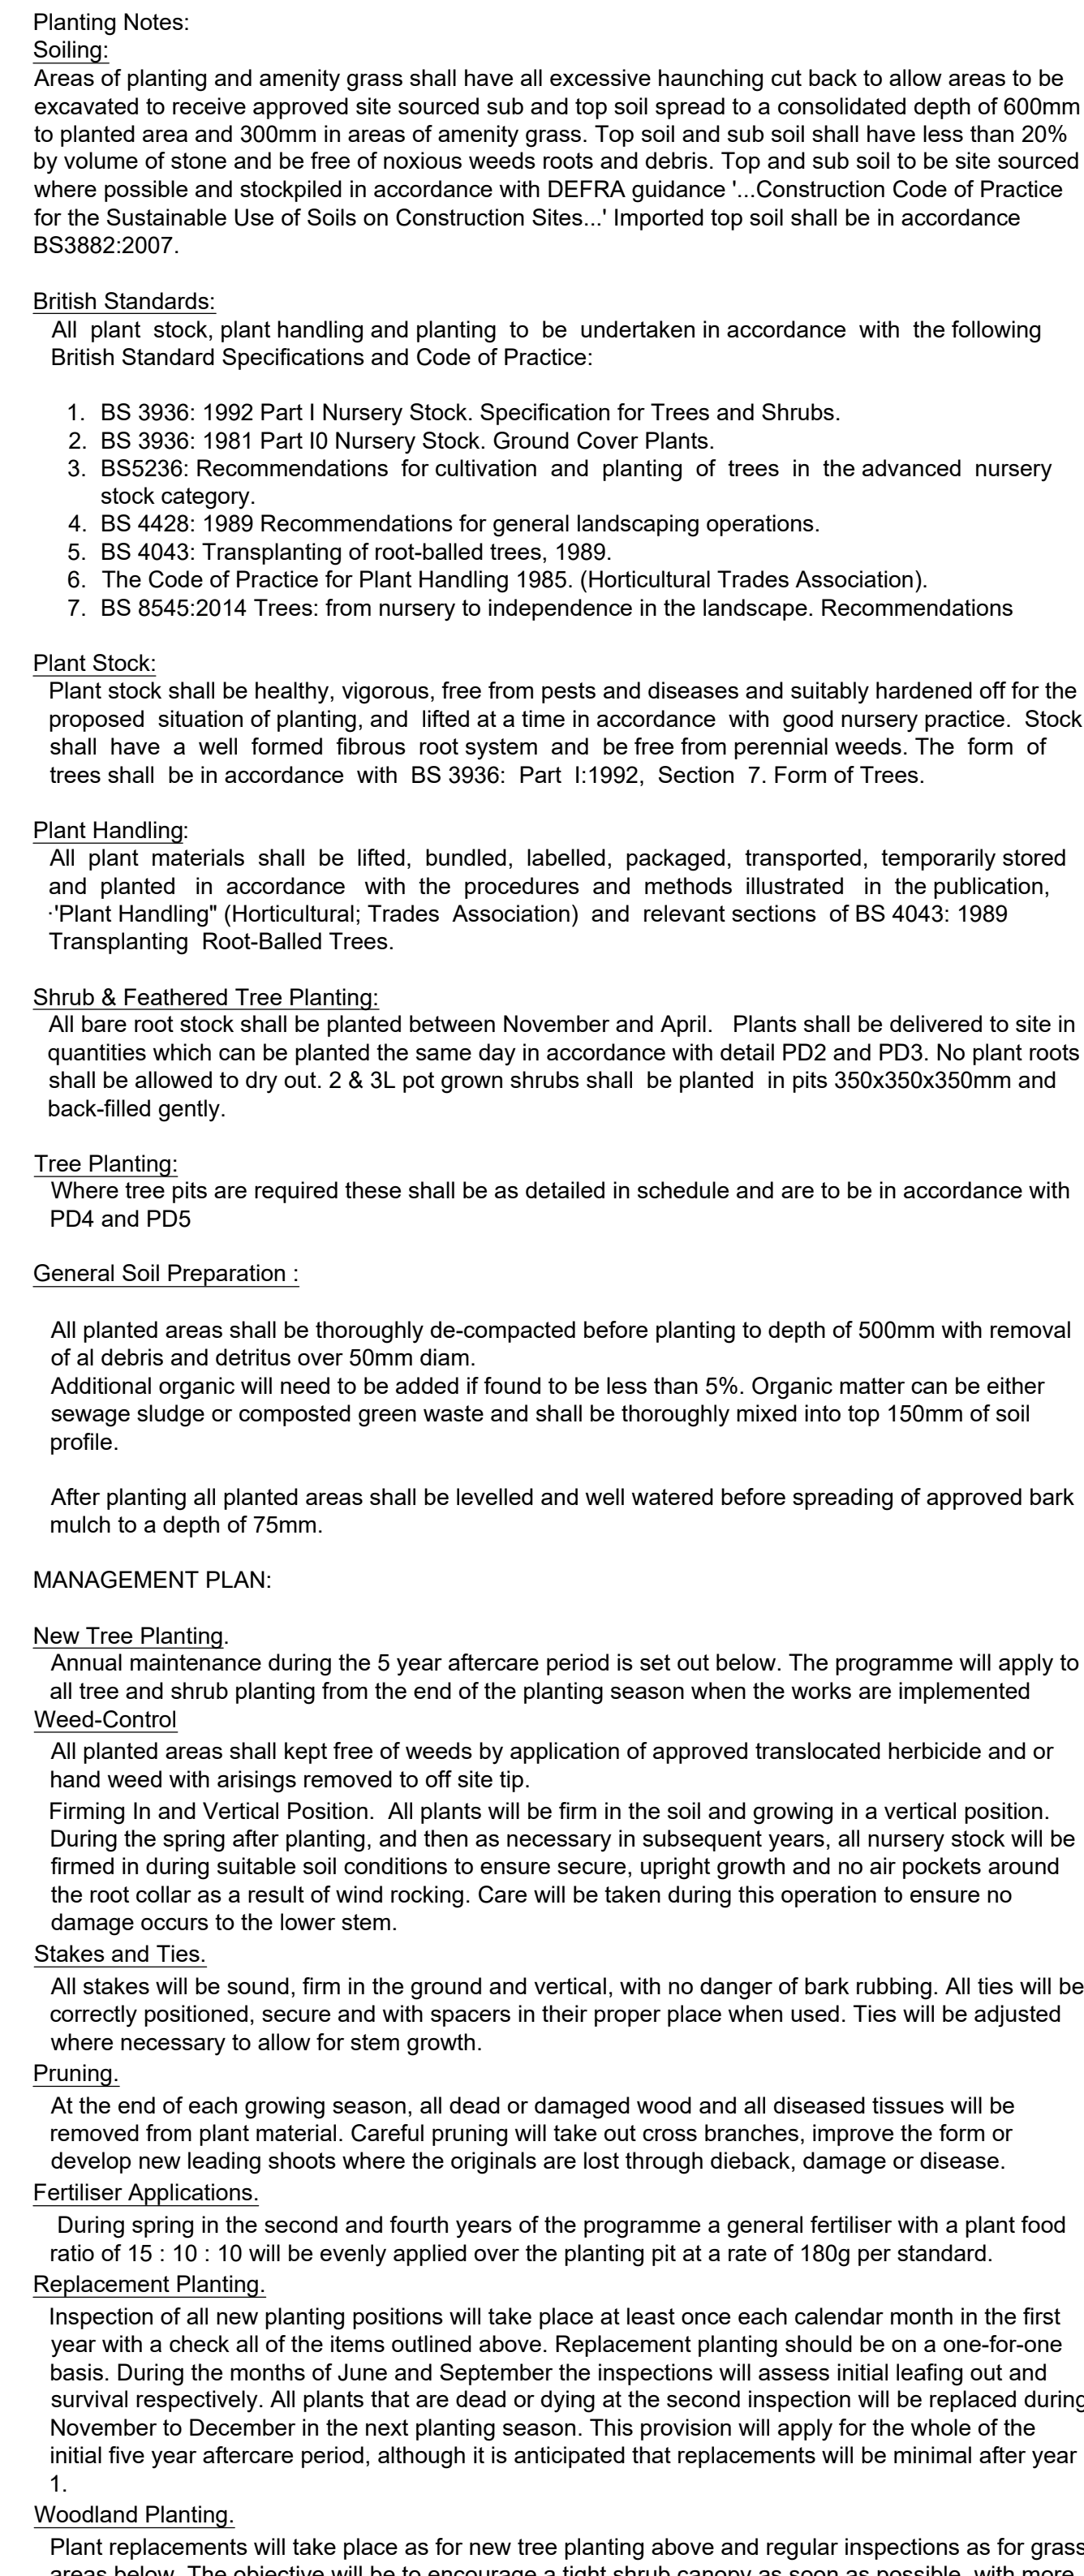

Shrubs Schedule							
Code	Name	Height/Spread	Root	Cntr	Brks	Qty	Planting Detail
Cimt vtl	Clematis vitalba	60-80cm	C	2L	3	4	Planting Detail PD2 with 600mm Spiral Rabbit Guard and Single Cane
Crnss sn	Cornus sanguinea	50-60cm	B		4	17	Planting Detail PD2 with 600mm Spiral Rabbit Guard and Single Cane
Cryls av	Corylus avellana	50-60cm	B			17	Planting Detail PD2 with 600mm Spiral Rabbit Guard and Single Cane
Il aq	Ilex aquifolium	50-60cm	C	2L		30	Planting Detail PD2 with 600mm Netlon Shrub Guard and Single Softwood Stake
Lgs ov	Ligustrum ovalifolium	40-60cm	C	2L		13	Planting Detail PD6 with 600 Spiral Rabit Guard and Single Cane
Lgs vl	Ligustrum vulgare	60-80cm	B		3	17	Planting Detail PD2 with 600mm Spiral Rabbit Guard and Single Cane
Rs cn	Rosa canina	30-40cm	B			13	Planting Detail PD6 with 600 Spiral Rabit Guard and Single Cane
Rs cn	Rosa canina	50-60cm	B		2	8	Planting Detail PD2 with 600mm Spiral Rabbit Guard and Single Cane
Slx el	Salix elaeagnos	60-80cm	B		5	8	Planting Detail PD2 with 600mm Spiral Rabbit Guard and Single Cane
Vb op	Viburnum opulus	40-60cm	B			13	Planting Detail PD6 with 600 Spiral Rabit Guard and Single Cane
						140	

lines. It will promote an acceptable shape for the species and encourage flowers and fruit shall be undertaken at a time appropriate to the species. Any dead growth or suckers will be removed. The use of mechanical hedge trimmers or saws will not permitted under any circumstances.

Watering

All planting shall be kept in good condition through watering regime during the summer months and when necessary during hot spells in the Spring and Autumn. Particular attention shall be made to larger tree stock with weekly inspections carried out from April to October to identify signs of stress. Relevant sources of approved second class water shall be sought if Water Company imposes water restrictions. Direct watering shall be limited to first 4 years of establishment.