


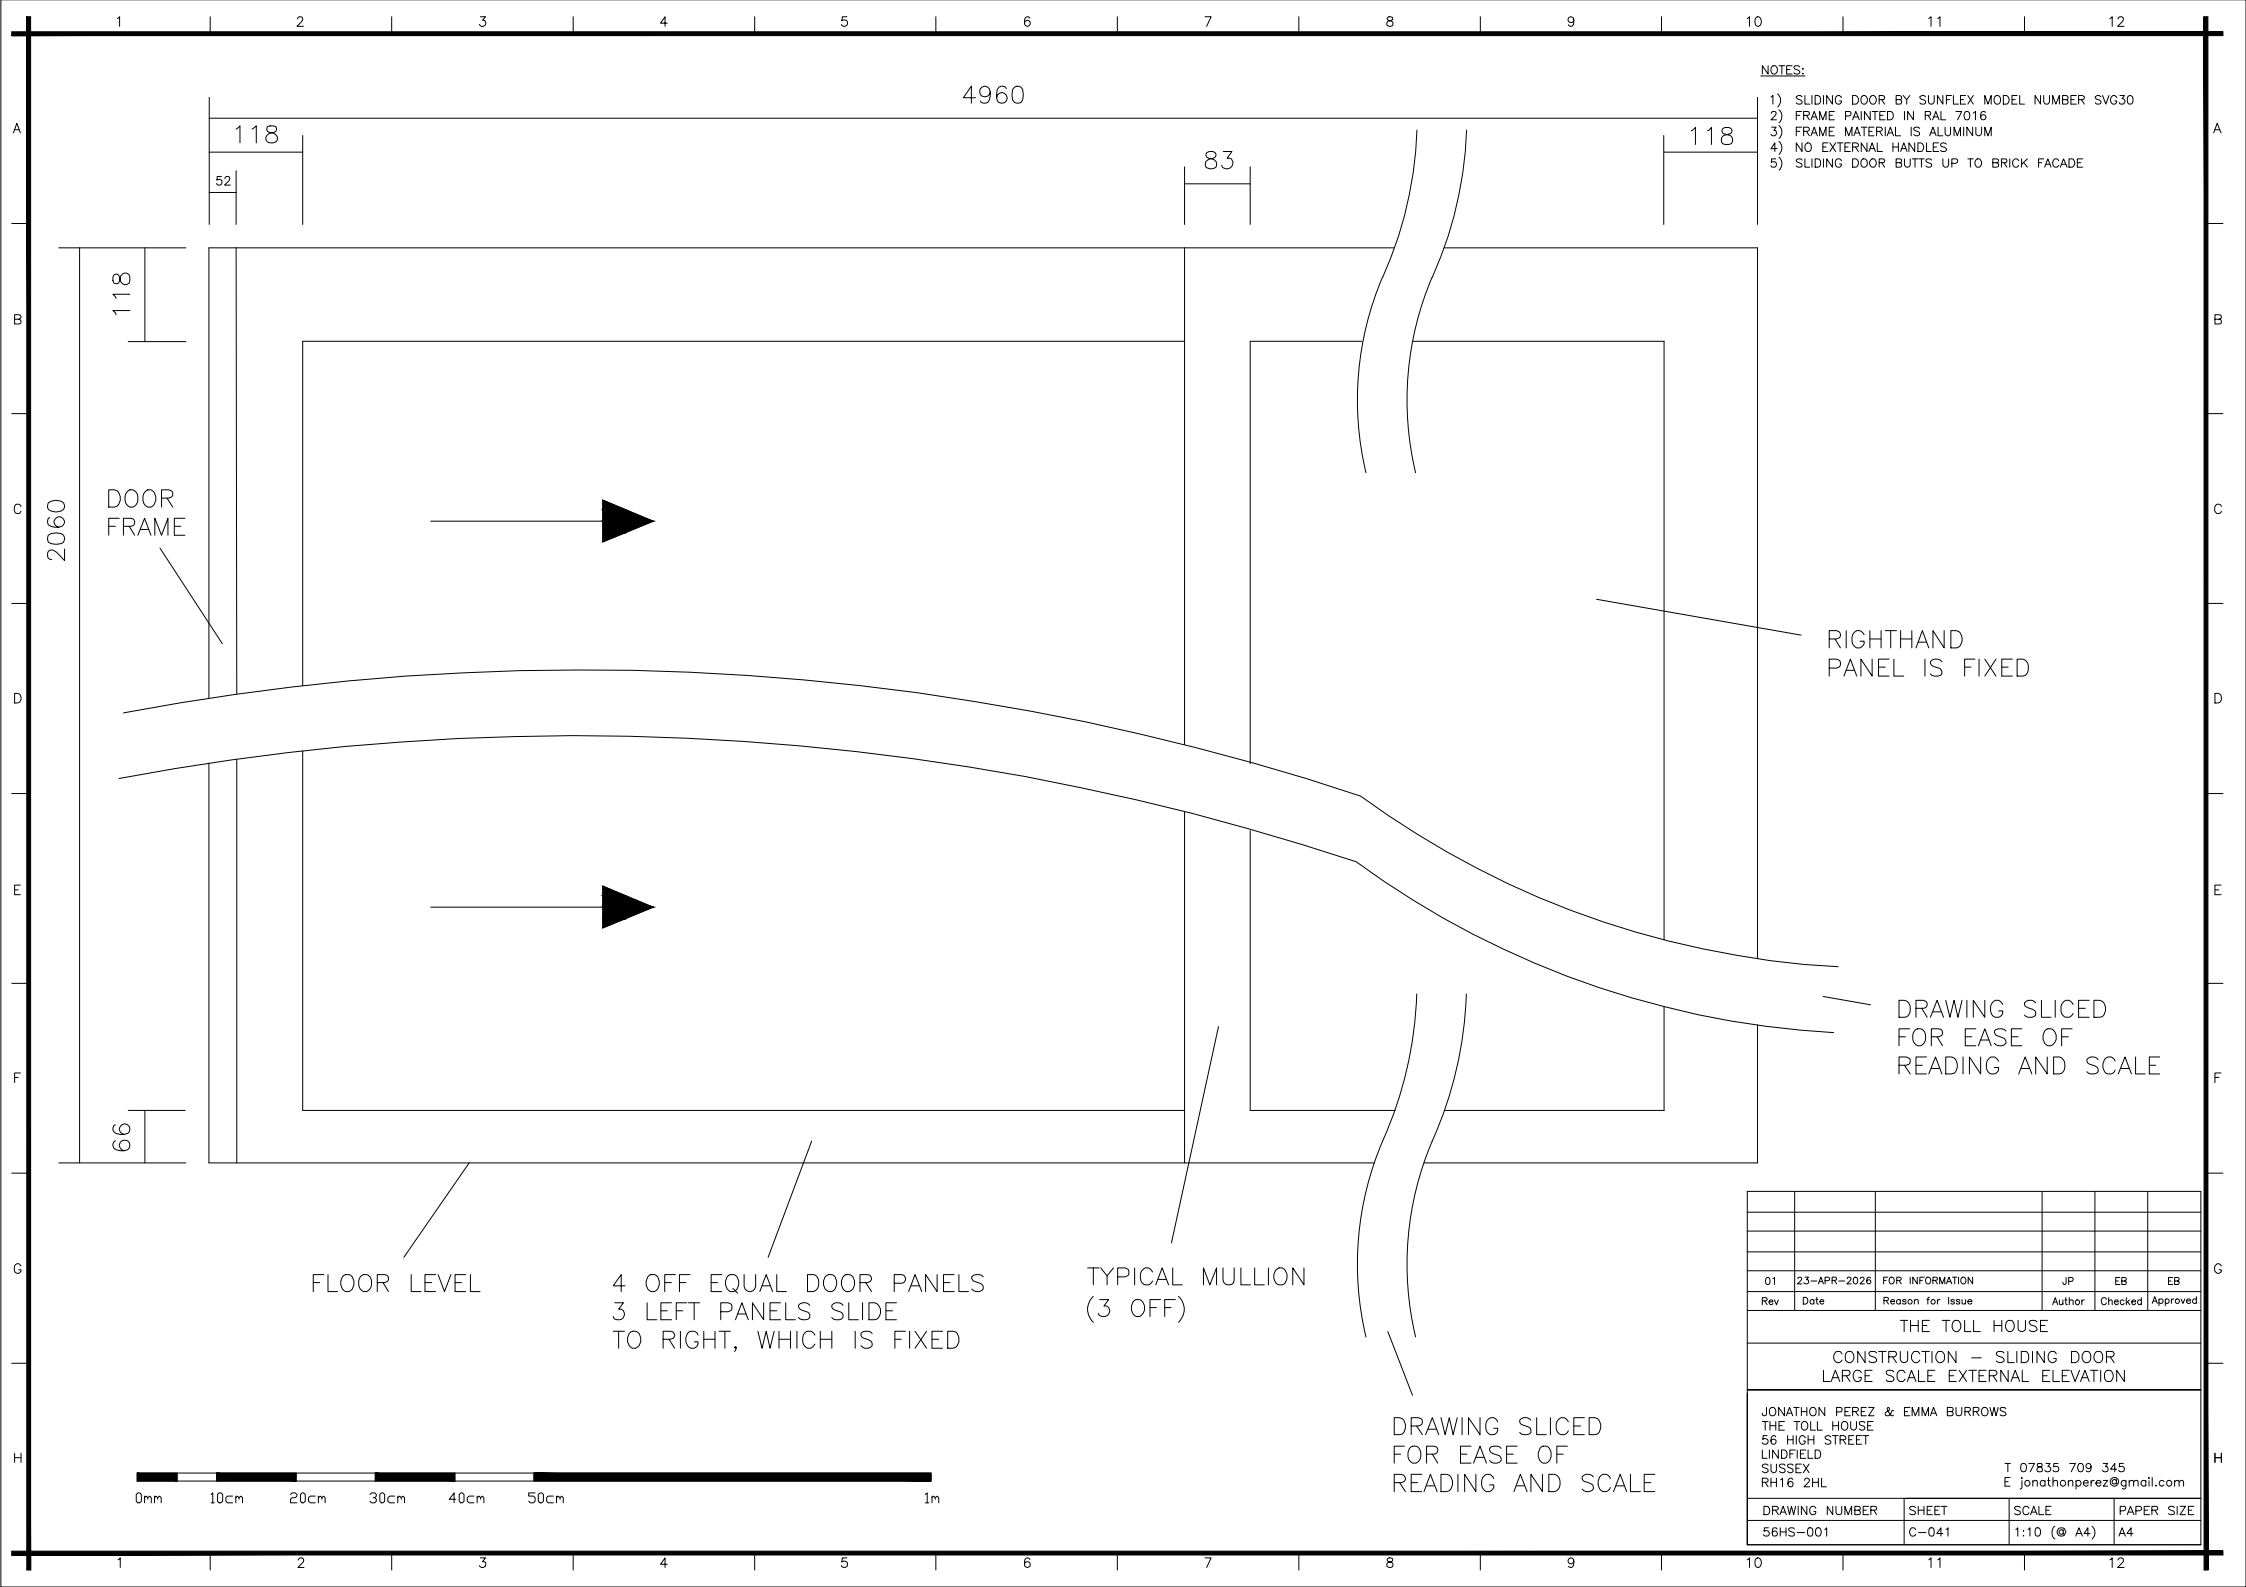

- NOTES:
- 1) SLIDING DOOR BY SUNFLEX MODEL NUMBER SVG30
 - 2) FRAME PAINTED IN RAL 7016
 - 3) FRAME MATERIAL IS ALUMINUM
 - 4) NO EXTERNAL HANDLES
 - 5) SLIDING DOOR BUTTS UP TO BRICK FACADE

RIGHTHAND
PANEL IS FIXED

DRAWING SLICED
FOR EASE OF
READING AND SCALE

01	23-APR-2026	FOR INFORMATION	JP	EB	EB
Rev	Date	Reason for Issue	Author	Checked	Approved
THE TOLL HOUSE					
CONSTRUCTION - SLIDING DOOR LARGE SCALE EXTERNAL ELEVATION					
JONATHON PEREZ & EMMA BURROWS THE TOLL HOUSE 56 HIGH STREET LINDFIELD SUSSEX RH16 2HL					
			T 07835 709 345 E jonathonperez@gmail.com		
DRAWING NUMBER		SHEET	SCALE	PAPER SIZE	
56HS-001		C-041	1:10 (@ A4)	A4	