

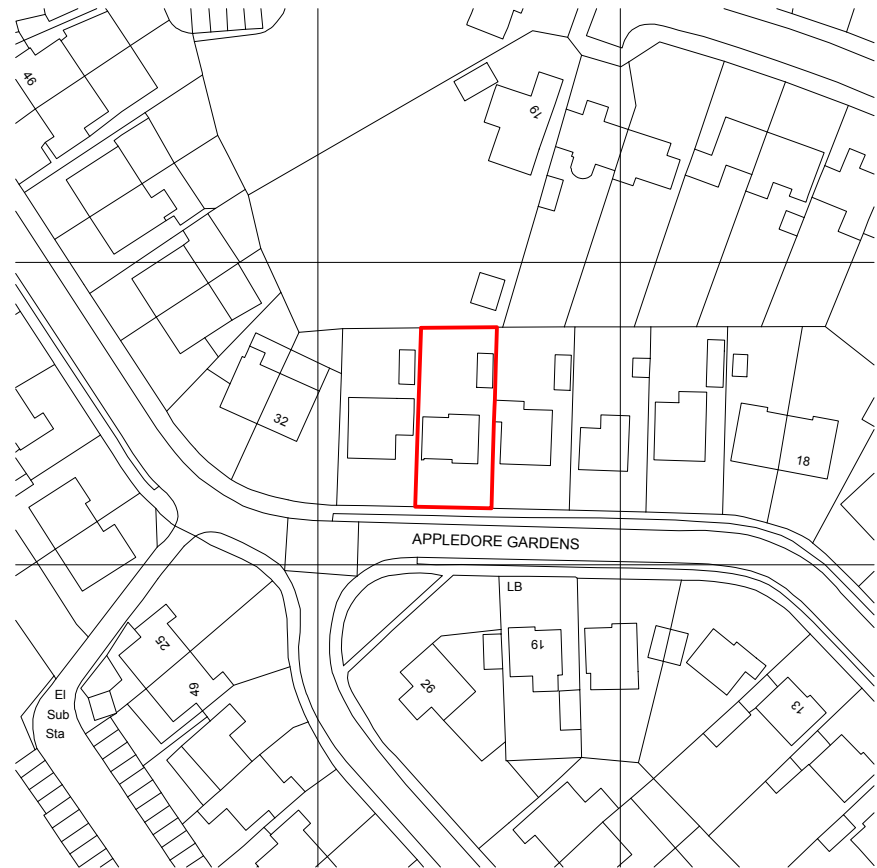
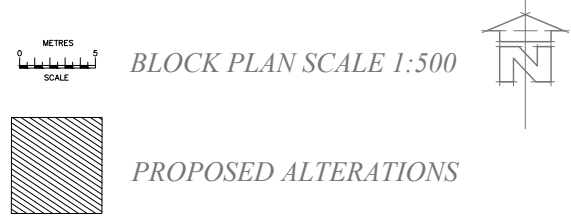


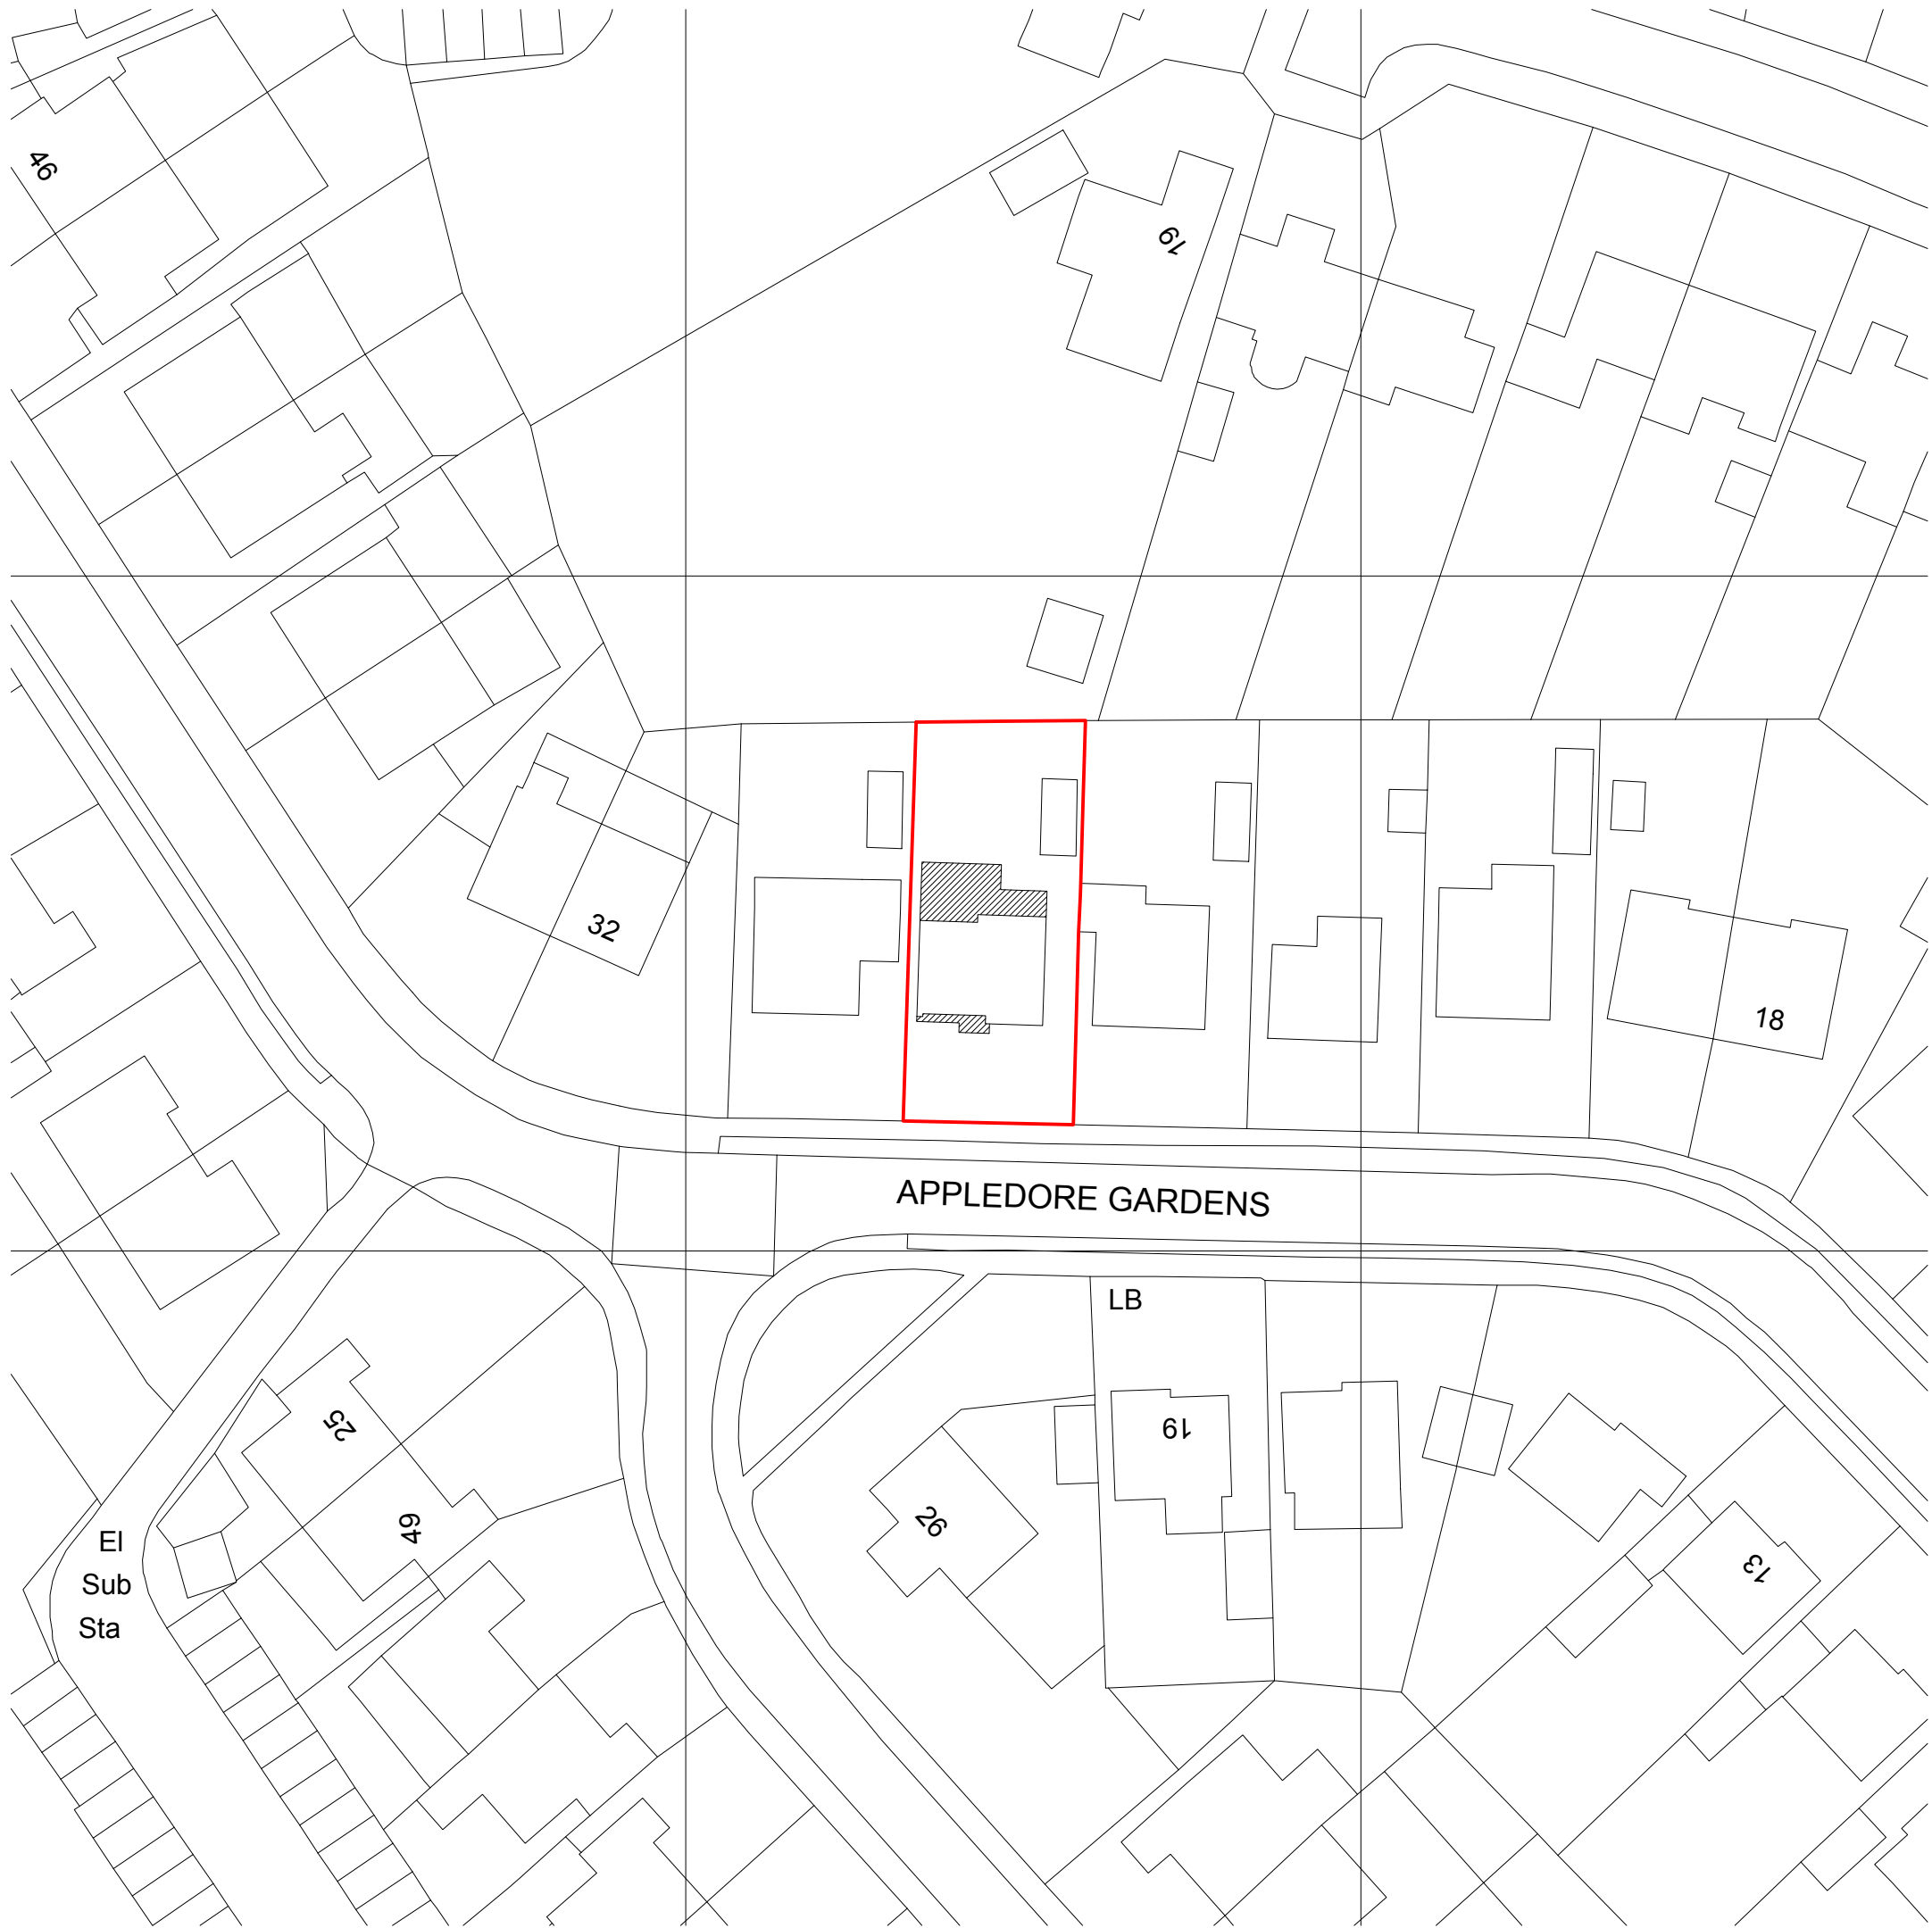

LOCATION MAP SCALE 1:1250

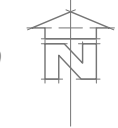

rev	date	description			
RB Design Corner Cottage, The Limes, Felbridge, East Grinstead, RH19 2QY Tel: 01342 523 766 Mob 07988 998 928 e-mail: info@rossbonditchdesign.co.uk					
project	drawing	date	job no		
28 Appledore Gardens, Lindfield HAYWARDS HEATH RH16 2ET	WORKS	28.11.25			
drawn: James Morrow	LOCATION MAP - BLOCK PLAN	scale @	drawing no	PLN 10	