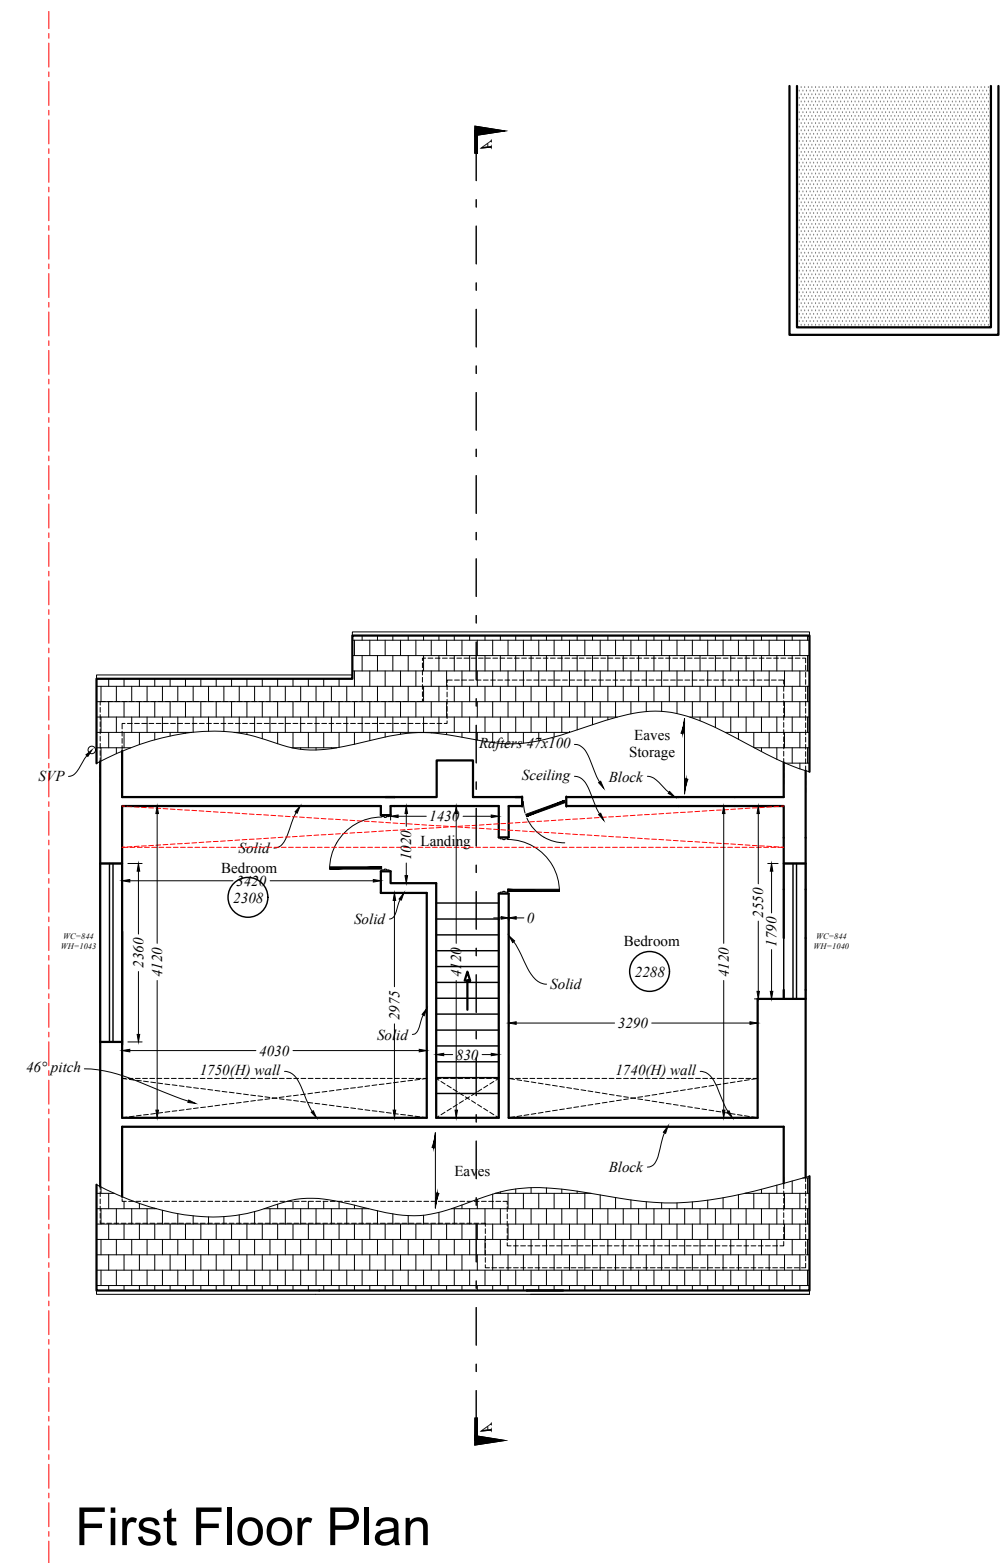
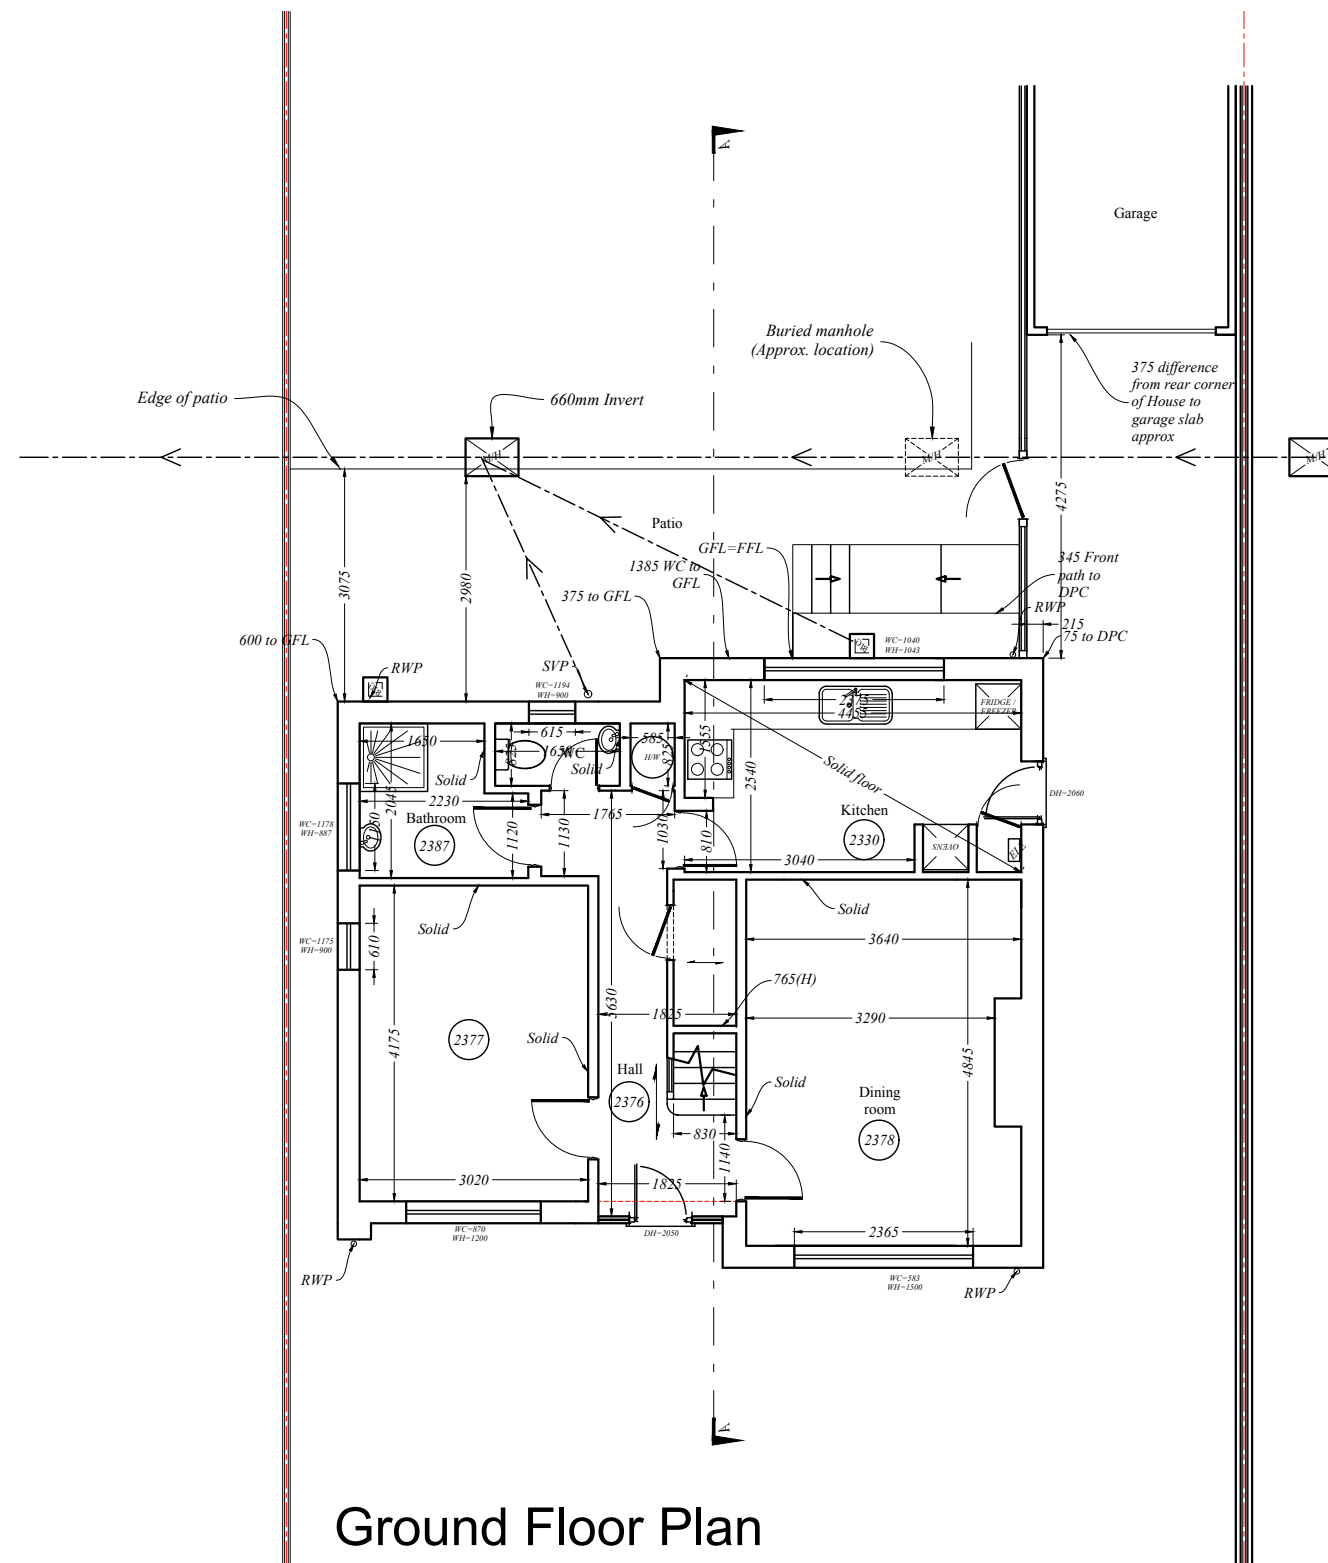


rev	date	description	
RB Design <i>Corner Cottage, The Limes, Felbridge, East Grinstead, RH19 2QY</i> Tel: 01342 523 766 Mob 07988 998 928 e.mail: info@rossbowditchdesign.co.uk			
project 28 Appledore Gardens, Lindfield HAYWARDS HEATH RH16 2ET	drawing WORKS <i>PLANS EXISTING</i>		date 28.11.25 scale @ 1:100
client : James Morrow			job no dwg no PLN 01