



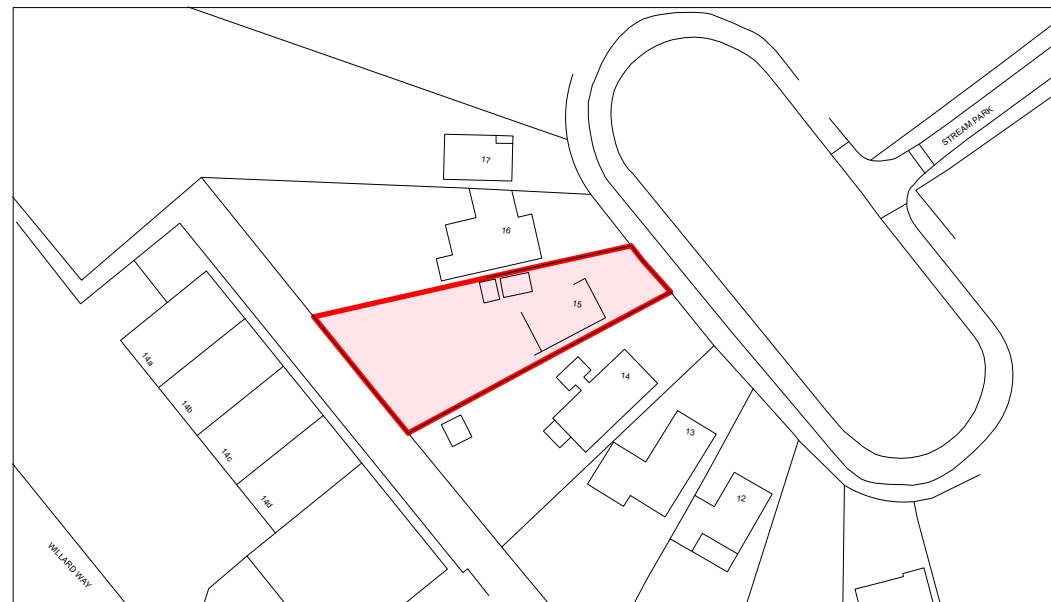

LOCATION PLAN

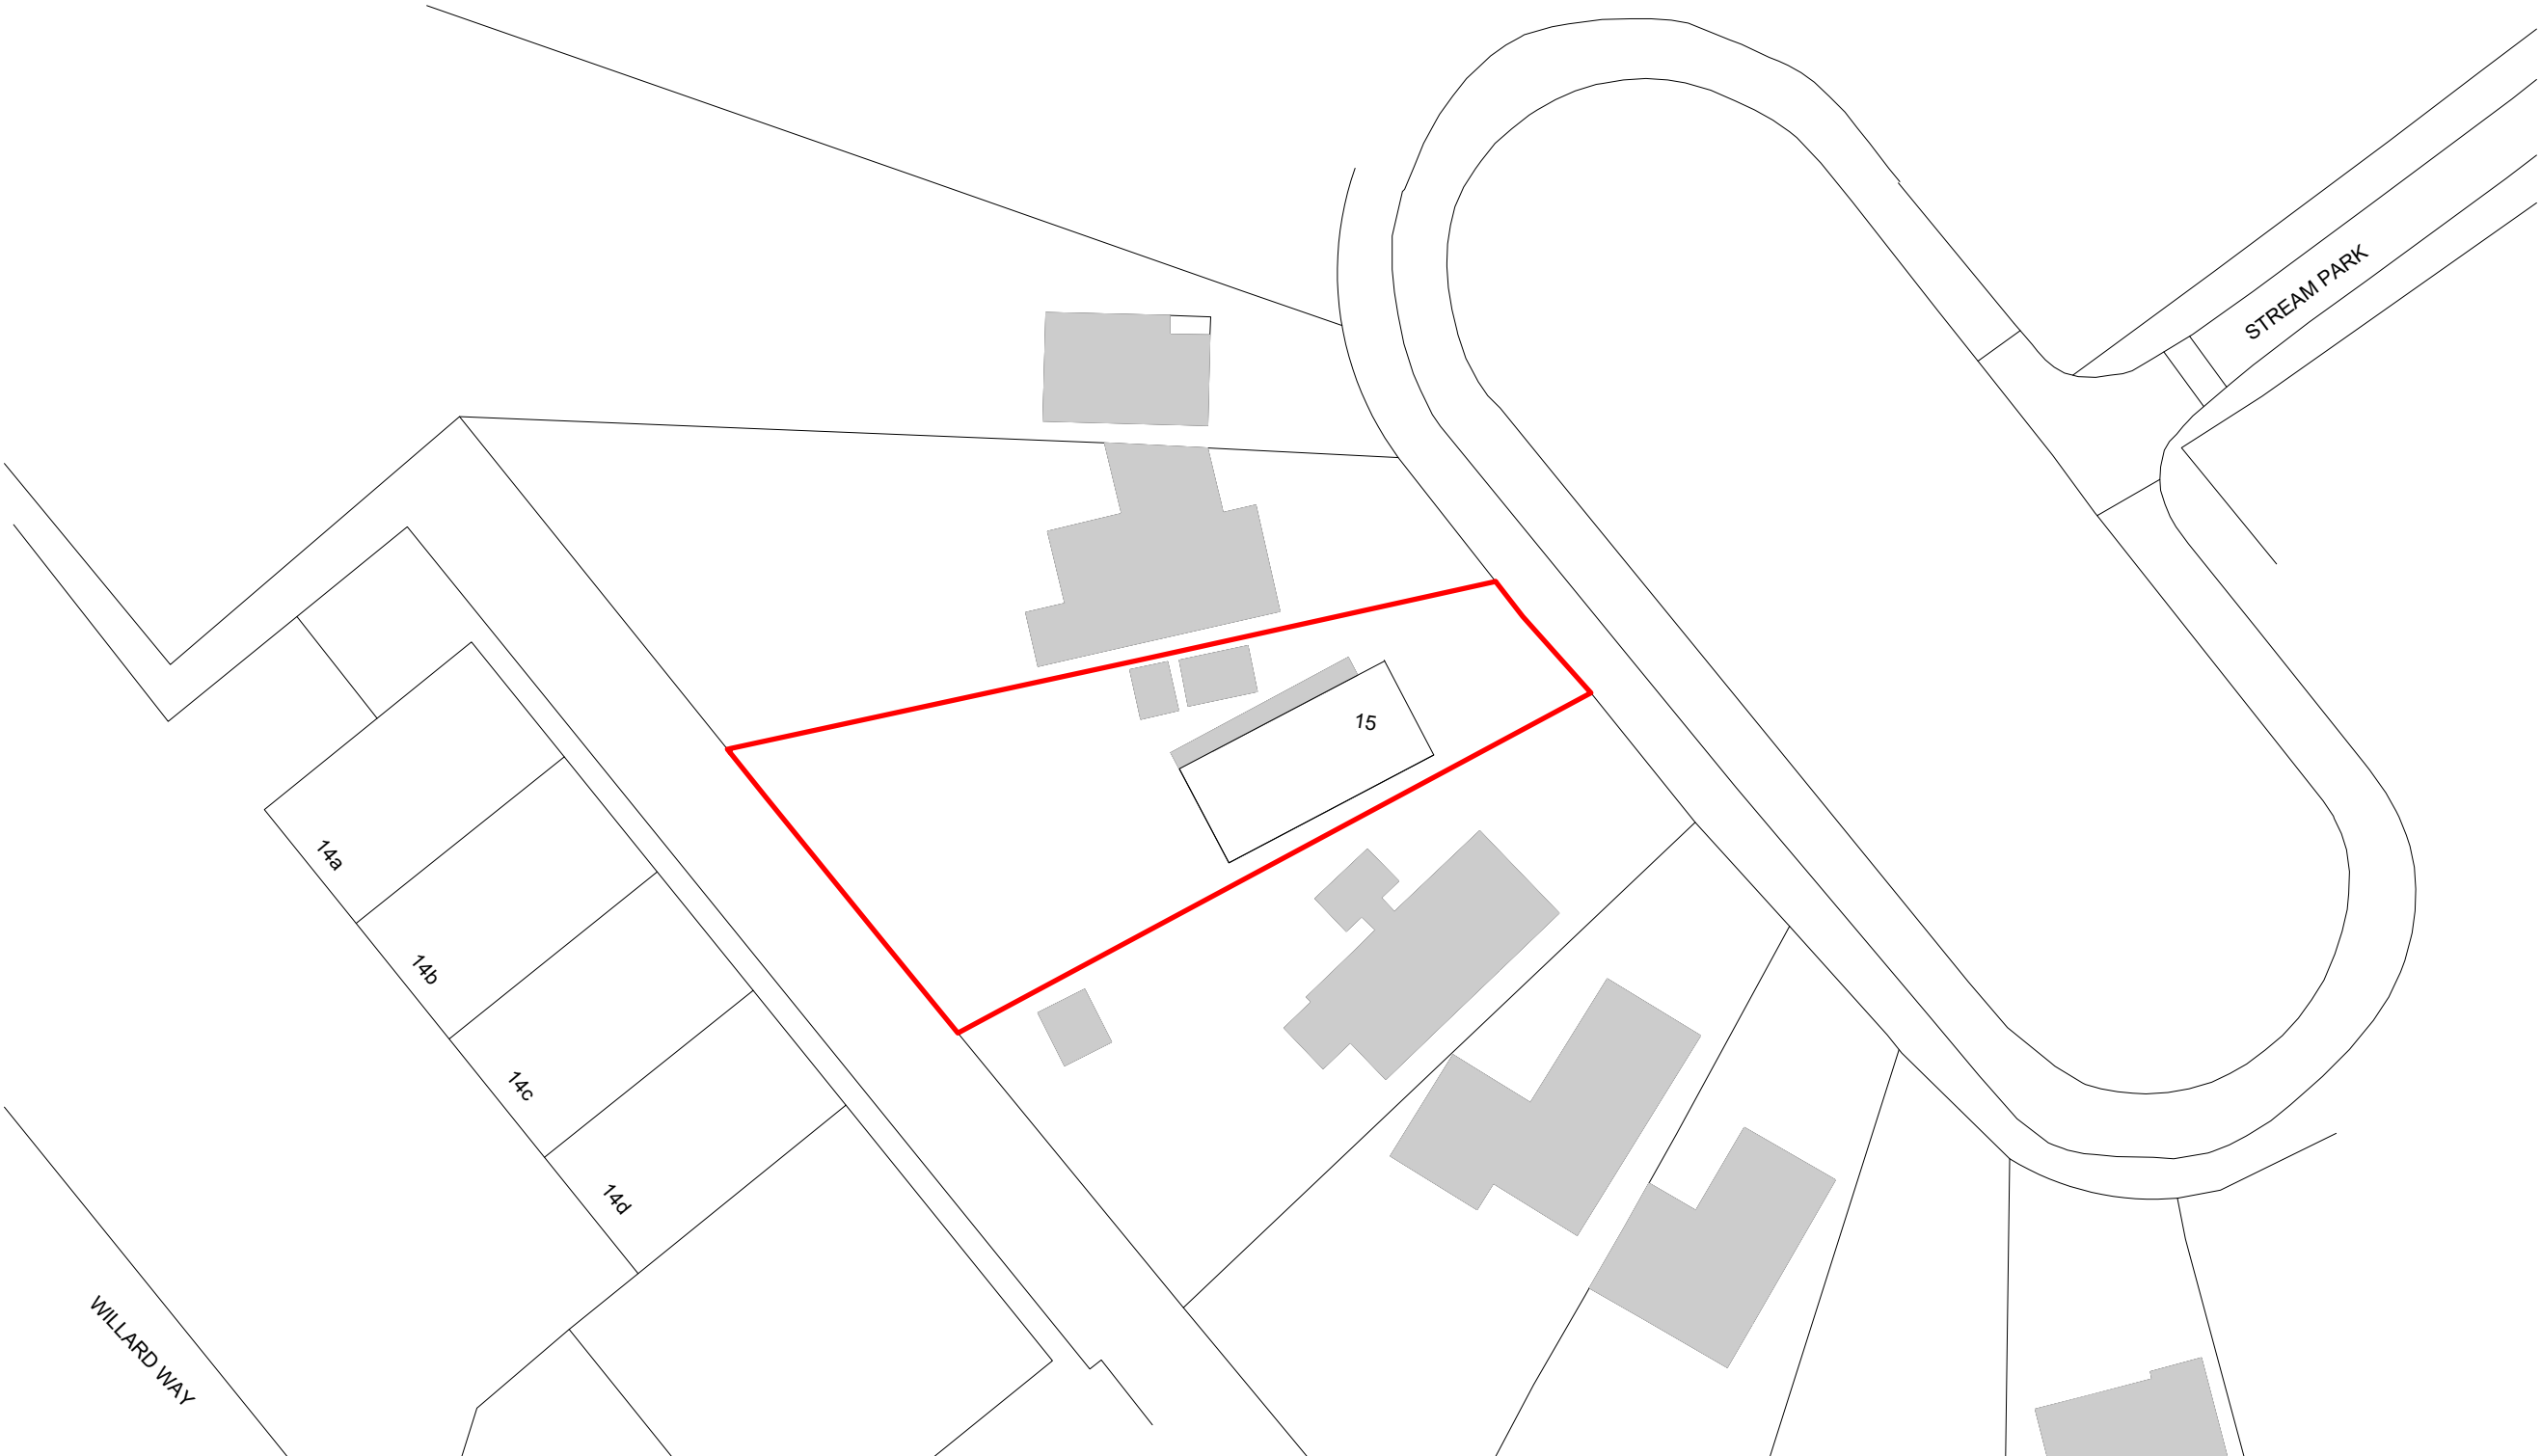

BLOCK PLAN

A		
	Date	Revisions

© copyright

Les Humphrey Associates
Architecture Chartered Surveyors Designers

The Studio - The Rocks
Ivy Dene Lane
Ashurst Wood
West Sussex RH19 3TN
telephone: 01342 315206 fax: 01342 313984
email: les@leshumphreyassociates.co.uk



Client
MR M. & MRS C. VALLENDER

Job Title
**15, Stream Park,
Felbridge,
East Grinstead,
West Sussex,
RH19 1QN**

Drawing Title
**Minor Material Amendment Details
Alterations and Improvements to
Existing Dwelling
Extant Planning Permission
Ref: DM/20/3302**

Scale
1 : 1250 & 1 : 500

Date 02-12-2025	Drawn by I.a.h.
--------------------	--------------------

Drg. No. 191125-04	Rev
------------------------------	-----