


Front Elevation

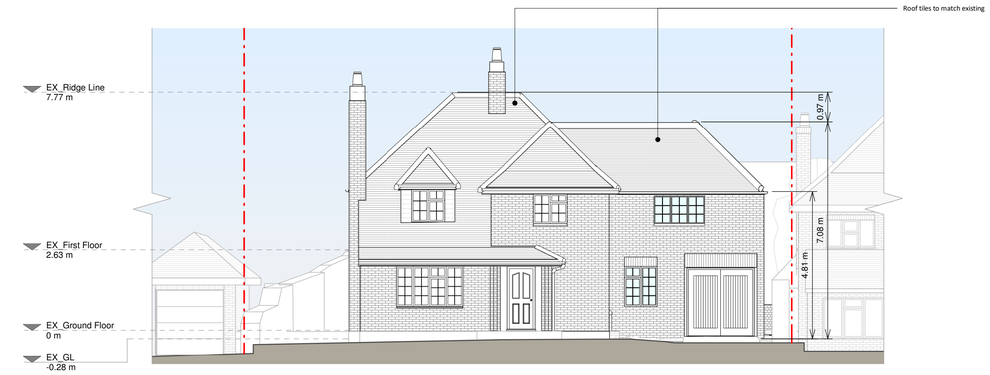


Left Side Elevation

Rear Elevation

Brickwork to match existing

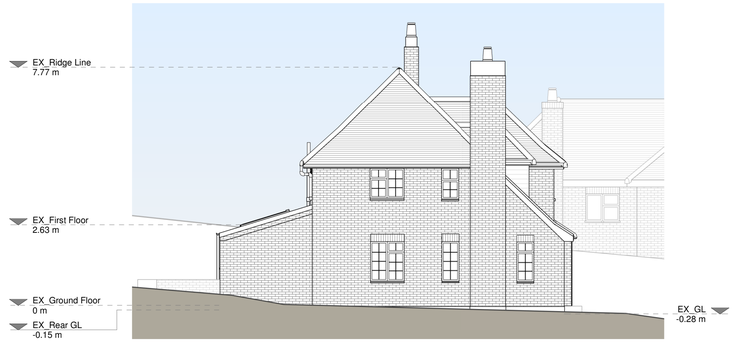


Right Side Elevation




Section B - B

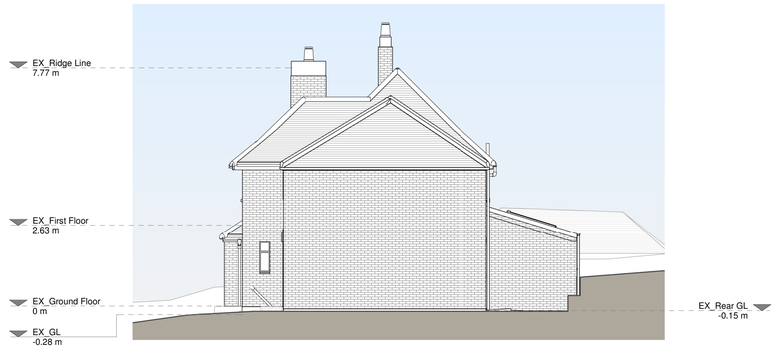


Section A - A

1 0 1 2 3 4 5
SCALE 1:100 m

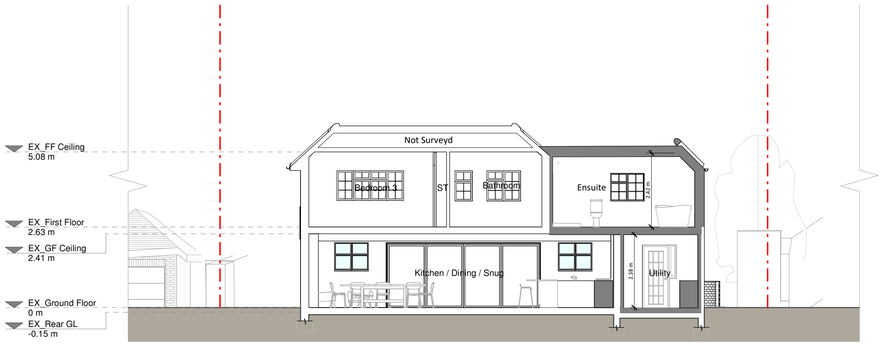**Copyright in the design and this drawing is the property of RESI. Reproduction in whole or in part is forbidden without written sanction of RESI. This drawing must be read in conjunction with all other relevant documentation and drawings.**

**RESI accepts no liability for any expense, loss or damage of whatever nature and however arising from any variation which has not been referred to them and their approval obtained.**

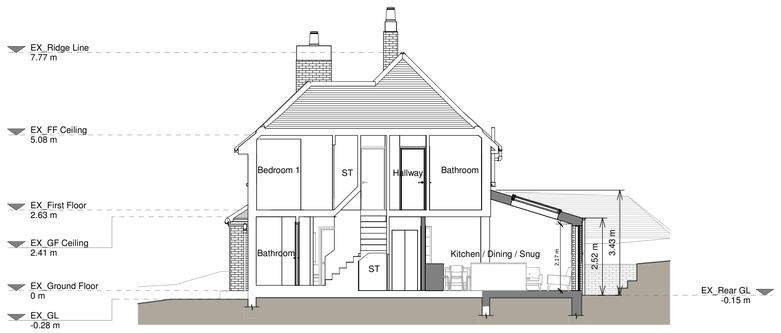**Resi do not advise using planning drawings for the construction stages. All dimensions to be cross-checked on-site prior to manufacture and construction. Any discrepancies to be reported to RESI immediately.**

**Proposed Materials:**

Brickwork / Walls - Brickwork To match existing

Pitched roof - Tiles to match existing

Flat roof - N/A

Windows - uPVC/Aluminium

Doors - uPVC/Aluminium

RWP's / Gutter's / Fascia's - To match existing

KEY

- Existing walls
- Proposed walls
- Proposed furniture
- Proposed staircase
- Proposed windows
- Proposed rooflight
- Boundary line
- Proposed beam
- Proposed drainage
- Existing removed
- 1.5m head height
- 1.8m head height

**Revision**

| Rev | Notes | Date |
|---|---|---|
| A | Planning Issue | 24/10/2025 |

resi

Job Title

Proposed garage conversion, Ground floor rear extension, double storey side extension, floor plan redesign and all associated works at 20 Lucastes Lane, RH16 1LD

Drawing Status

Planning Drawings

Client

Huw Jenkins

Drawing Title

Proposed Elevations and Sections

| Scale | Drawn |
|---|---|
| 1 : 100 @ A1 | IP |
| Date | Checked |
| October 2025 | UK |
| Drawing No. | Rev |
| B279004-3200 | A |