
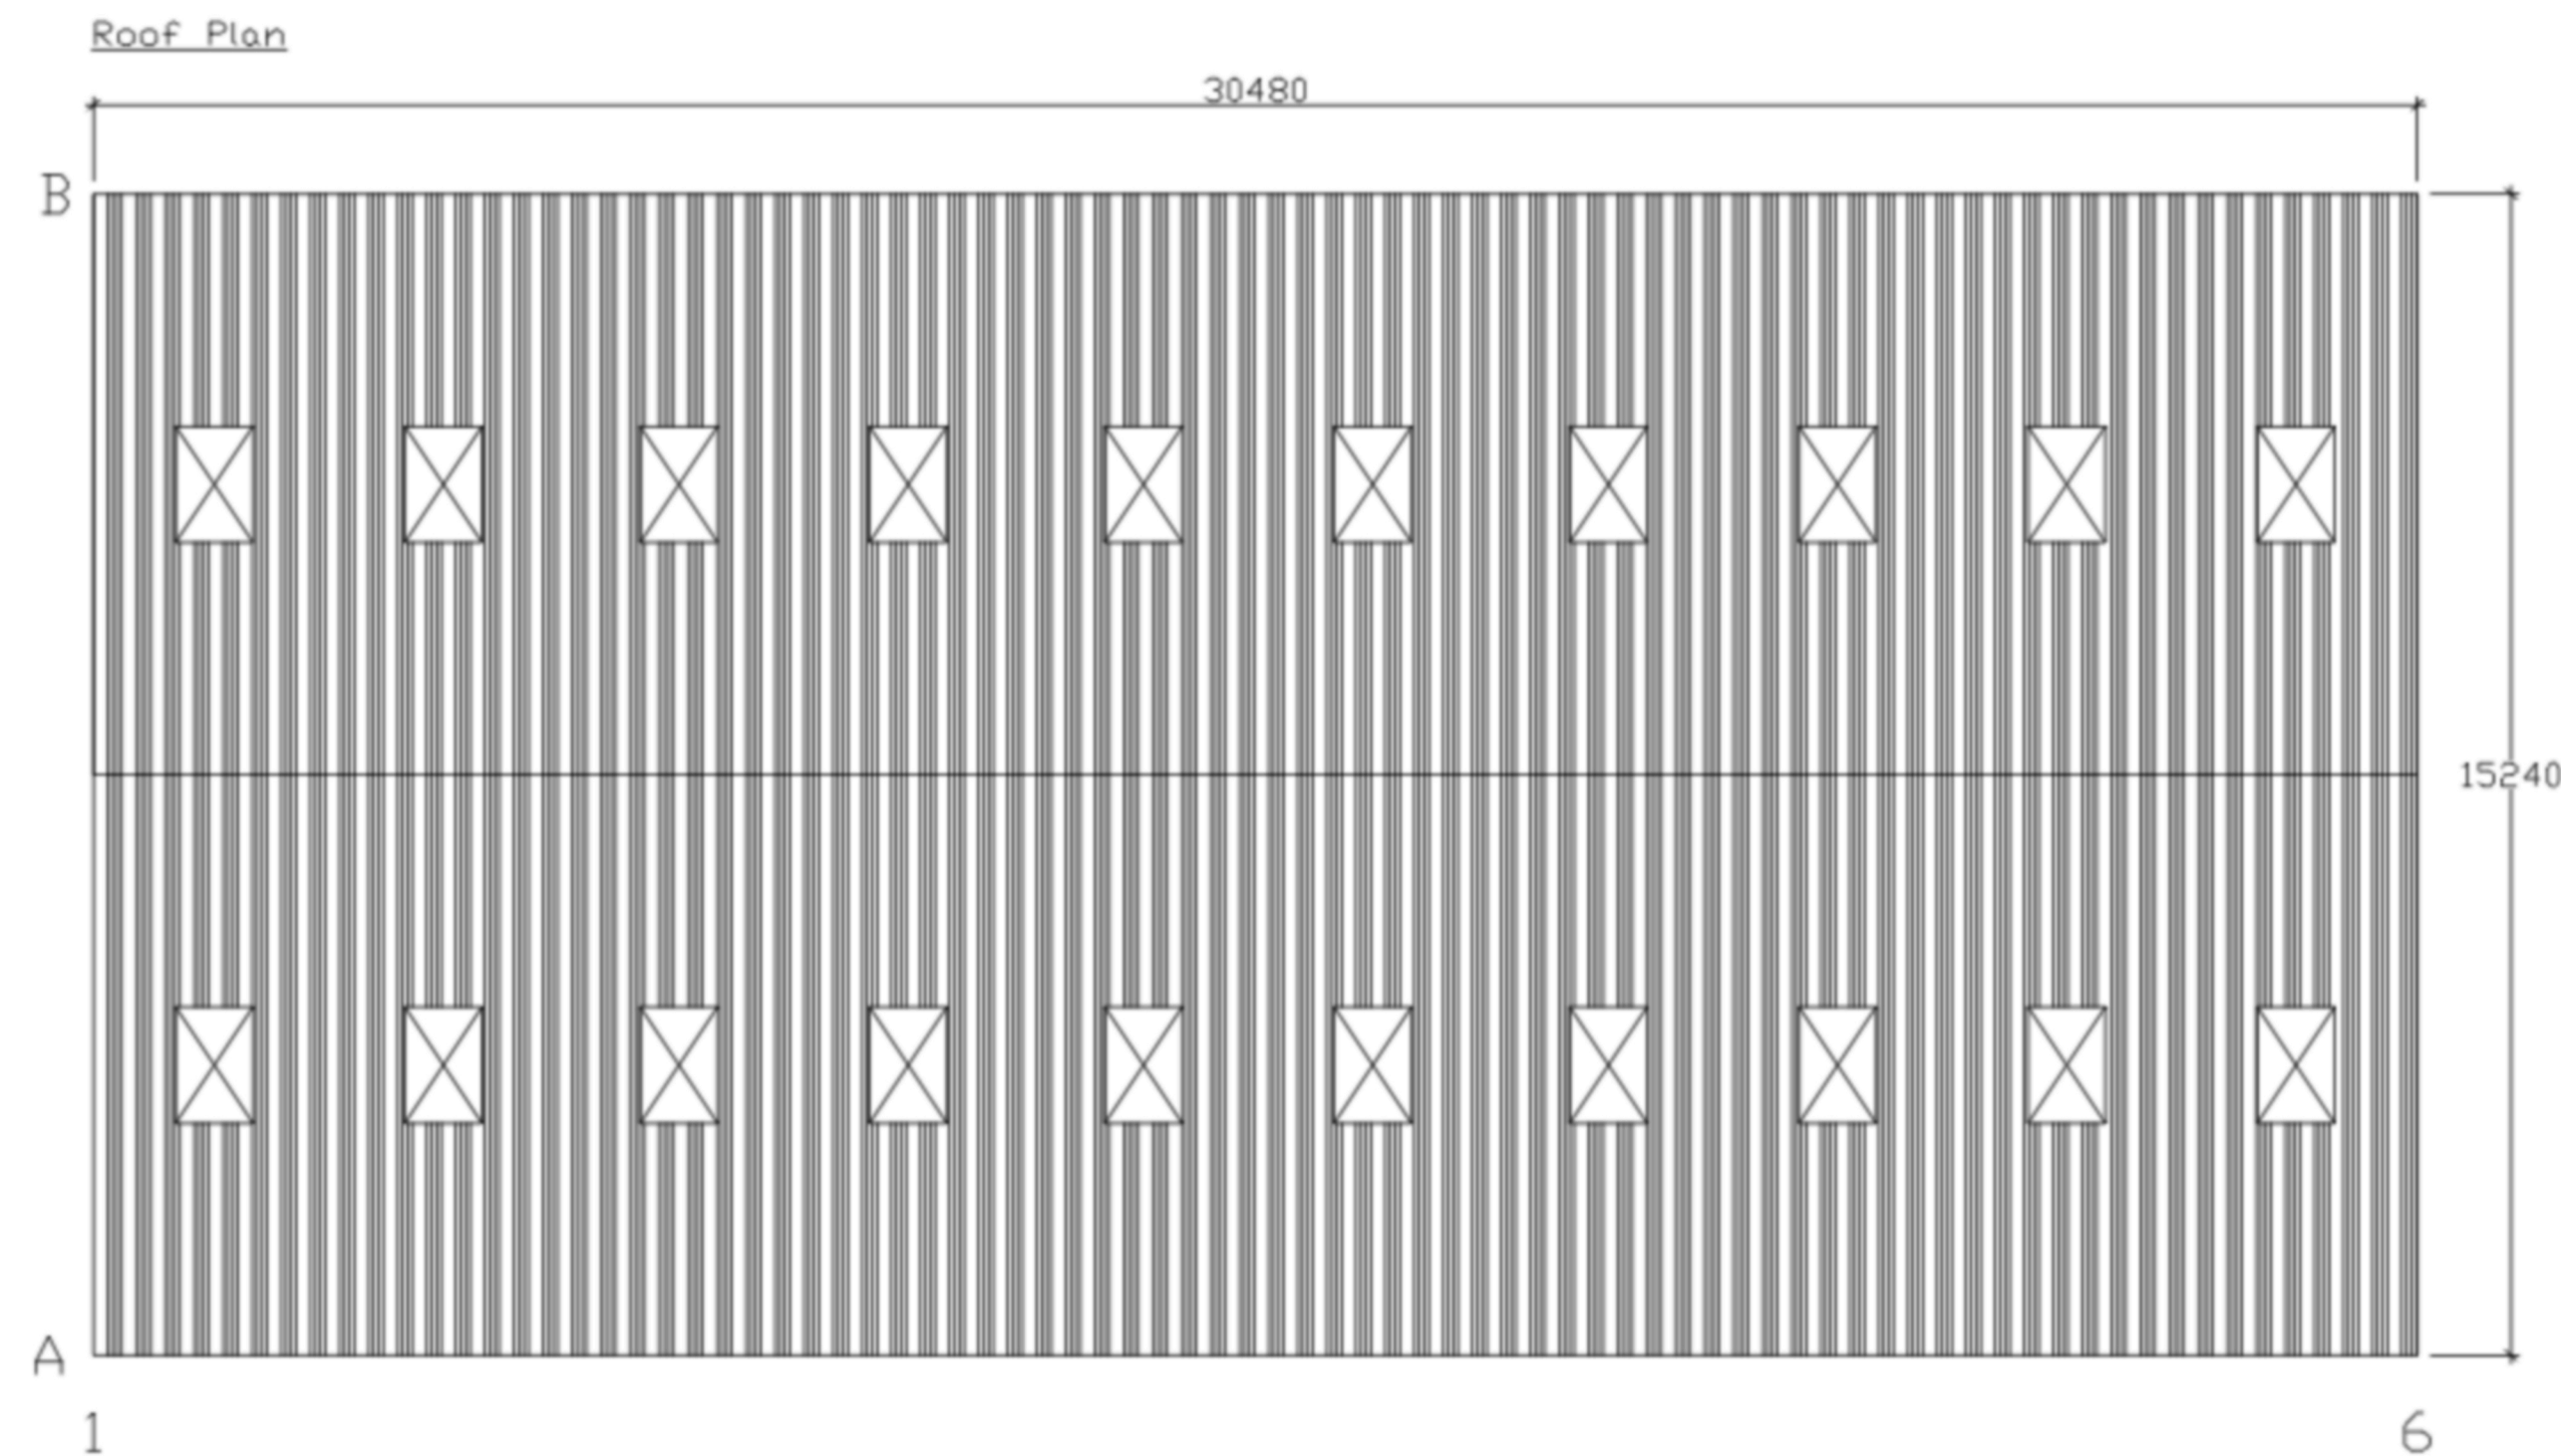
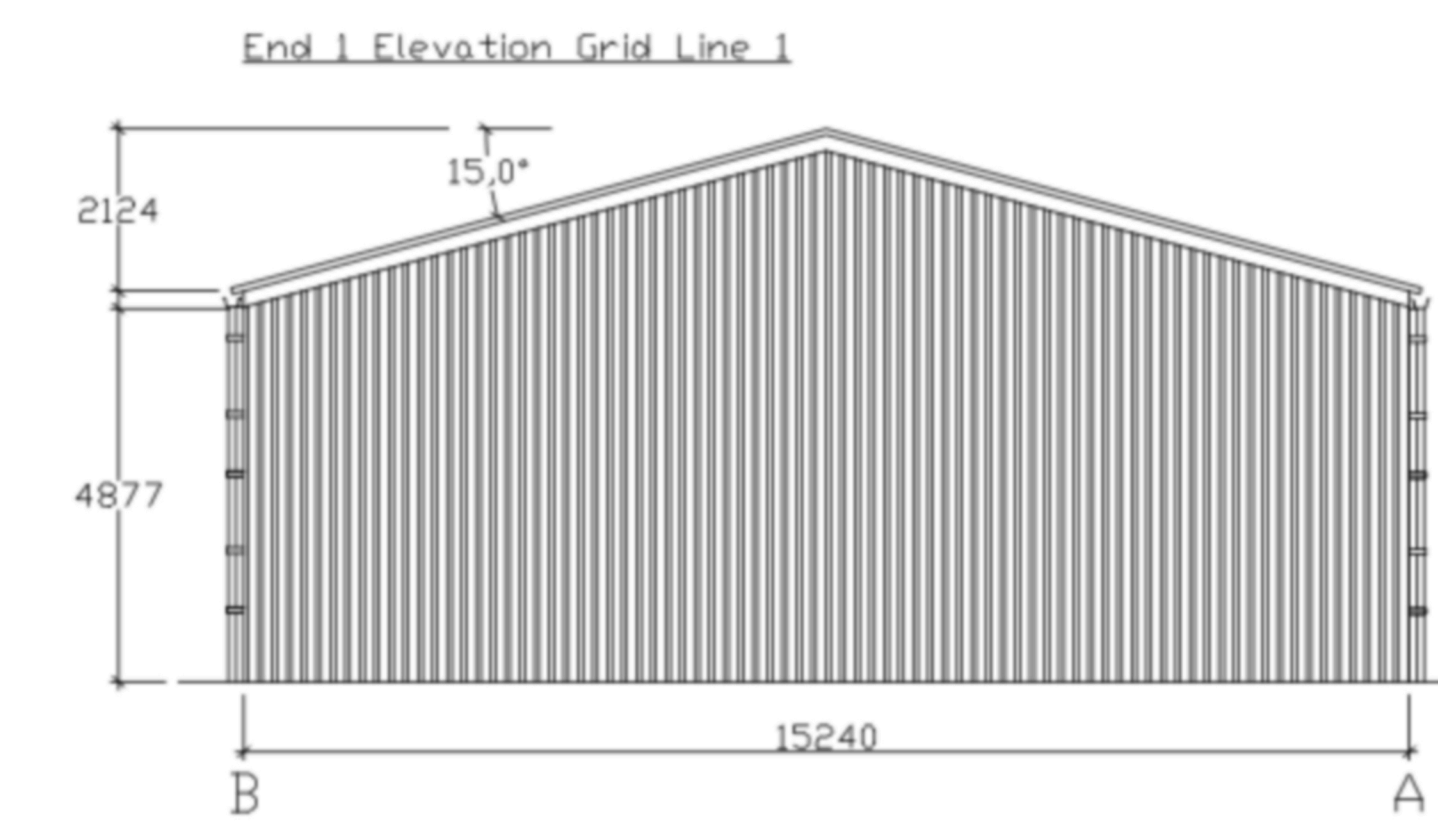
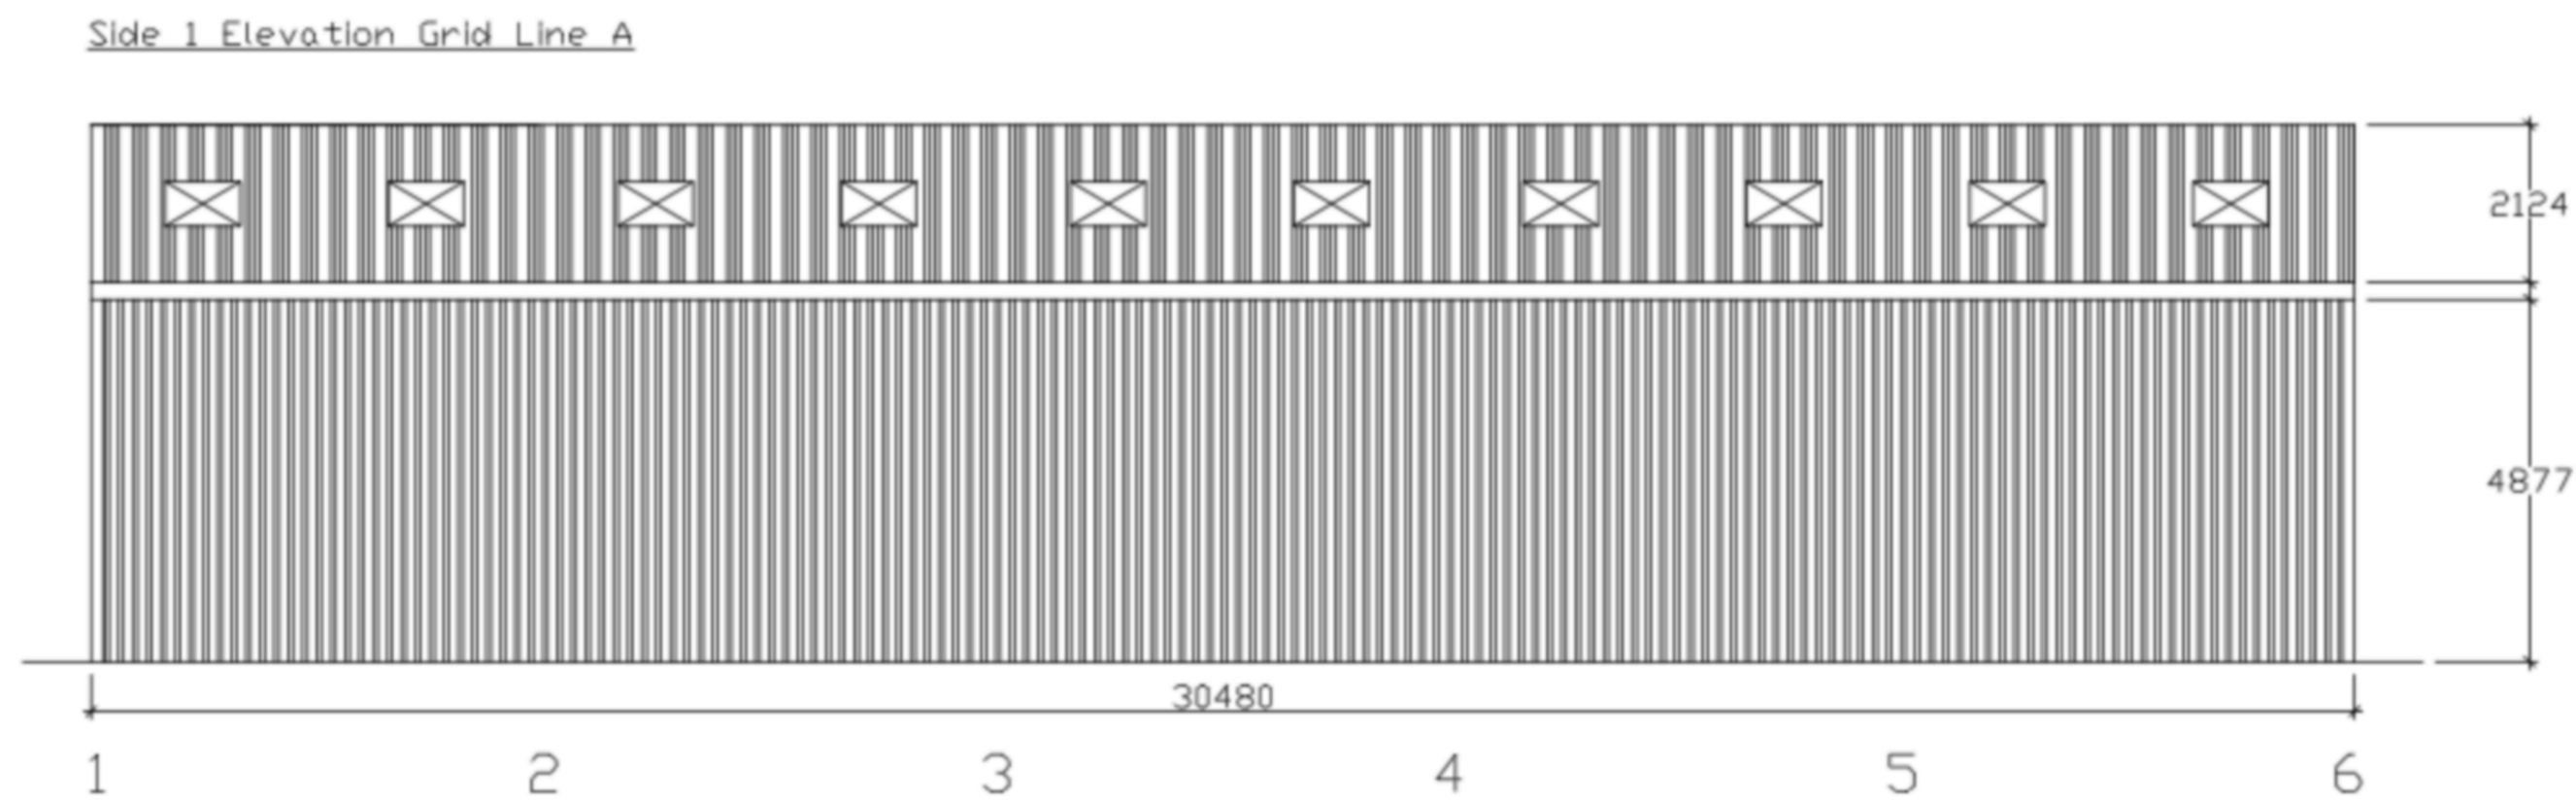
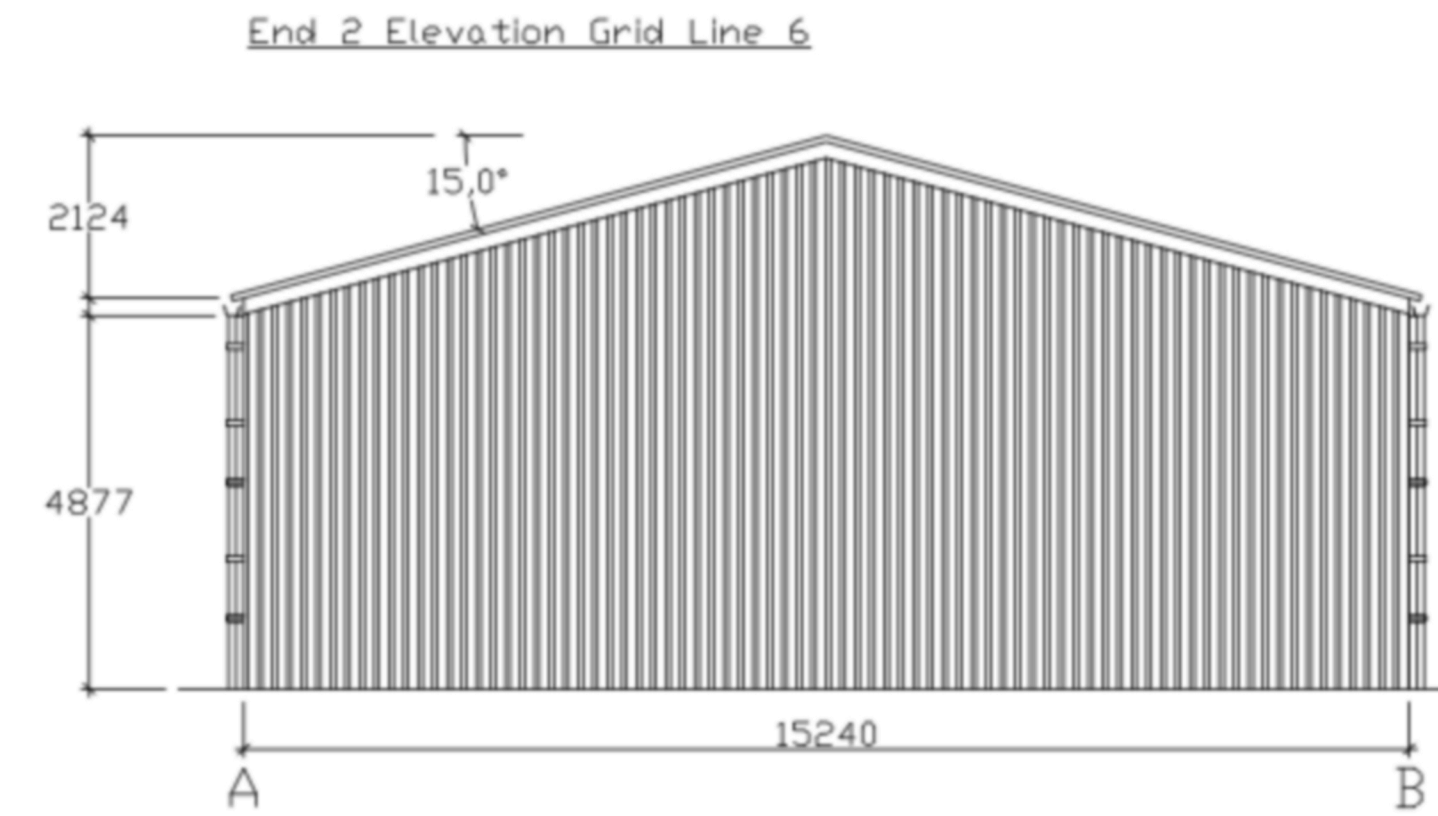


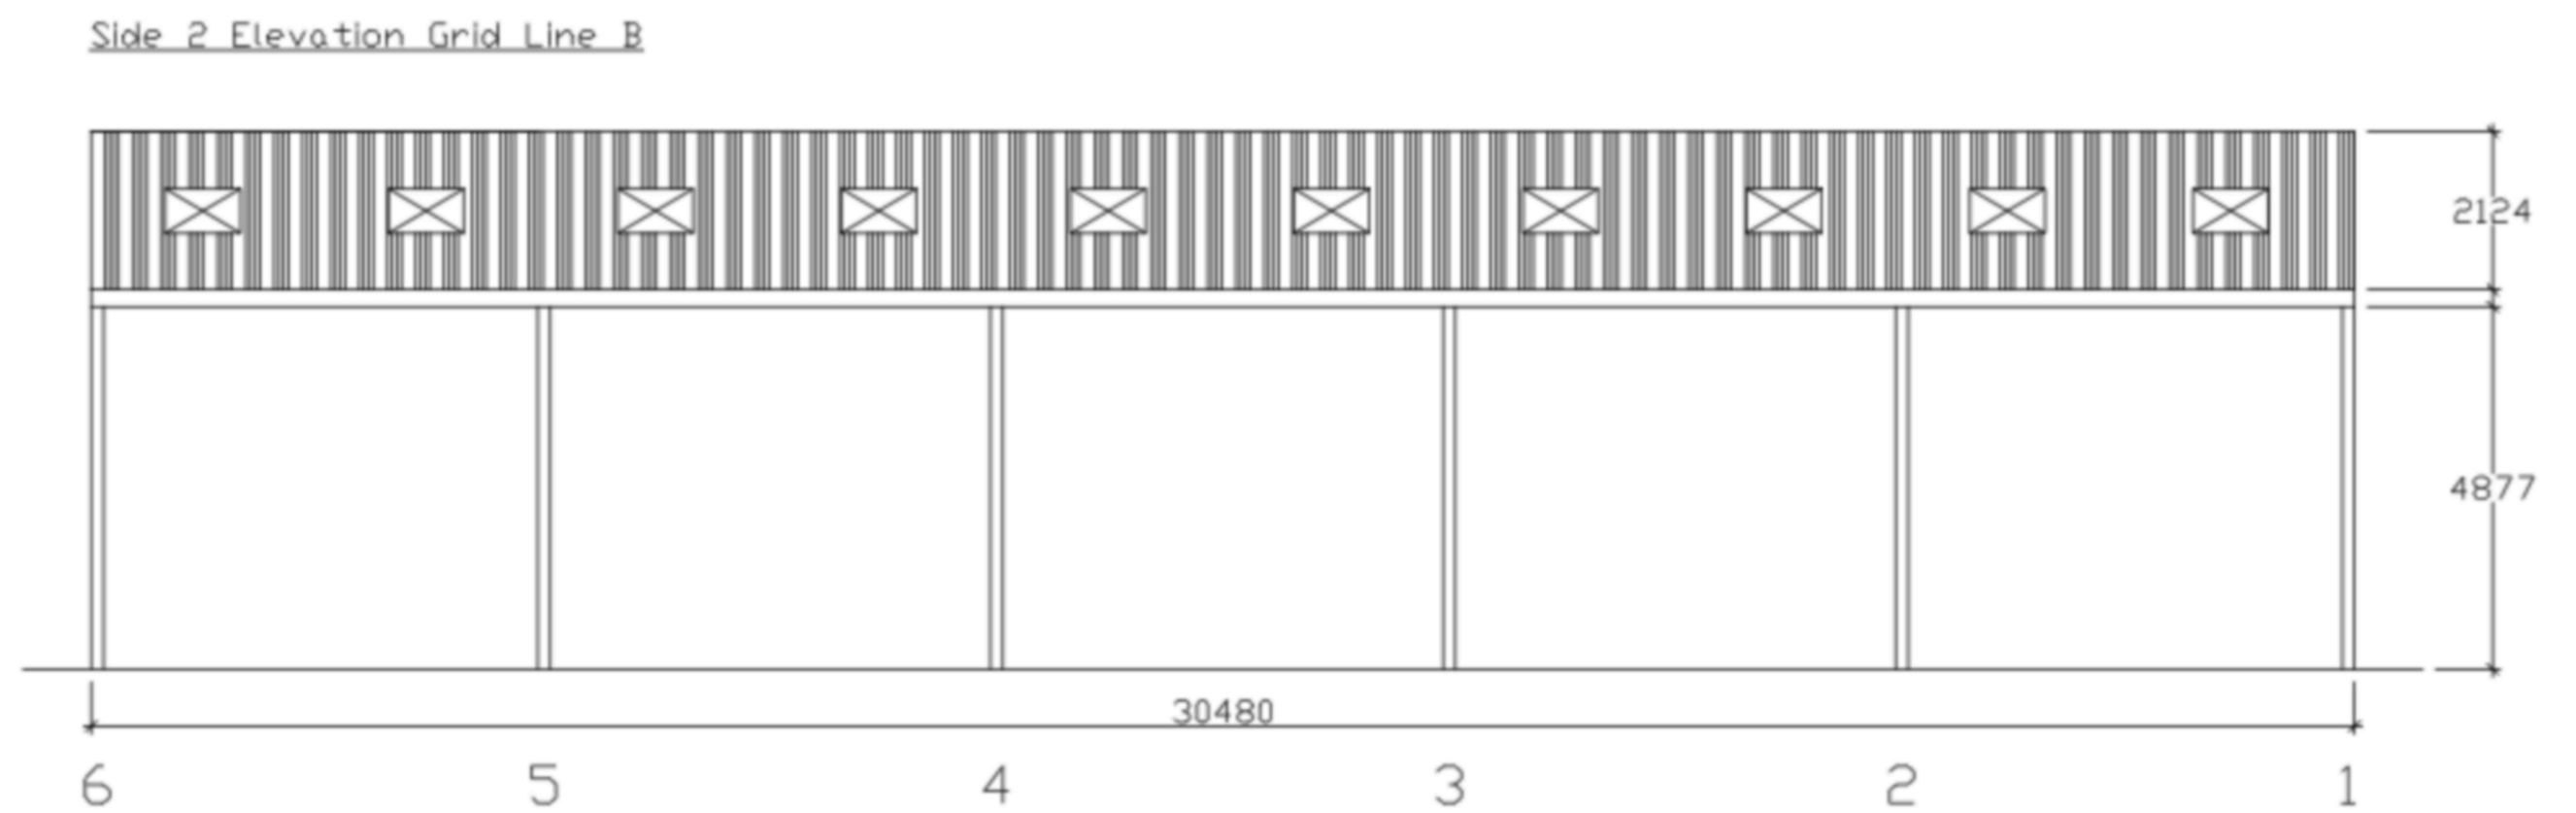

Specification:

Length: 30.480m (100' 0")
Width: 15.240m (50' 0")
Eaves Height: 4.877m (16' 0")
Roof Pitch: 15°
Bay Size: All bays are the same size at 6.096m

Steelwork (including web stiffeners and rafter stays)

To supply for erection on prepared site and concrete foundations, steel frame 6.096m (20') centres with UB 305 x 165 x 40 stanchions and UB 305 x 165 x 40 rafters. Roof bracing to one end.
Side bracing and CHS eaves ties. To be 4 gable posts (UB 203 x 133 x 25).
Holding down bolts, templates, cones and washers included.
All steelwork to be Painted.

Purlins

To supply 9in x 3in (20ft) - Timber purlins bolted to frame at 1.375m. Eaves beams (9in x 2in (20ft)- Timber).

Roof Cladding

To supply Natural Grey Fibre Cement - laid in accordance with manufacturer's instructions. Ridge to be closed ridge

Roof Lights


Incorporate 20 roof lights of size 3.048m, in roof cladding positioned to suit customer's requirements.

Rainwater Goods

Building Side 1: Steel Box to be 30.48m on the side with 2 x 110 diameter down-pipes and rubber sealed joints.
Building Side 2: Steel Box to be 30.48m on the side with 2 x 110 diameter down-pipes and rubber sealed joints.

Cladding

Gable End 1: To be clad down 4.877m below eaves with Yorkshire Boarding on Timber- 5 x 3 rails.
Gable End 2: To be clad down 4.877m below eaves with Yorkshire Boarding on Timber- 5 x 3 rails.
Side 1: To be clad down 4.877m below eaves with Yorkshire Boarding on Timber- 5 x 3 rails.

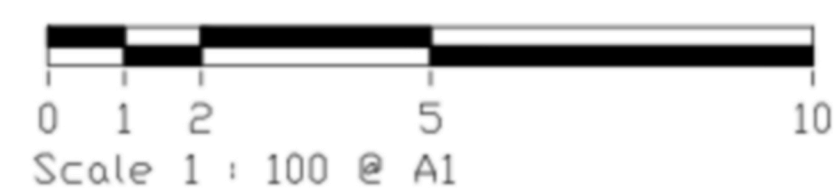

This Drawing is for Planning and Aesthetic purposes Only!
Sizes subject to change due to Structural Calculation
DO NOT INSTALL BASES TO THIS PLAN

CLIENT: Mr J Amos			
ADDRESS: Boyles Farm Harwoods Lane East Grinstead West Sussex RH19 4NL			
PROPOSED:	Agricultural Storage Barn		
SIZE:	30.480m x 15.240m x 4.877m		
DRWAN BY:	Charlie O'Connell		
SCALE:	1/100	DWG NO:	21-9546
REV:		DATE:	15/02/2021

GRAHAM HEATH
CONSTRUCTION LTD

GRAHAM HEATH CONSTRUCTION LTD
THE CREAMERY
WRENBURY INDUSTRIAL ESTATE
STATION ROAD
WRENBURY
NR NANTWICH
CHESHIRE, CW5 8EX
TEL: 01270 781158
FAX: 01270 781165