



This drawing is the copyright of Rubix Planning Ltd.
Dimensions must not be relied upon except for planning purposes and all dimensions and content contained must be checked on site & prior to construction, manufacture or other related services. Rubix Planning Ltd assumes no responsibility or liability arising from misuse or reliance on these drawings for anything other than their intended purpose.

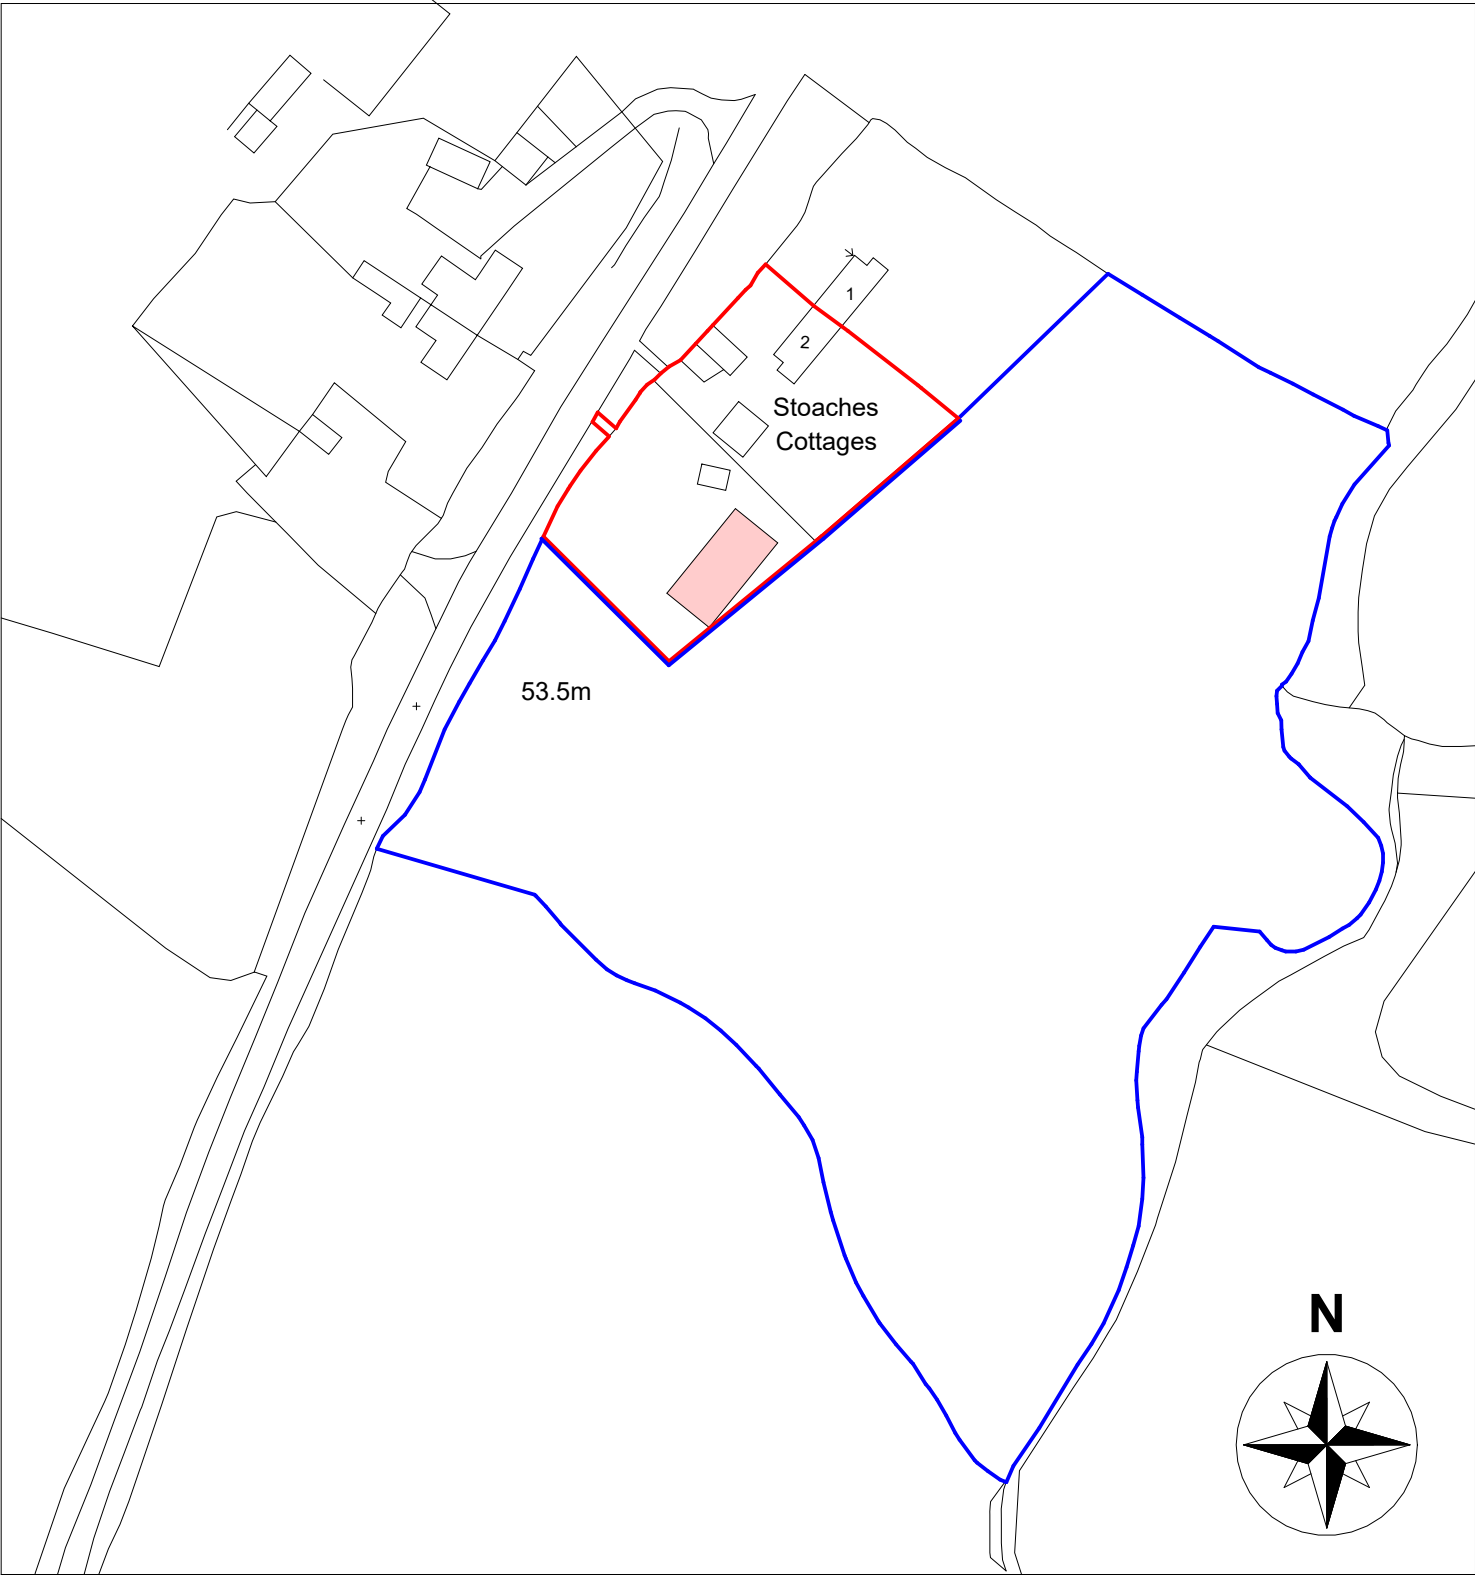

Ordnance Survey (c) Crown Copyright 2025. All rights reserved. Licence number 100022432

Site Location
1 : 1250

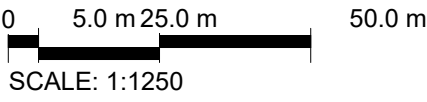

Revision Number	Revision Date	Revision Description
Revision Schedule		
Rubix Planning		
info@rubixplanning.com Call Us: 0333 444 0208 www.rubixplanning.com Registered Company in England & Wales. Company Number: 1615434 Registered Office: Marine House 151 Western Road, Hoveville Heath, West Sussex RH16 3UH		
client:	Mark Raymond Heath	
project:	Agricultural Outbuilding	
site:	2 Stoaches Cottages Freshfield Lane Danehill RH17 7HQ	
drawing:	Drawings as Existing	
scale:	As indicated	size: A1 by: TC
project:	2415	dwg: 01 rev:



Ground Floor as Existing
1 : 100

