



This drawing is the copyright of Rubix Planning Ltd. Dimensions must not be relied upon except for planning purposes and all dimensions and content contained must be checked on site & prior to construction, manufacture or other related services. Rubix Planning Ltd assumes no responsibility or liability arising from misuse or reliance on these drawings for anything other than their intended purpose.



Ground Floor as Proposed
1 : 100

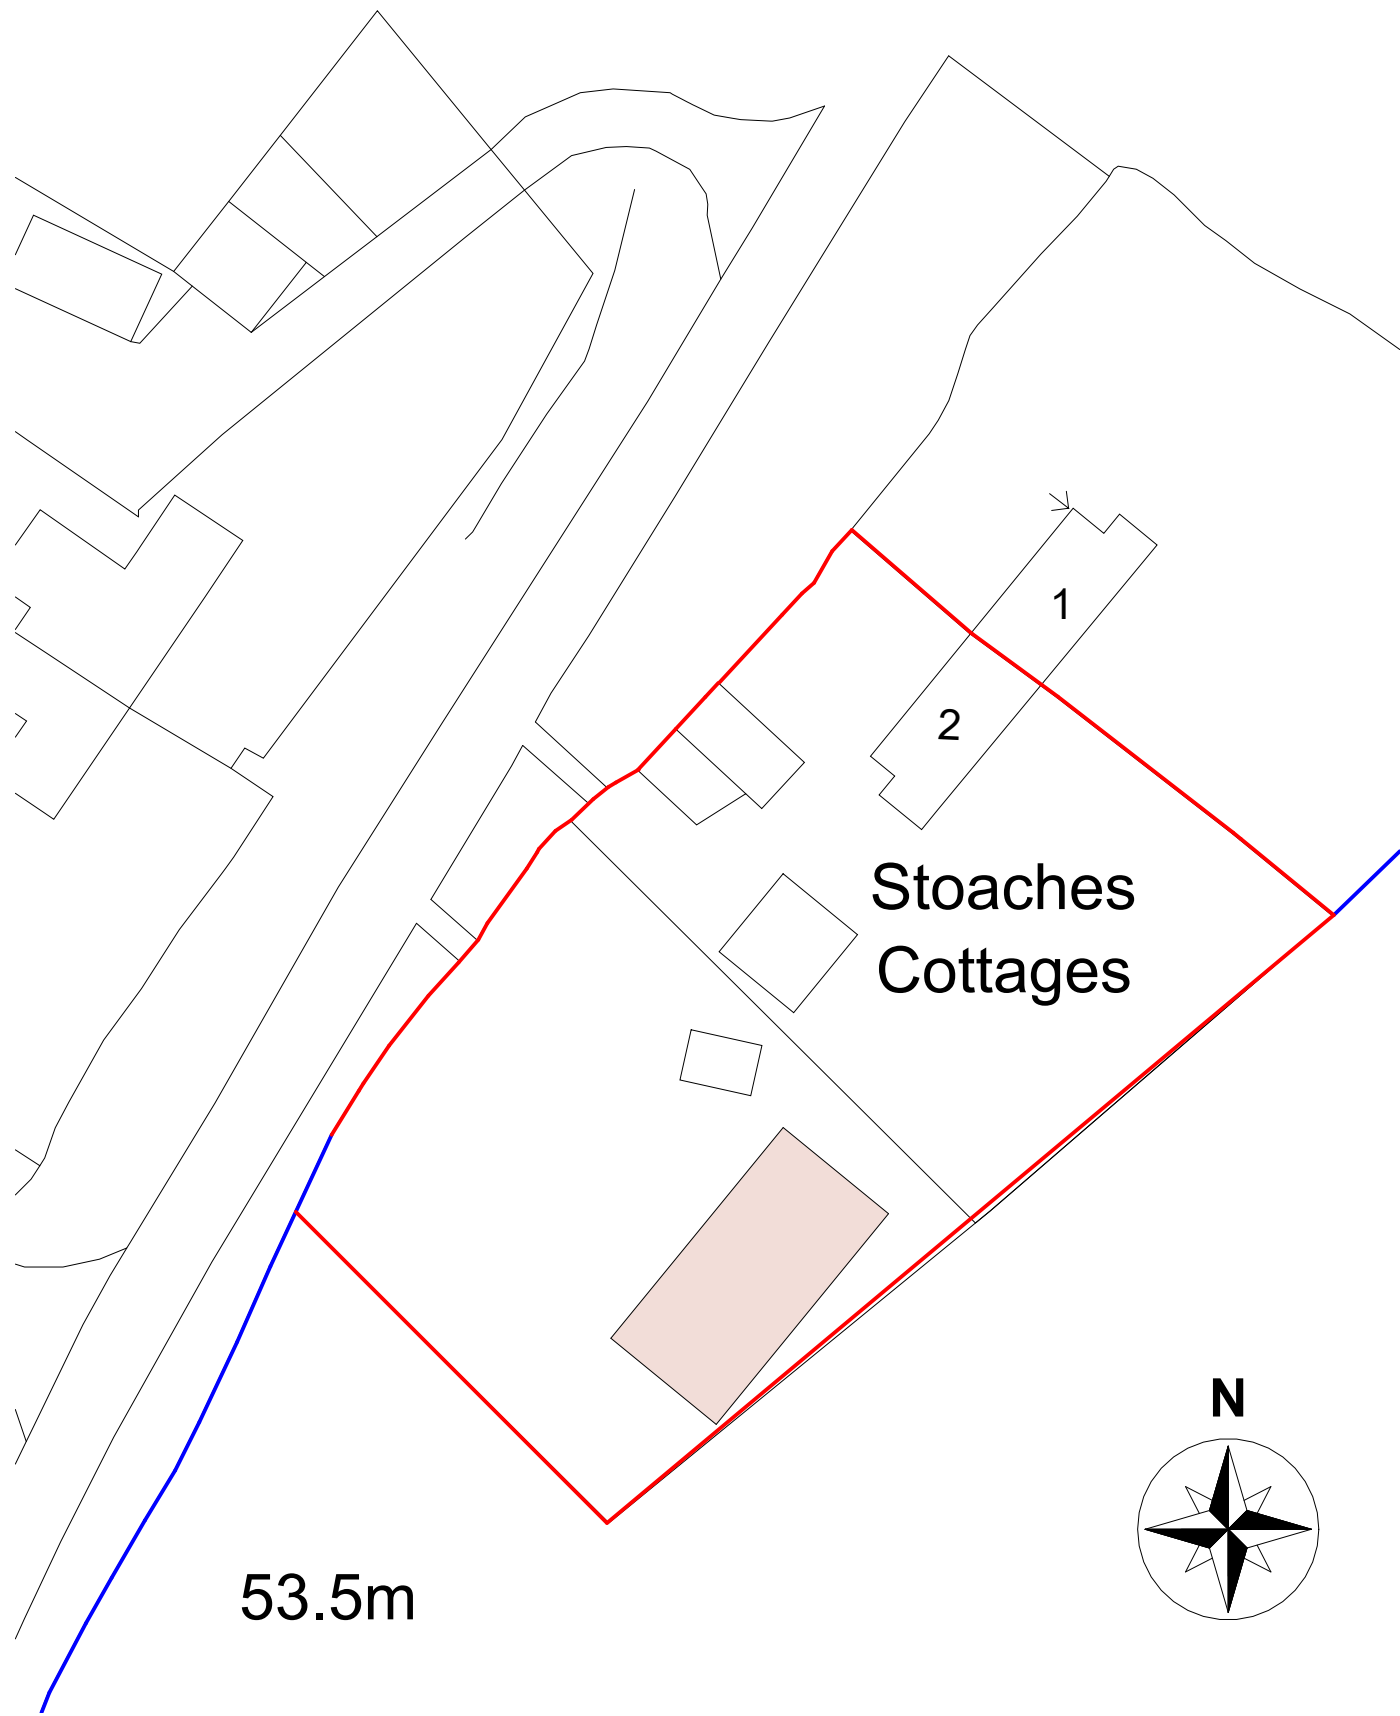

Block Plan as Proposed
1 : 500

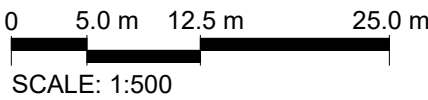

A		19/12/25	Updated	
Revision Number	Revision Date	Revision Description		
Revision Schedule				
Rubix Planning				
 info@rubixplanning.com				
 Call Us: 0333 444 0208				
 www.rubixplanning.com				
Registered Company in England & Wales. Company Number: 1615434 Registered Office: Marine House 151 Western Road, Haywards Heath, West Sussex RH16 3UH				
client:		Mark Raymond Heath		
project:		Agricultural Outbuilding		
site:		2 Stoaches Cottages Freshfield Lane Danehill RH17 7HQ		
drawing:				
Drawings as Proposed				
scale:		As indicated	size:	A1
project:		2415	dwg:	02
			rev:	A