

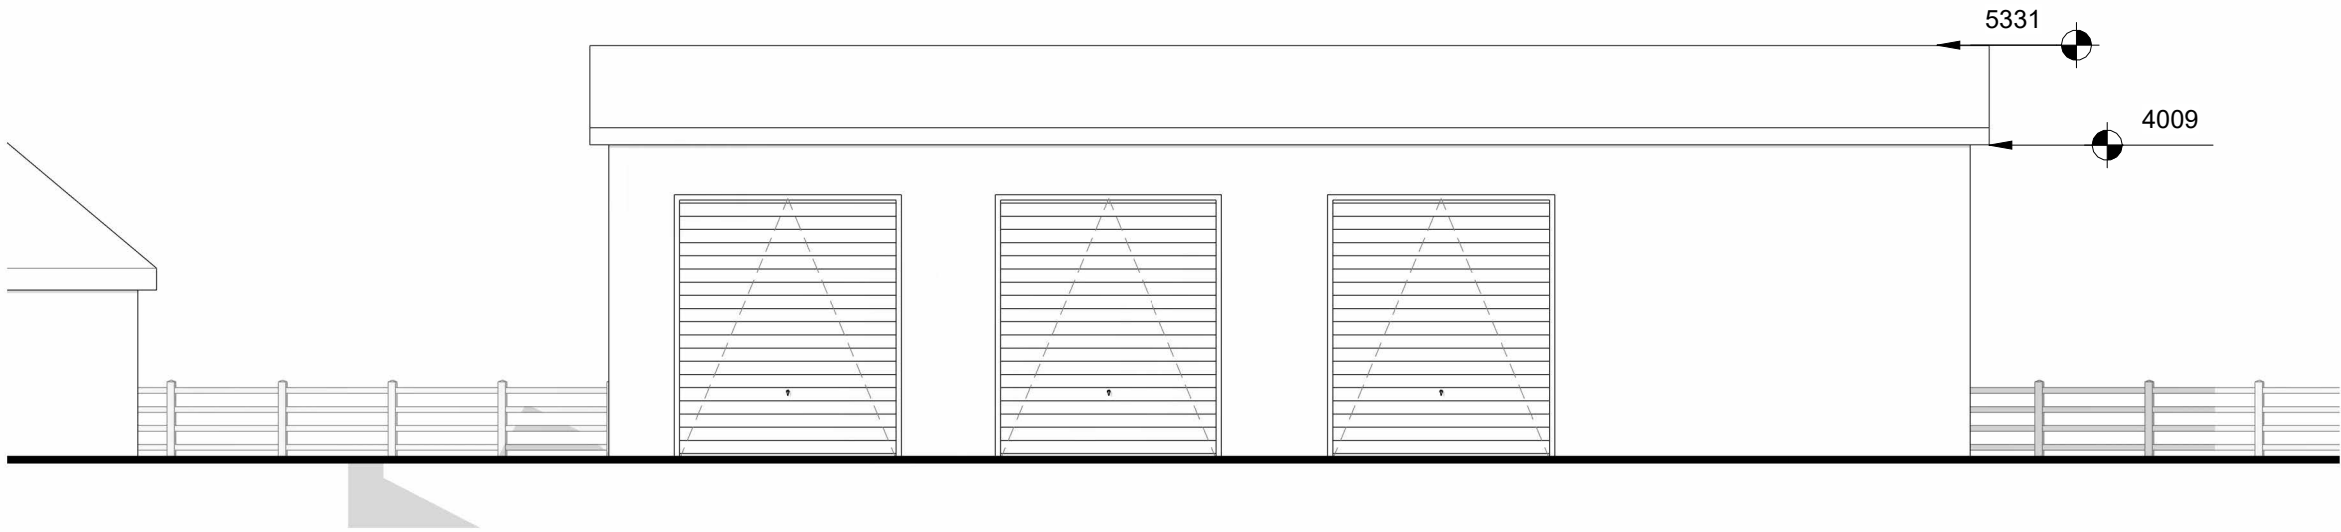


This drawing is the copyright of Rubix Planning Ltd.
Dimensions must not be relied upon except for planning purposes and all dimensions and content contained must be checked on site & prior to construction, manufacture or other related services. Rubix Planning Ltd assumes no responsibility or liability arising from misuse or reliance on these drawings for anything other than their intended purpose.

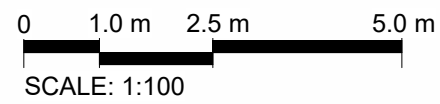


South East as Proposed
1 : 100

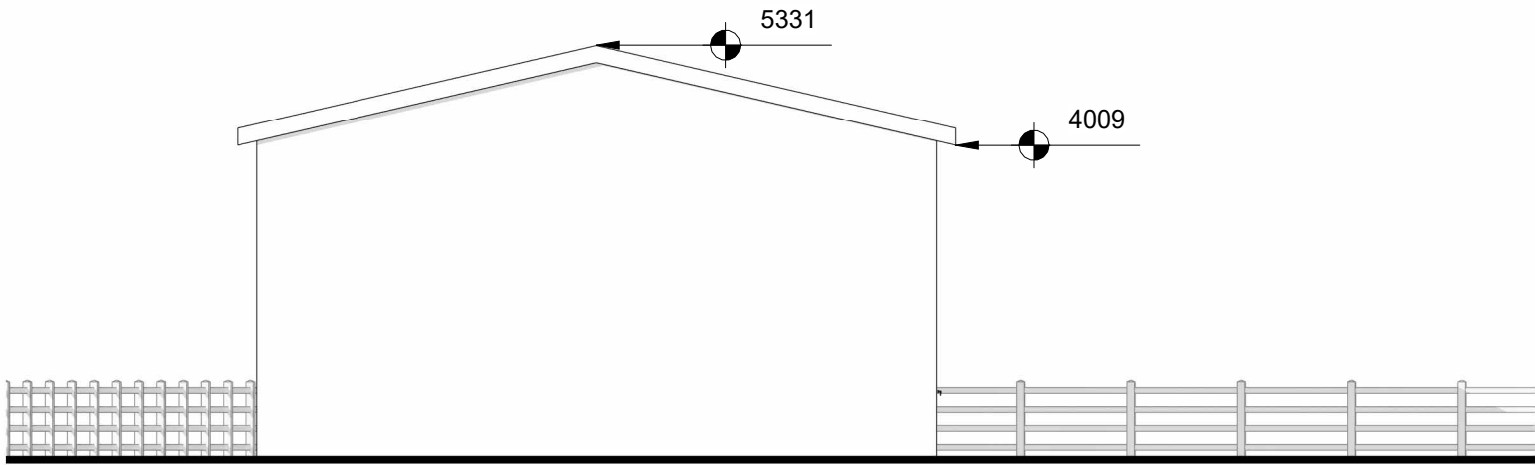

South West as Proposed
1 : 100



North East as Proposed
1 : 100

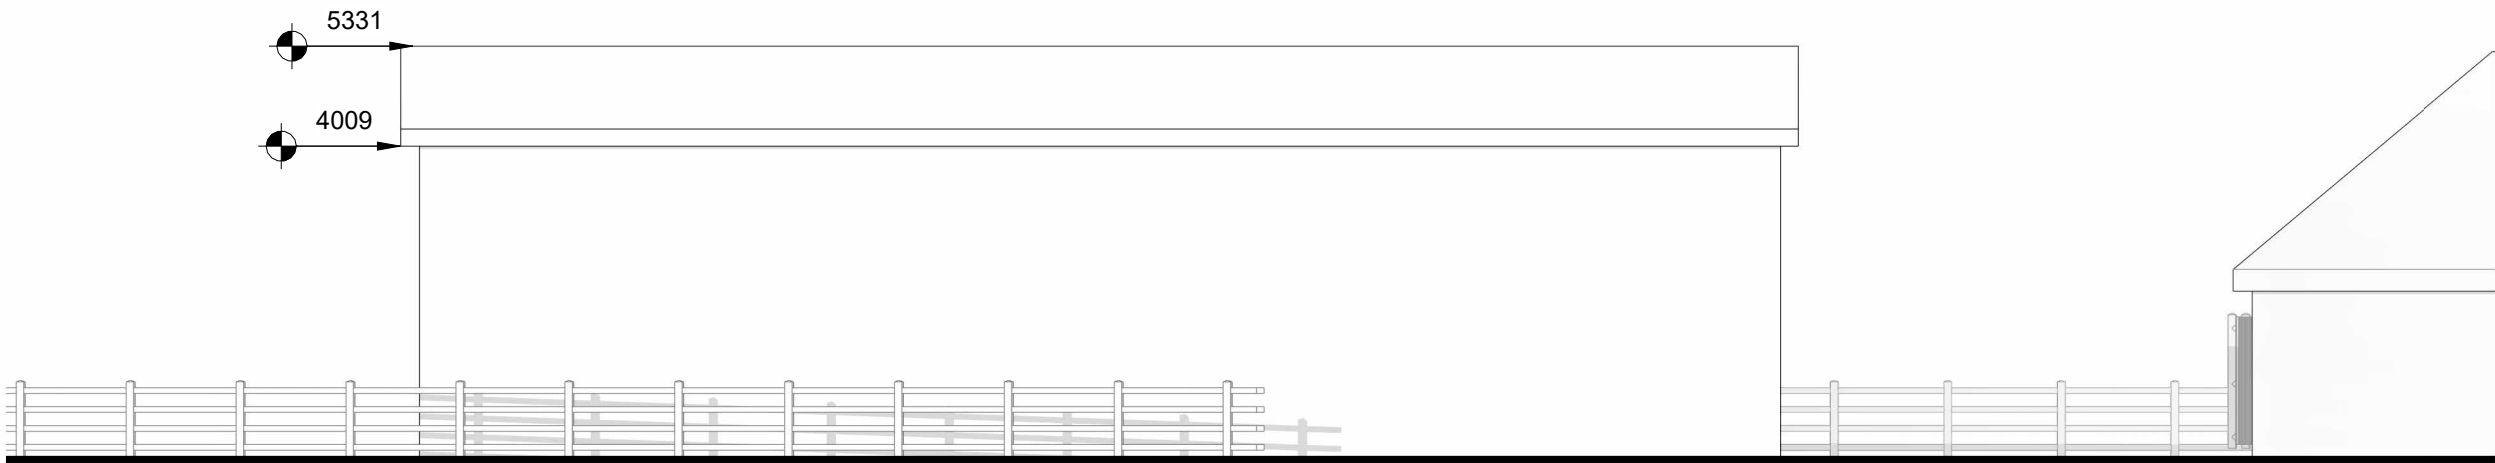

North West as Proposed
1 : 100

A			19/12/25		Updated		
Revision Number		Revision Date		Revision Description			
Revision Schedule							
Rubix Planning							
info@rubixplanning.com Call Us: 0333 444 0208 www.rubixplanning.com Registered Company in England & Wales. Company Number: 16163434 Registered Office: Marine House 151 Western Road, Haywards Heath, West Sussex RH16 3UH							
client:		Mark Raymond Heath					
project:		Agricultural Outbuilding					
site:		2 Stoaches Cottages Freshfield Lane Danehill RH17 7HQ					
drawing:							
Drawings as Proposed							
scale:		1 : 100		size:	A1	by:	TC
project:		2415		dwg:	03	rev:	A