


Planning Drawings

- 1. All Dimensions In Millimetres Unless Otherwise Stated
- 2. New Roof Tiles to match existing in type ,colour & face
- 3. New facing brickwork to match existing
- 4. The requirements of the party wall act should be observed
- 5.No part of the proposed extension ,including Foundations and gutters, should encroach the property boundary

Existing Layout

Scale 1 : 100 2000mm

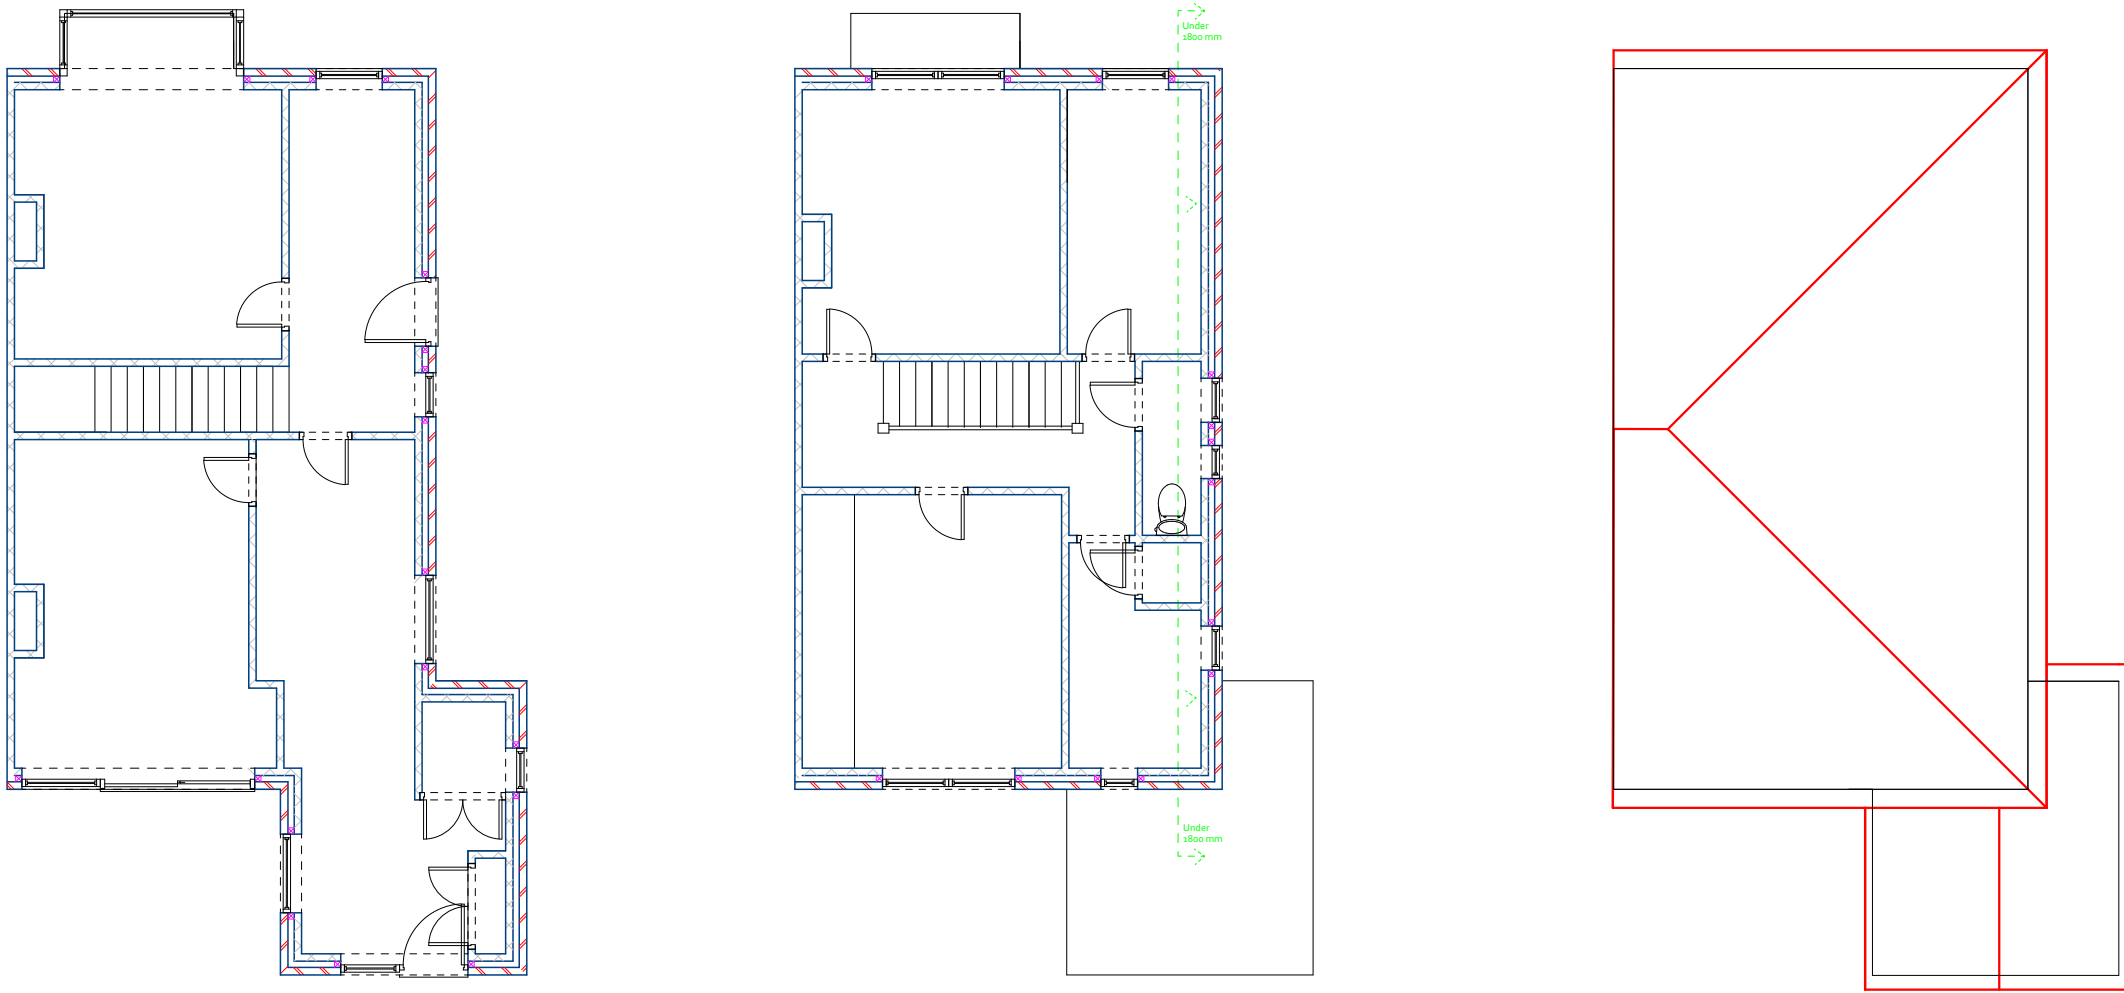

Elevations Existing

Scale 1 : 100 2000mm




Photographic Survey



Proposed Layout

Scale 1 : 100 2000mm

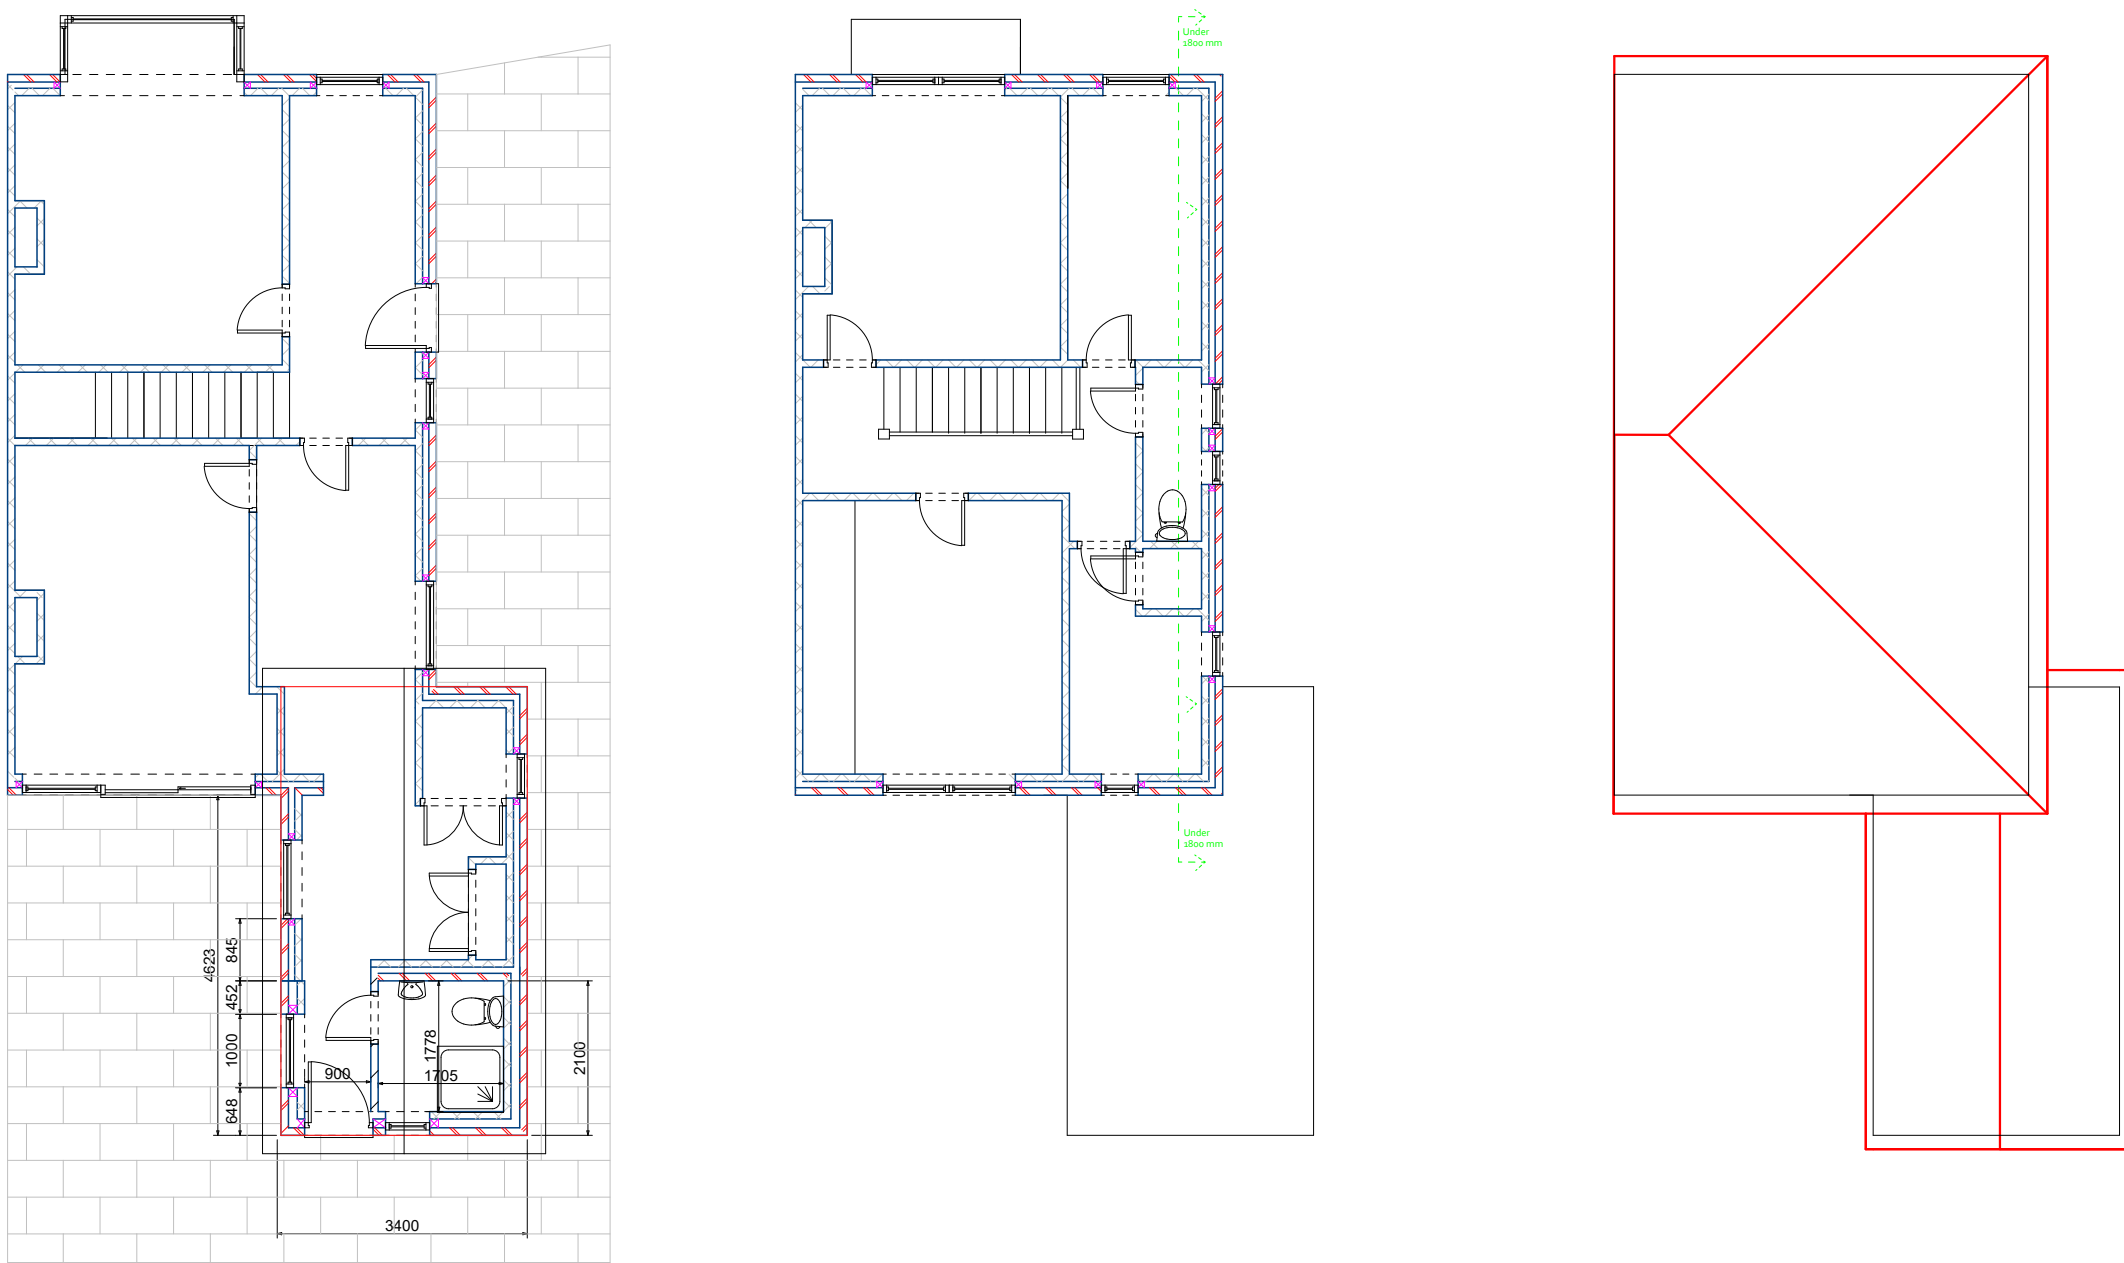


Elevations Proposed


Scale 1 : 100 2000mm



Materials schedule

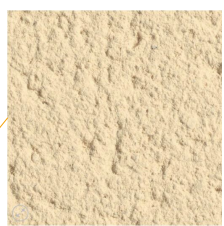

Pebble dash match

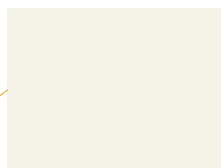

White windows

Client - Alan and Norma Murray

Address - 53 College Lane,
Hurstpierpoint ,
BN6 9AD

Page Size - A1

2000mm

