


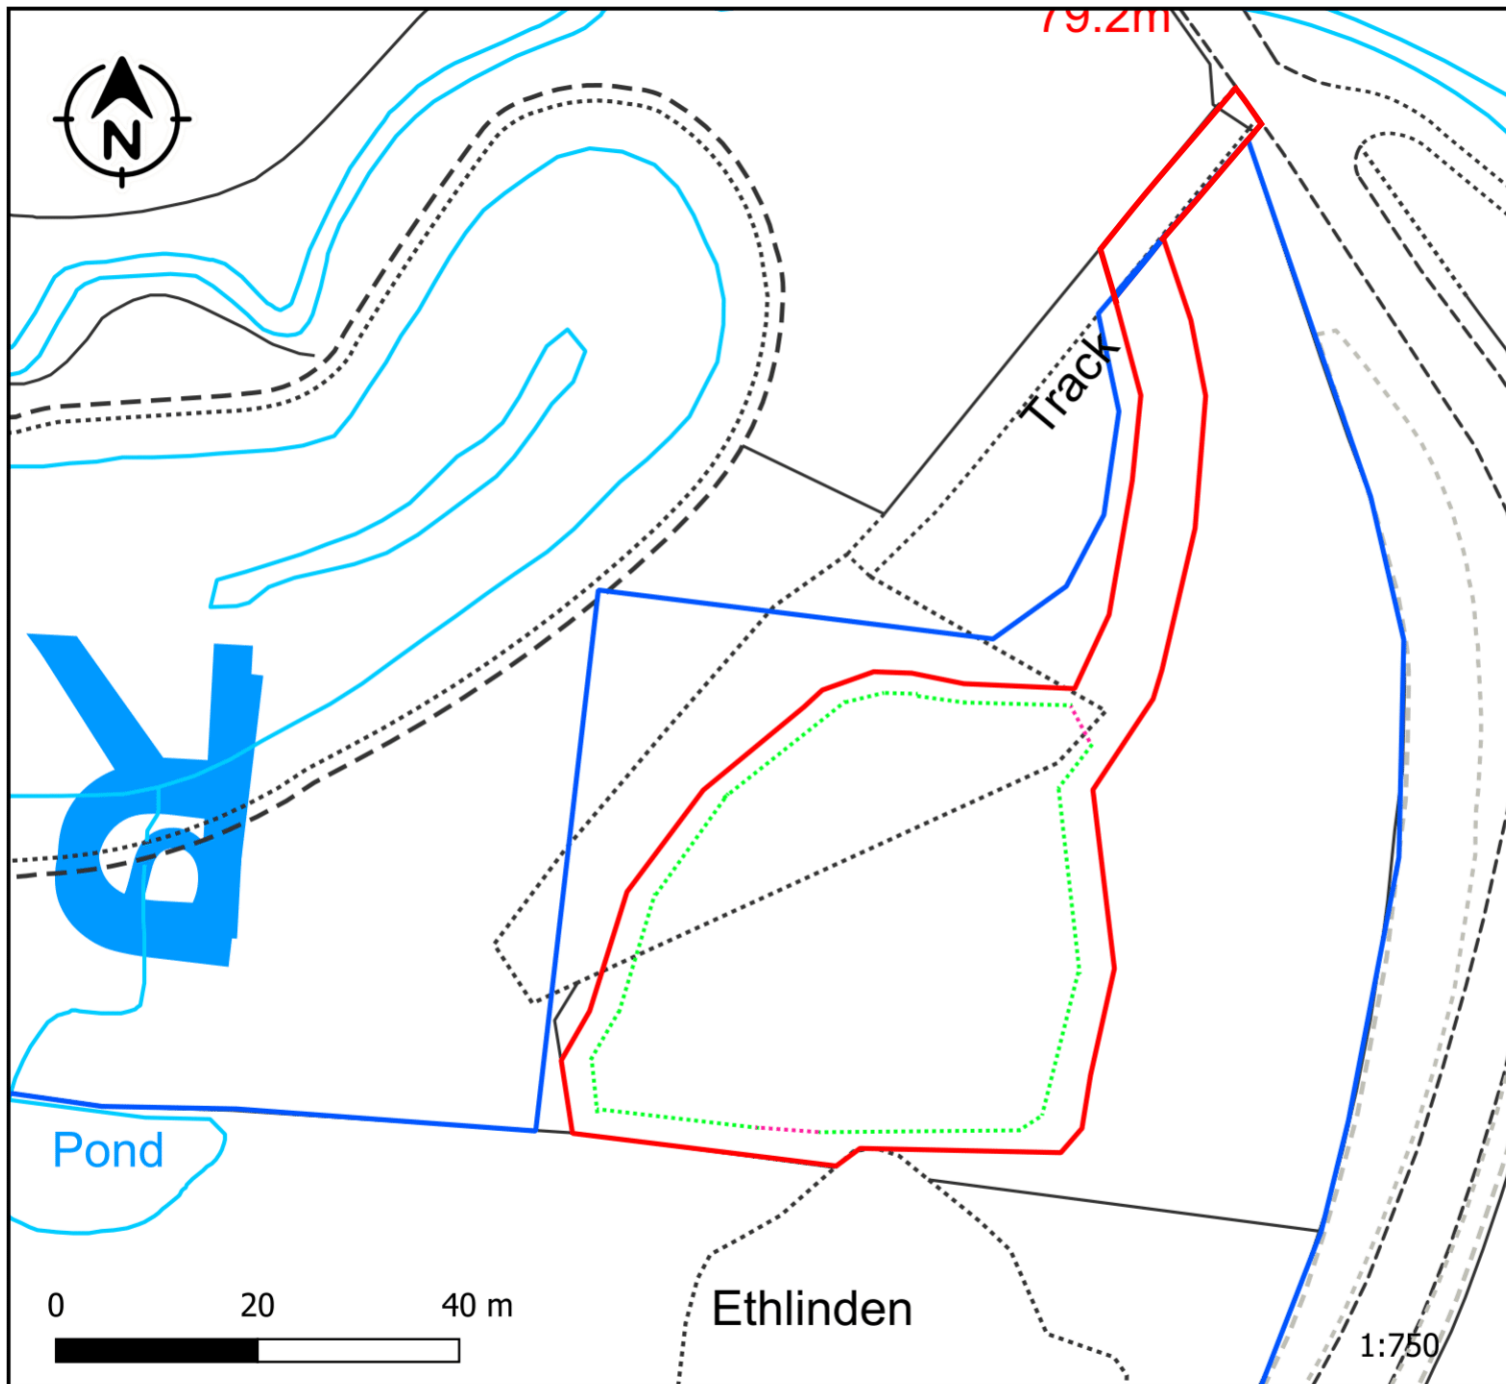

Block Plan

Key

- Site Area
- Land Ownership
- Timber Gate
- Post and Rail Fencing

Project No: 0077

Date Published: 23/04/2025

Squires Planning
The Long Barn
Crawley
RH10 4HH

01293 978 200
info@squiresplanning.co.uk

SQUIRES
PLANNING