




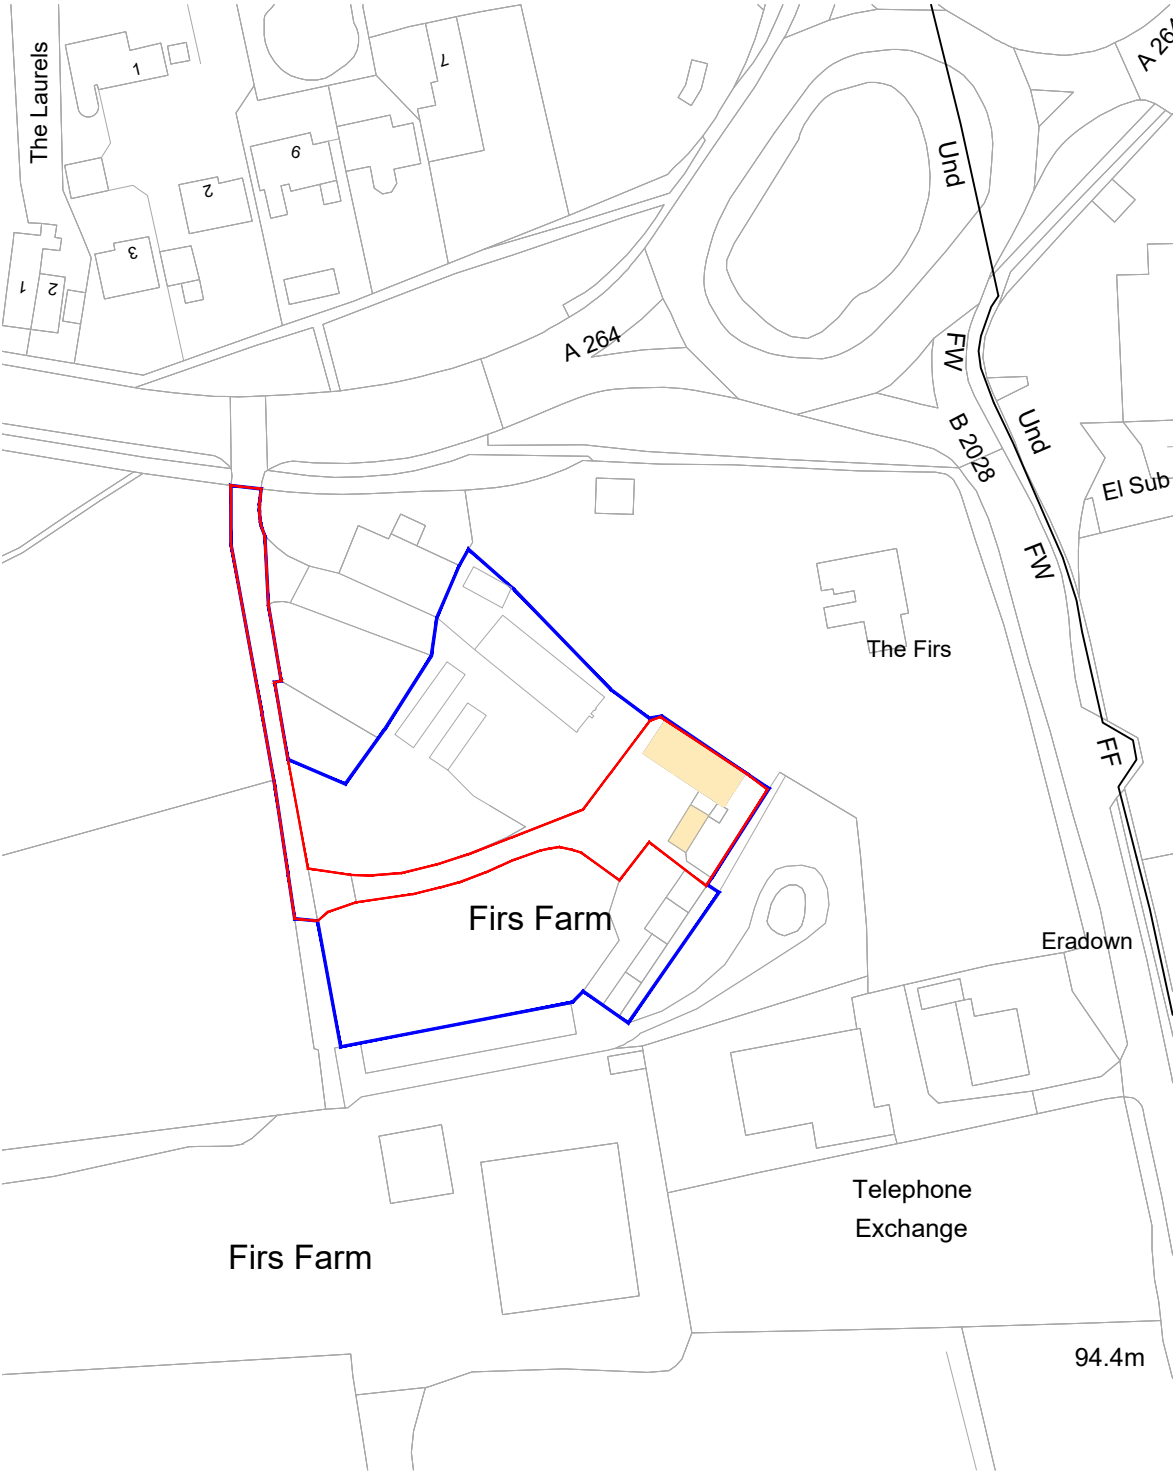

01 Site Location Plan
Scale 1:1250

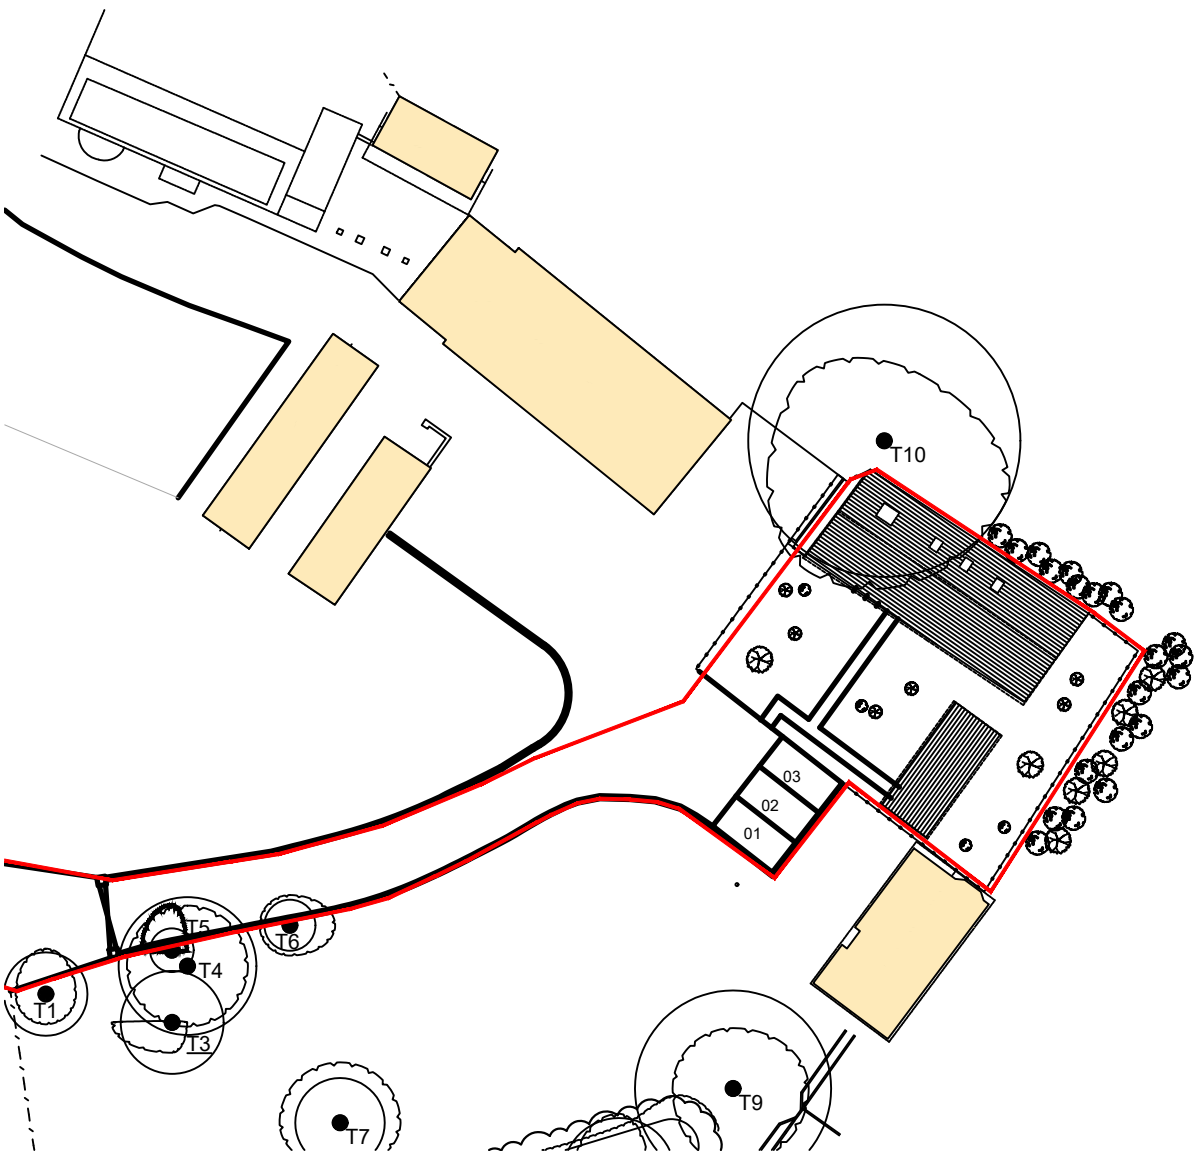

02 Block Plan
Scale 1:500

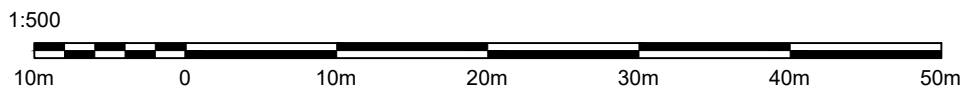


Do not scale from drawings. All dimensions must be checked and verified on site before any works are undertaken. Any discrepancies must be reported as soon as possible, in writing to DevTec Properties.

All drawings are to be read in conjunction with relevant specifications and workmanship clauses.

Space Plans are indicative and subject to a full technical review of the building specification.

Notes:

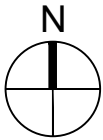

- Ownership boundary
- Site boundary

PLOT 1

SCHEDULE OF AREAS			
PLOT	OCCUPANCY	GIA m2	GIA Sqft
1	3b6p	136.07	1465

Rev	Date	Revision note	By	Chkd
Status. FOR PLANNING				

DEVTEC PROPERTIES
85 Carpenters, Billingshurst,
West Sussex, RH14 9RA
T: +44 (0) 1737 881 416
www.devtec-properties.com

Project Name: Firs Farm
Cophthorne Common
Road, Cophthorne
Project No. 23.0506b
Description: Site Location and
Block Plan

Drawn: MS Checked: GS
Scale: Varies Date:14/06/24
Drawing No. Rev

BP-01-b #