


All rights reserved. This drawing is the property of DevTec Properties and may not be reproduced or otherwise outside the scope of project, without prior consent.

Do not scale from drawings. All dimensions must be checked and verified on site before any works are undertaken. Any discrepancies must be reported as soon as possible, in writing to DevTec Properties.


All drawings are to be read in conjunction with relevant specifications and workmanship clauses.

Space Plans are indicative and subject to a full technical review of the building specification.


Notes:

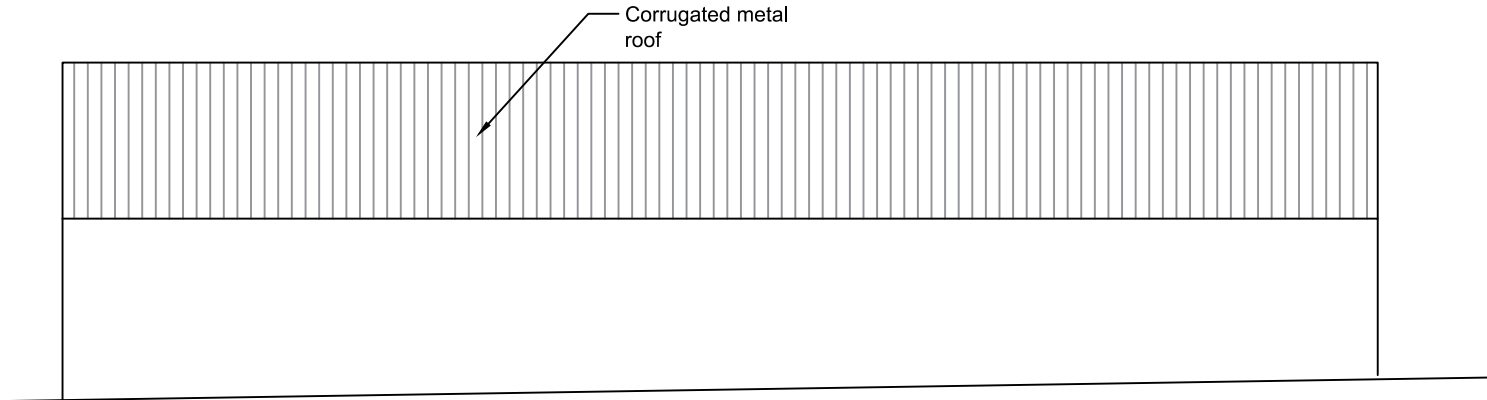


04 Elevation D
Scale 1:100

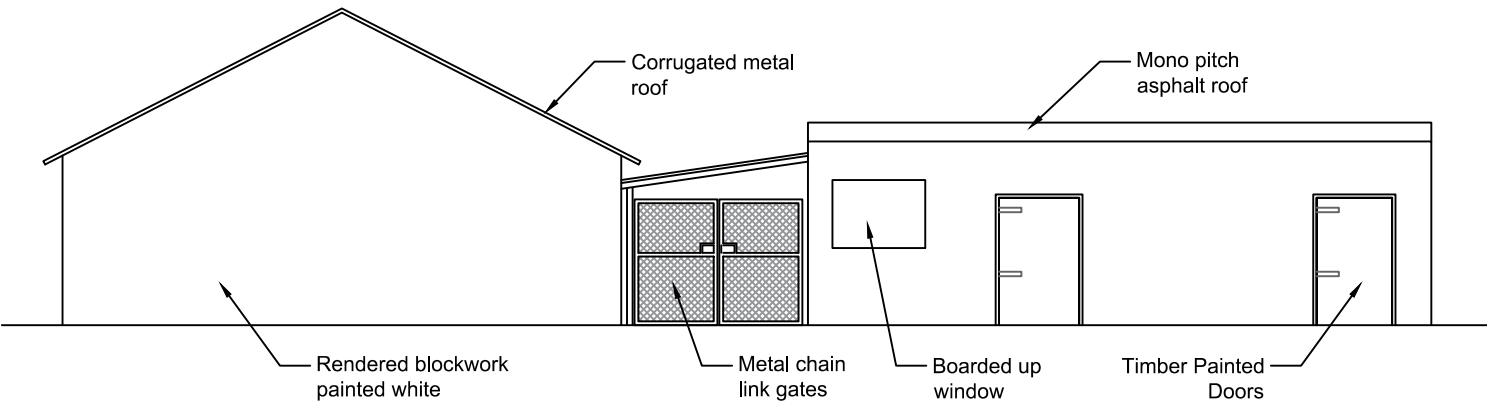


03 Elevation C
Scale 1:100

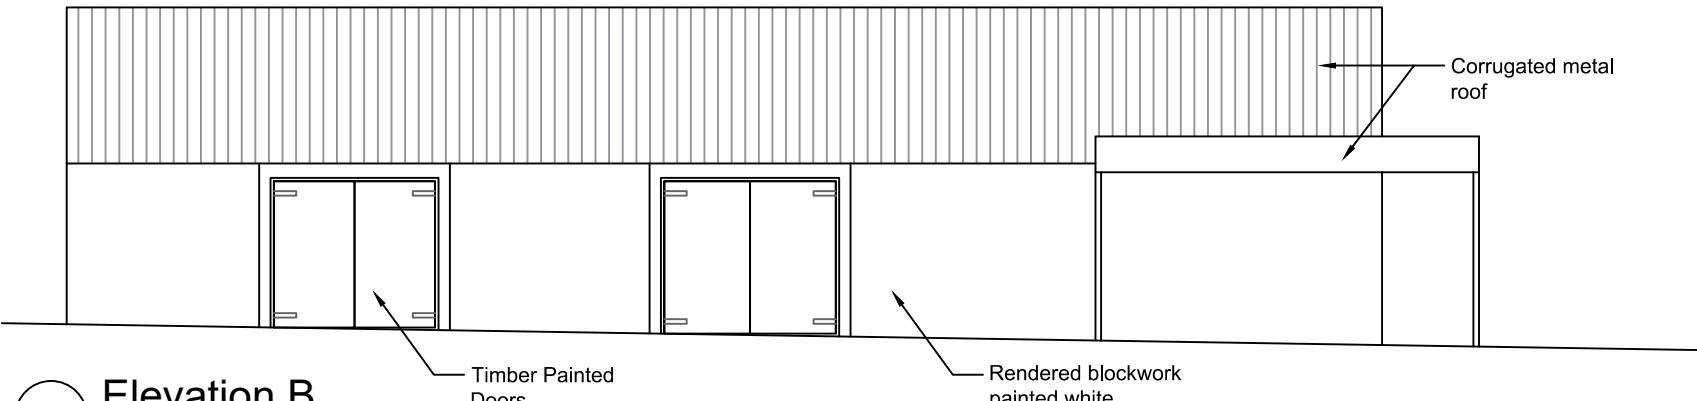

02 Elevation B
Scale 1:100

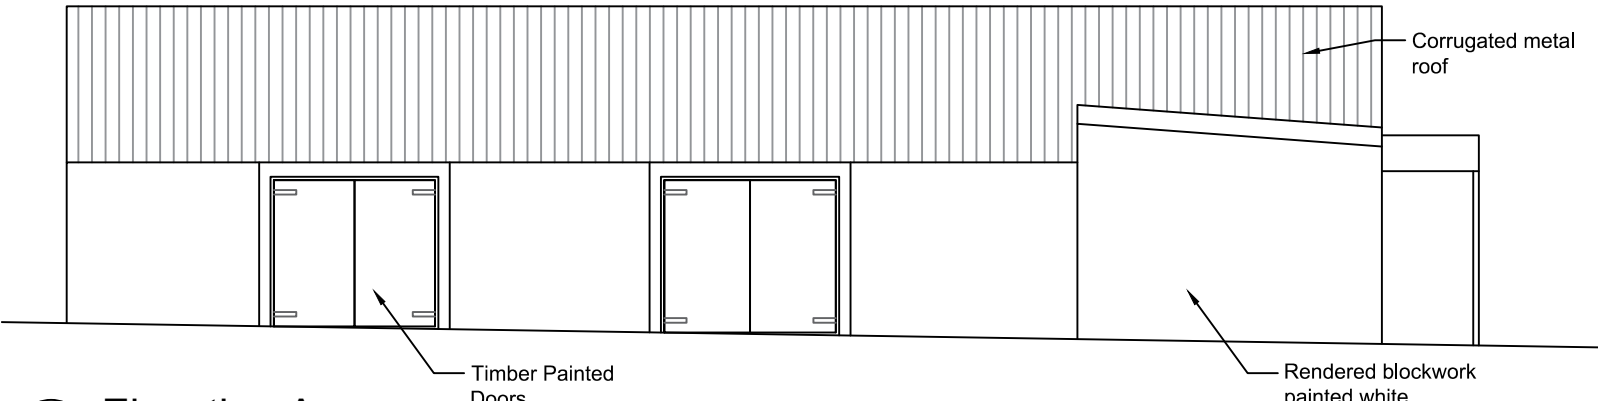

01 Elevation A
Scale 1:100

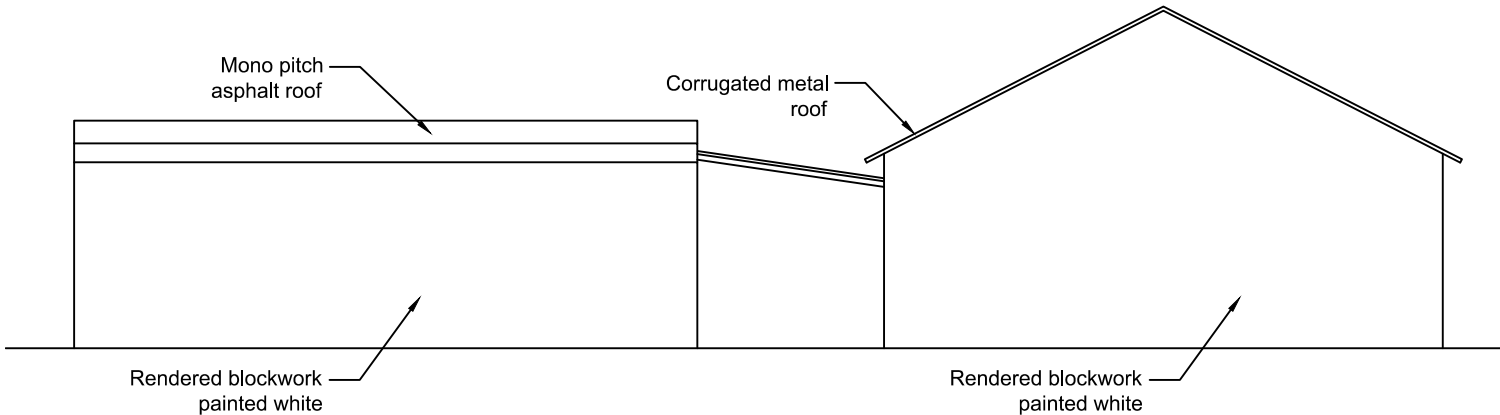

05 Elevation E
Scale 1:100



Rev	Date	Revision note	By	Chkd
Status. FOR PLANNING				

DEVTEC PROPERTIES

85 Carpenters, Billingshurst,
West Sussex, RH14 9RA
T: +44 (0) 1737 881 416
www.devtec-properties.com

Project Name:	Firs Farm
	Copthorne Common Road, Copthorne
Project No.	23.0506b
Description:	Existing Elevations

Drawn:	MS	Checked:	GS
Scale:	1:100	Date:	06/10/24

Drawing No. #

E-02-b